
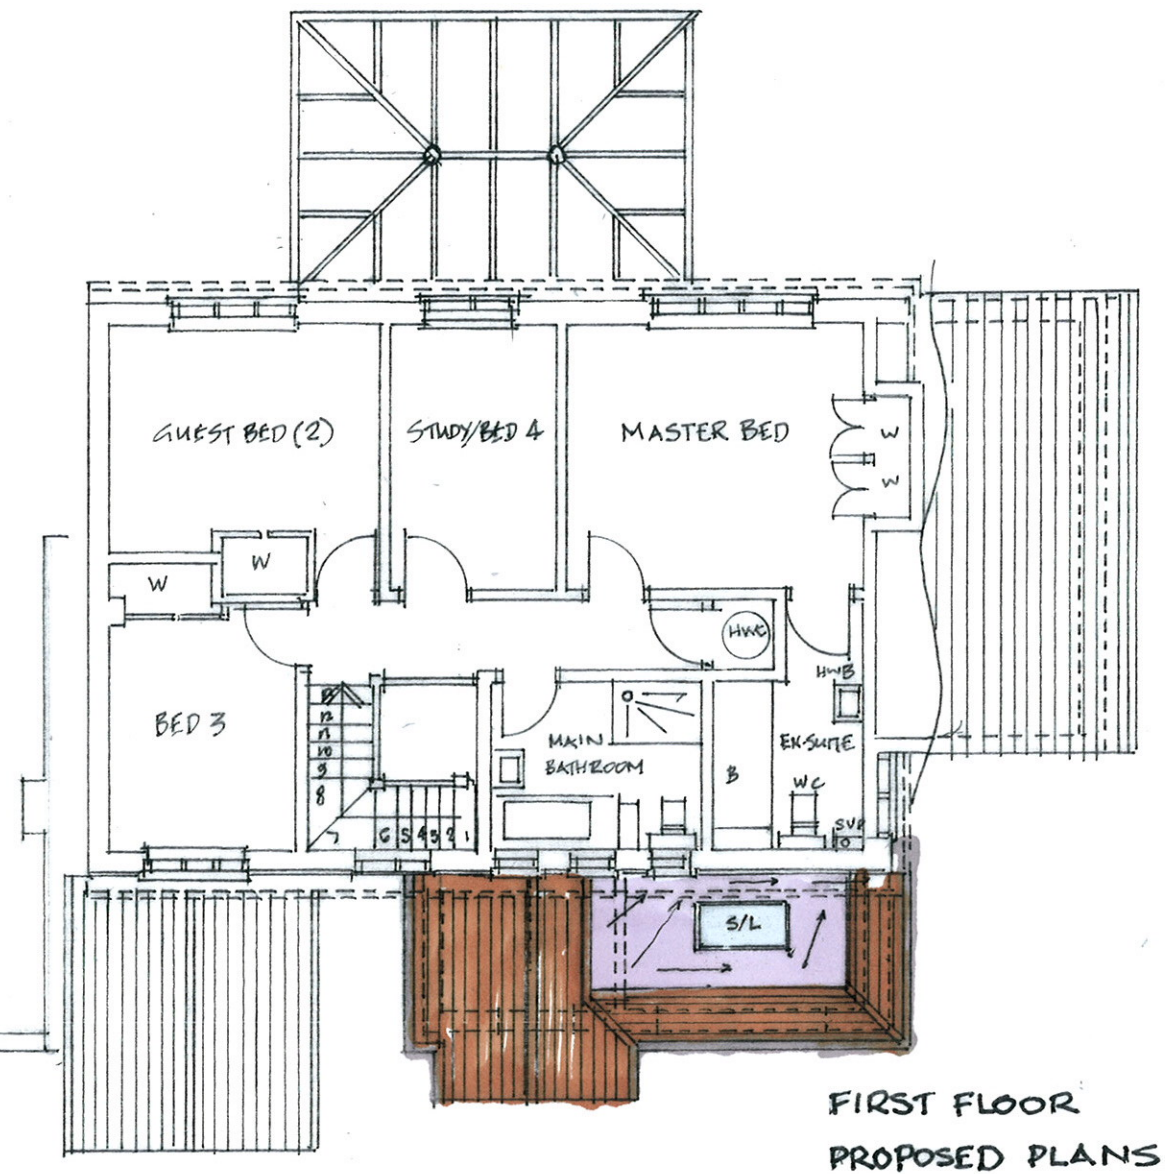


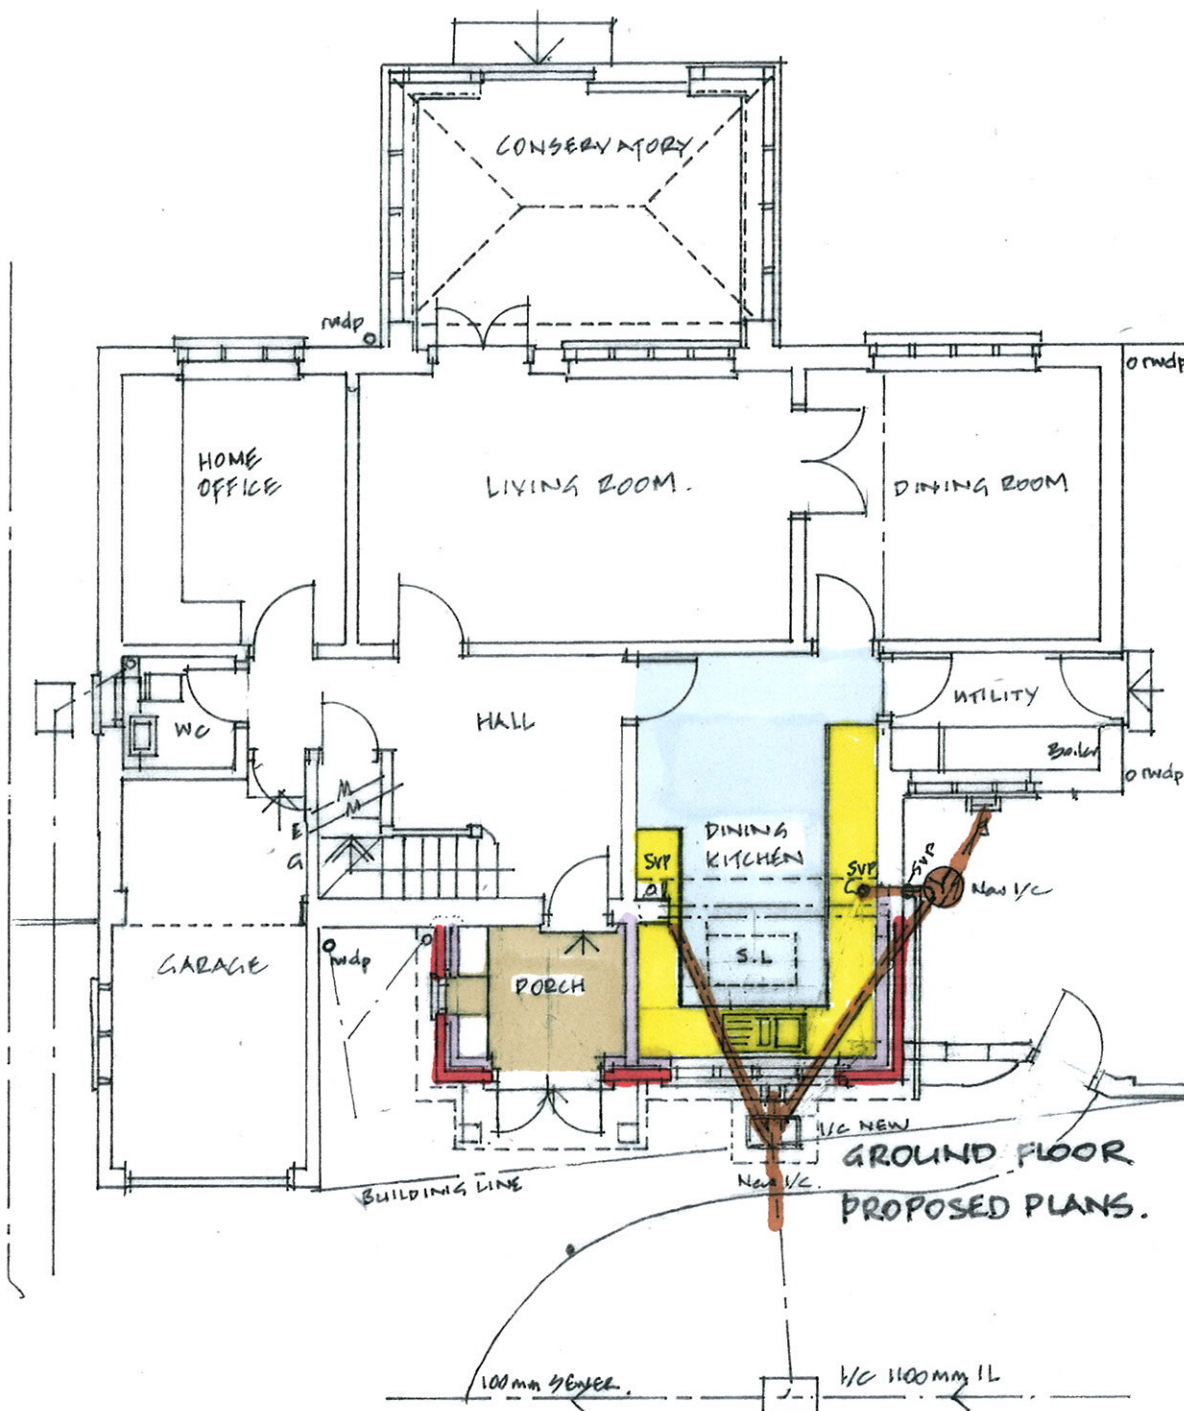

AMENDMENTS

22-04-20 PORCH DOOR CHANGED
SKYLIGHT ~~REMOVED~~
SIDE ACCESS WALL
MOVED.

TITLE:
25 CRAIGWEIL LANE
BOGNOR REGIS
WEST SUSSEX
PO21 4AN
PROPOSED PLANS

GJTAYLOR
CONSULTANCY.
ALMOND COTTAGE
THE CAUSEWAY
ARUNDEL
WEST SUSSEX
BN18 9JL