
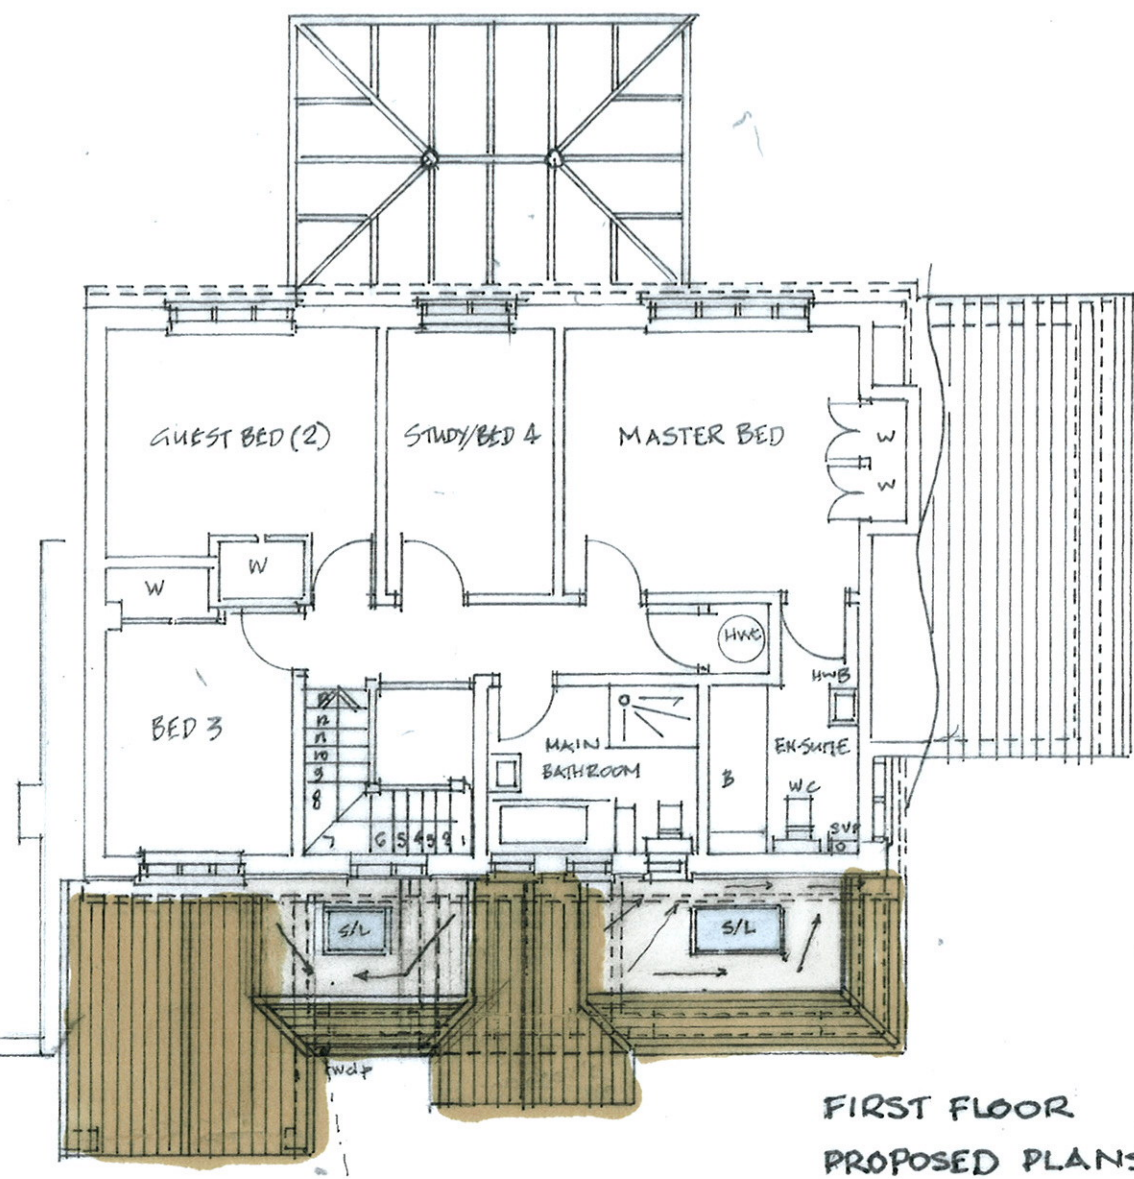


SCALE 1:100.

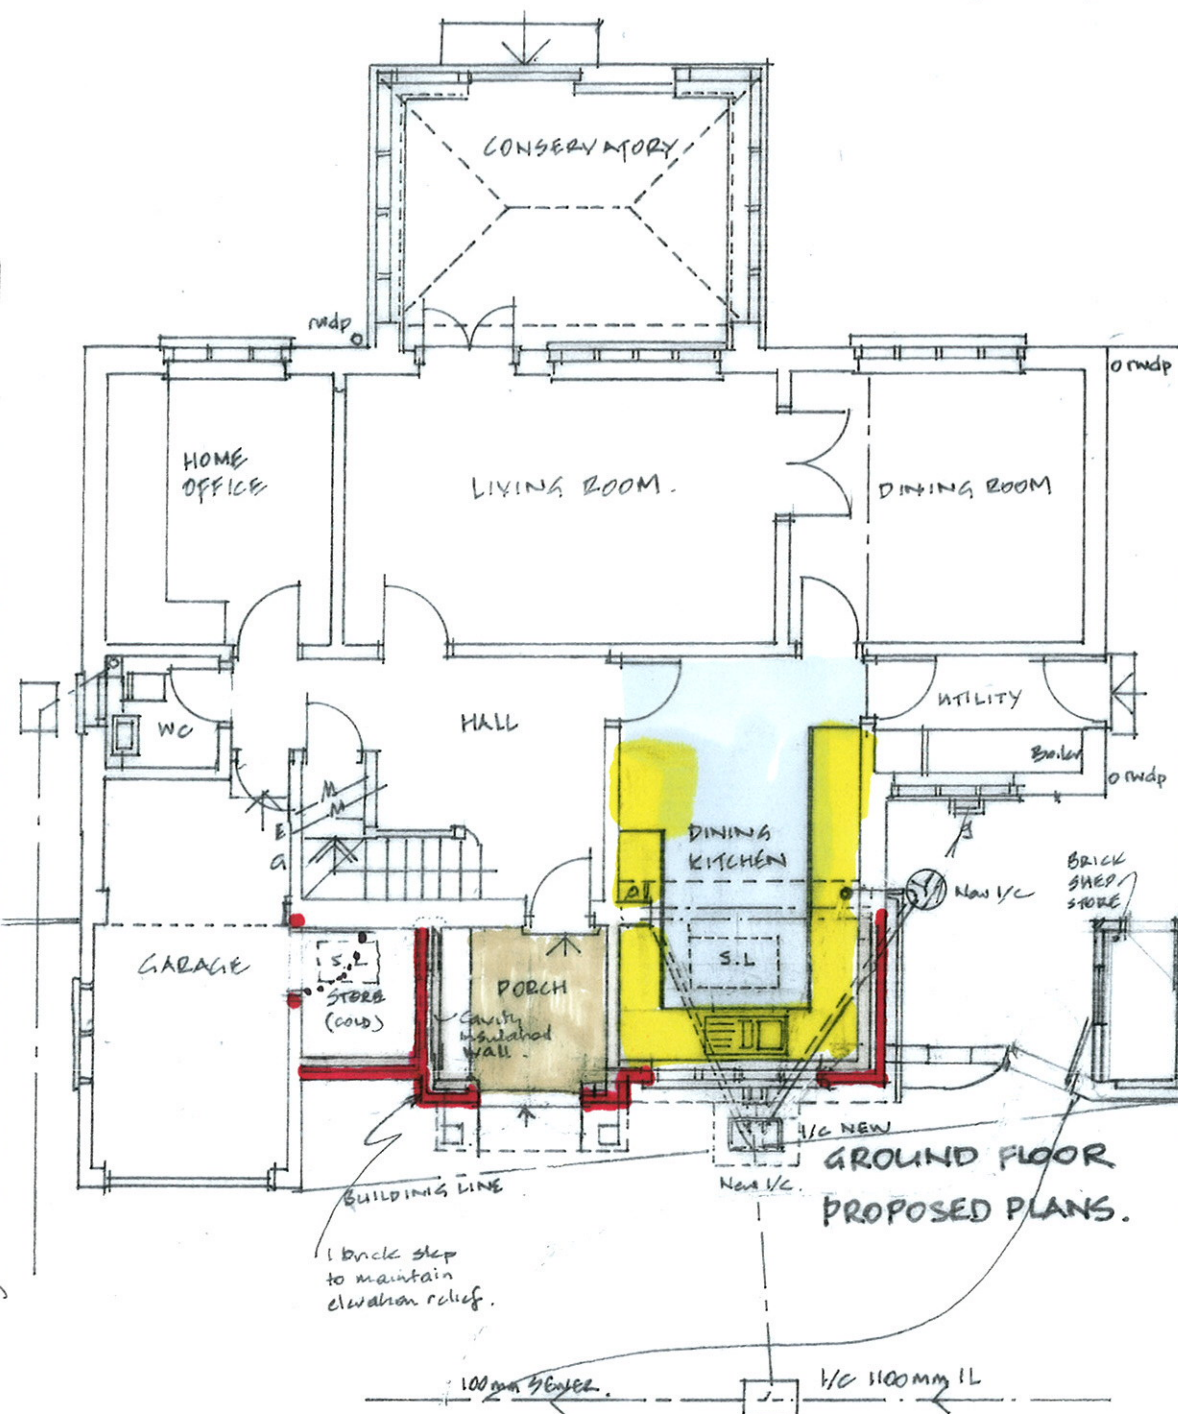

AMENDMENTS

22-04-20 PORCH DOOR CHANGED
A SKYLIGHT REMOVED
SIDE ACCESS WALL
MOVED.

23-01-12 FORM STORE OFF
ALRAGE, EXTEND PORCH
B BUILD SMALL BRICK
SHED/STORE BEHIND WALL

TITLE:

25 CRAIGWEIL LANE
BOGNOR REGIS
WEST SUSSEX
PO21 4AN
PROPOSED PLANS

GJTAYLOR
CONSULTANCY.
ALMOND COTTAGE
THE CAUSEWAY
ARUNDEL
WEST SUSSEX
BN18 9JL