
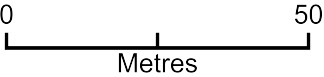


Location Plan

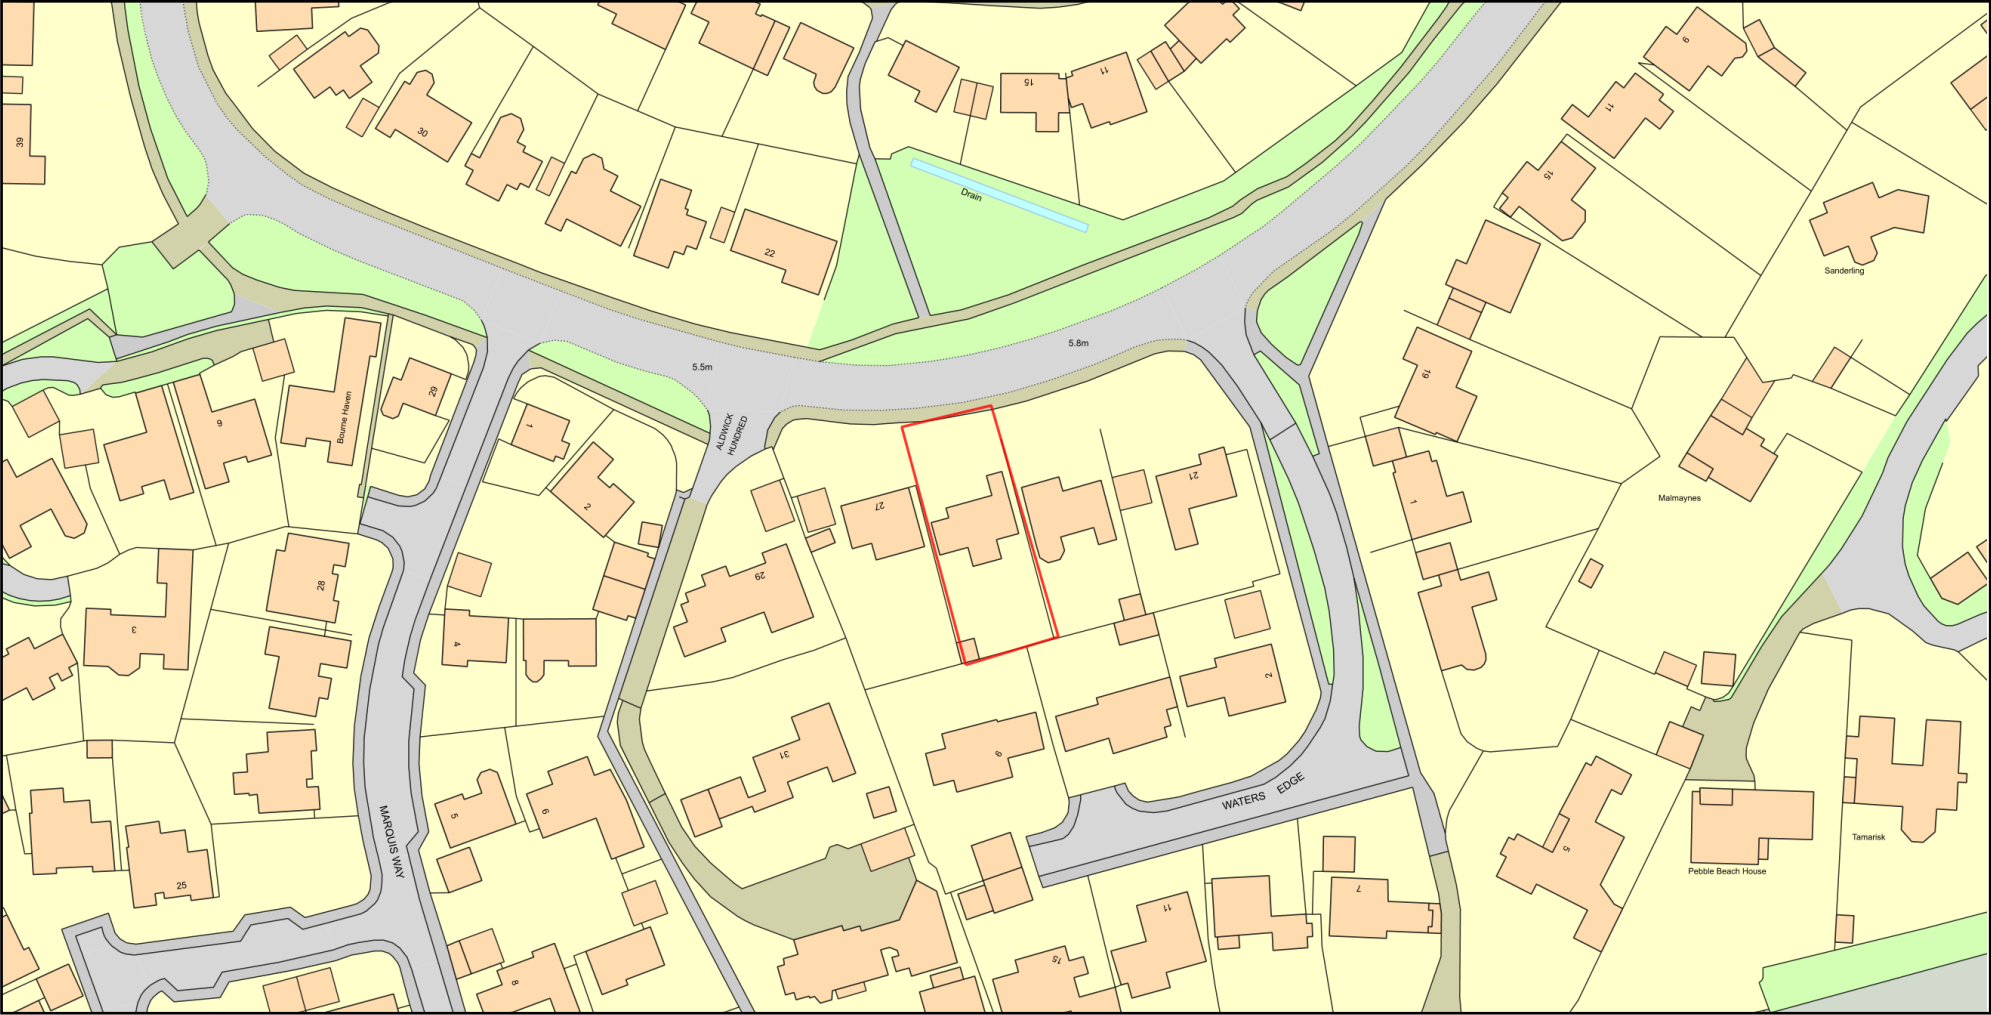

Plan Produced for: Garry Taylor

Date Produced: 03 May 2022

Plan Reference Number: TQRQM22123120614182

Scale: 1:1250 @ A4

© Crown copyright and database rights 2021 OS 100042766