


KEY	
①	Existing Projecting Sign
②	Existing Fire Exit
③	Existing Car Park Sign

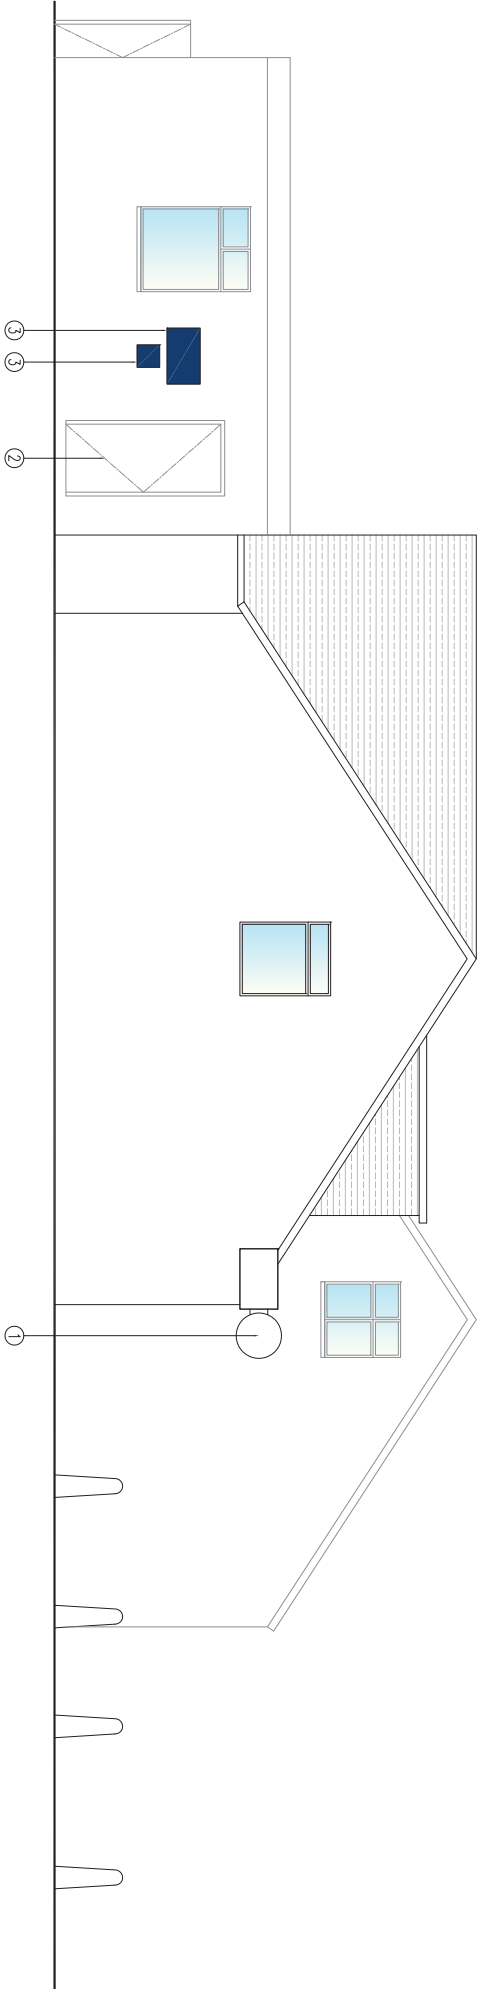

NOTE
This drawing has been prepared from historical information that cannot be guaranteed accurate
Responsibility is not accepted for errors made by others in scaling from this drawing. All construction information should be taken from figured dimensions only.
All dimensions should be checked on site prior to the manufacture of any components

HATCHING

	New Secure partition wall		Amtico Stone
	New Fire Resistant Secure Partition wall		Amtico Steamed
	New Partition wall		Ash Flooring
	New Fire Resistant Partition wall		Barrier matting
	Book Room Secure wall		2008 Hard Flooring
	Existing Partition wall		2008 Hard Flooring
	Solid wall		600x300
	Dry Lining		Area not in scope

DATE : REV : DRAWN : CHECKED : NOTES :



22D Leathermarket St
Southwark, London
SE1 3HP
Tel 020 3394 2930
studio@aeigisdesign.uk.com

Project
BOGNOR REGIS ROSE GREEN

6 NYETIMBER LANE
BOGNOR REGIS, WEST SUSSEX
PO21 3HG
PIM No.13113



Drawing Title
SIDE ELEVATION
EXISTING
REFRESH 2012

Branch Sort Code	Branch ID	Supplier Project No	
20-20-62	05	A0941	
Scale	Drawn	Checked	Date
1:100@A3	PC		09/05/2012
Drg.No	A0941_123		Revision
Barclays FM Project No.			