





north




south
1 : 100

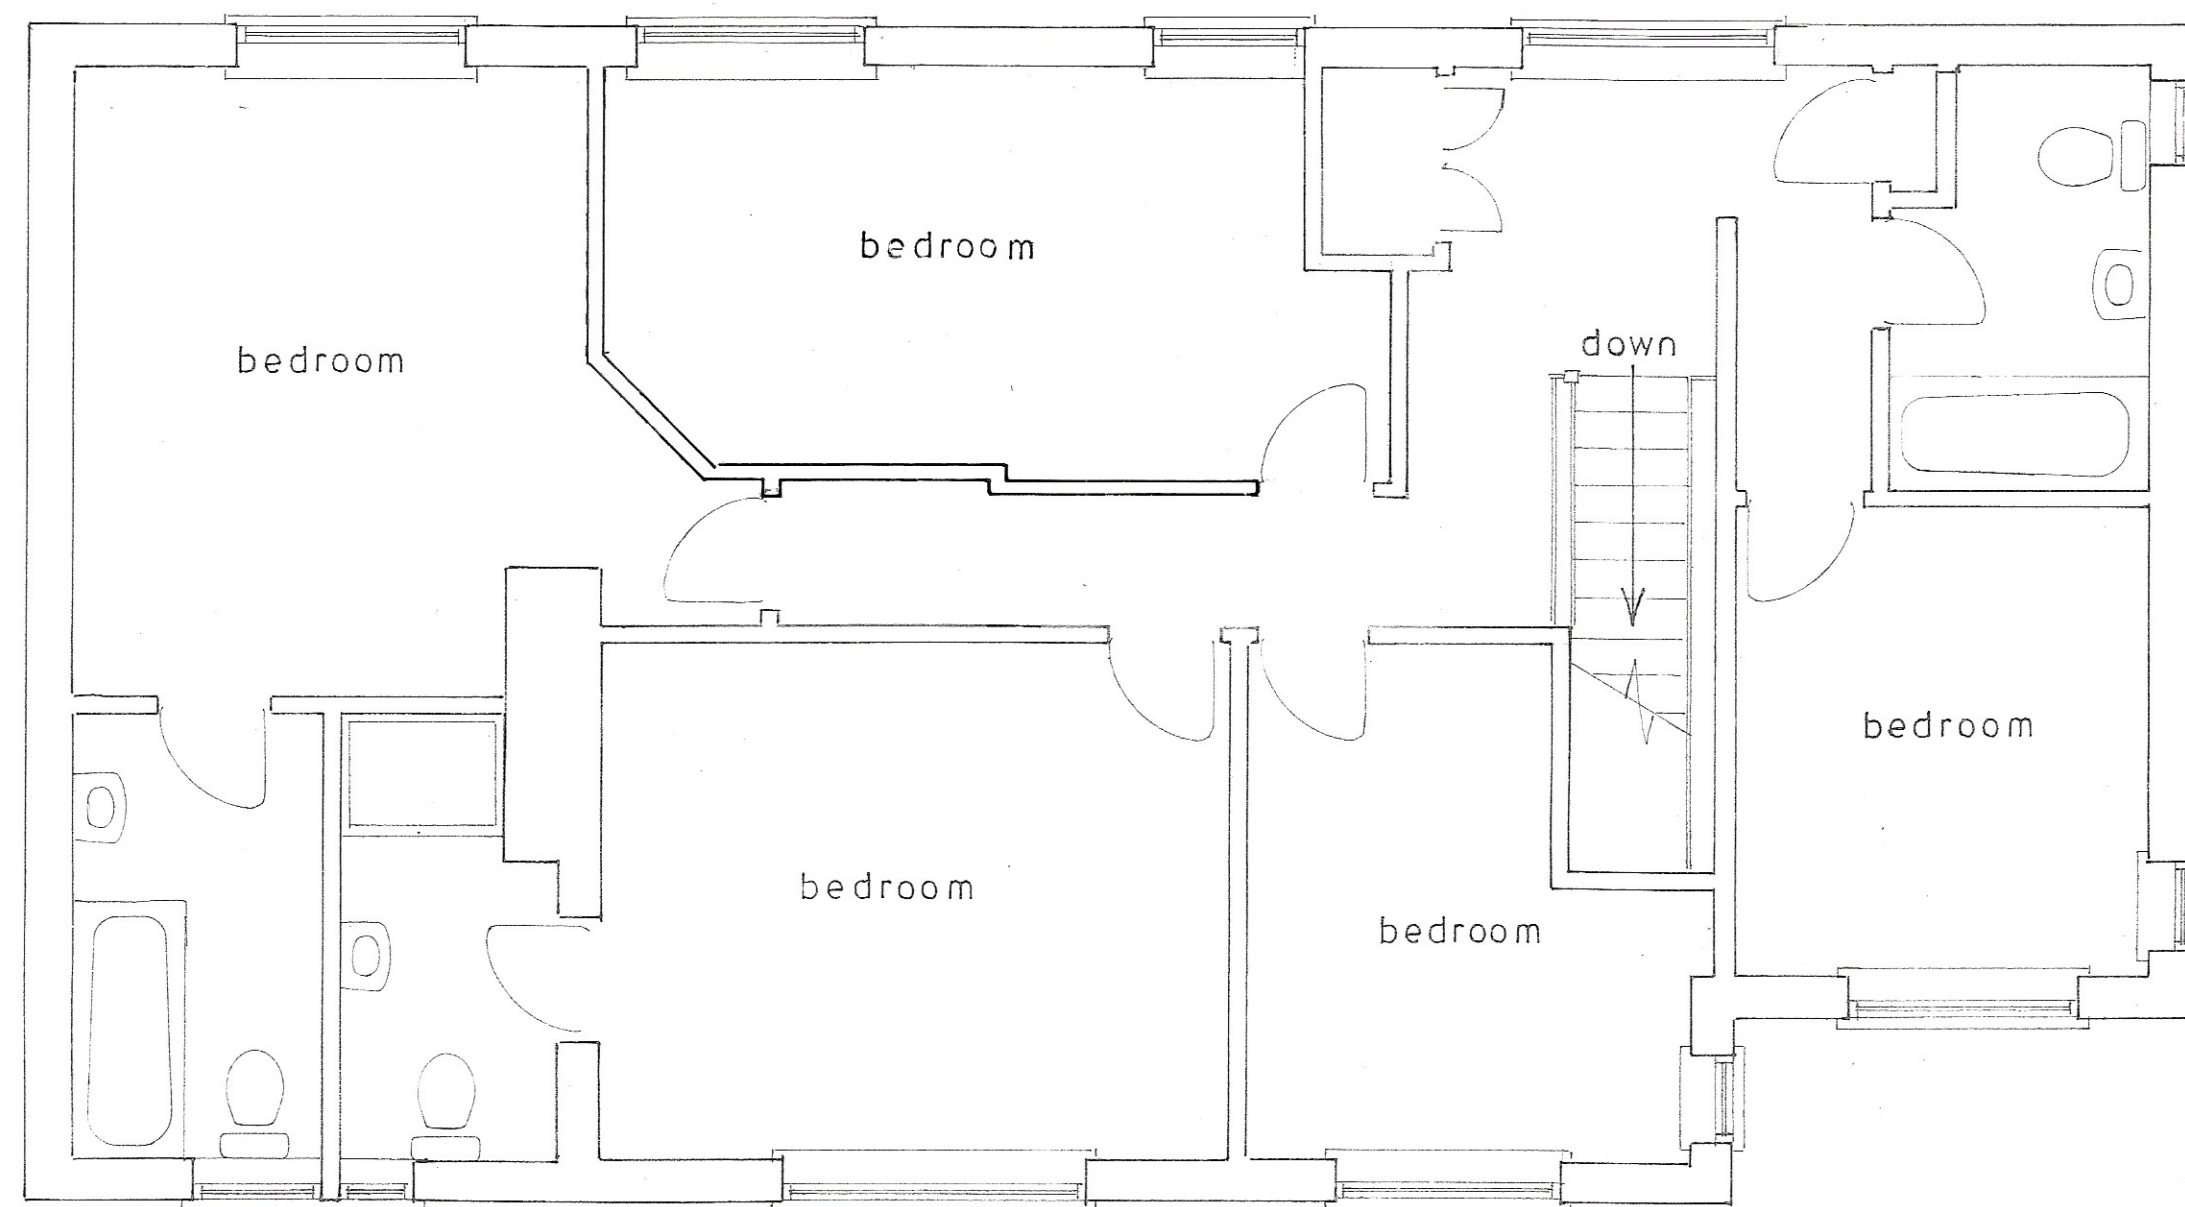

1st floor plan
1 : 50

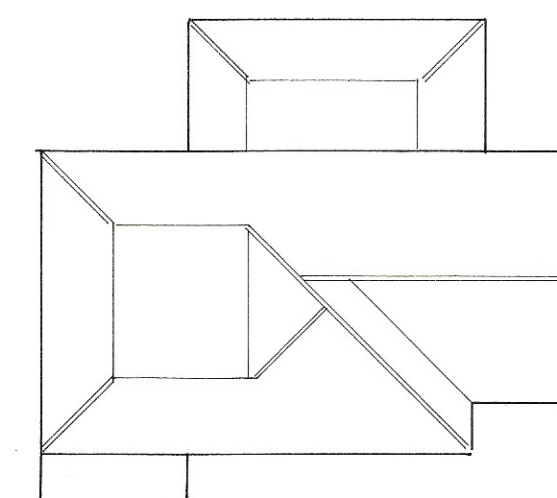

roof plan
1 : 200

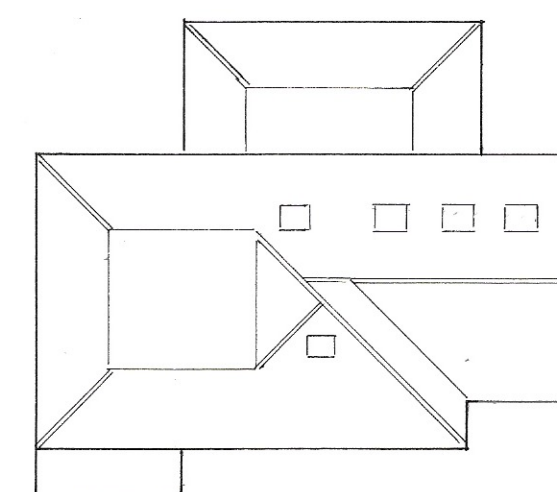

proposed roof plan

Existing

PROPOSED LOFT CONVERSION TO FORM NEW 2ND FLOOR AT 9, KINGSWAY, ALDWICK
FOR MR. & MRS. R. POTHECARY.

sheet 4 of 4

Bryan Butcher
Rainbow Cottage
Nyetimber Lane
Bognor Regis PO21 3JX
01243 266871
07973 233442
bryan.butcher@btinternet.com
www.bryanbutcher.com