


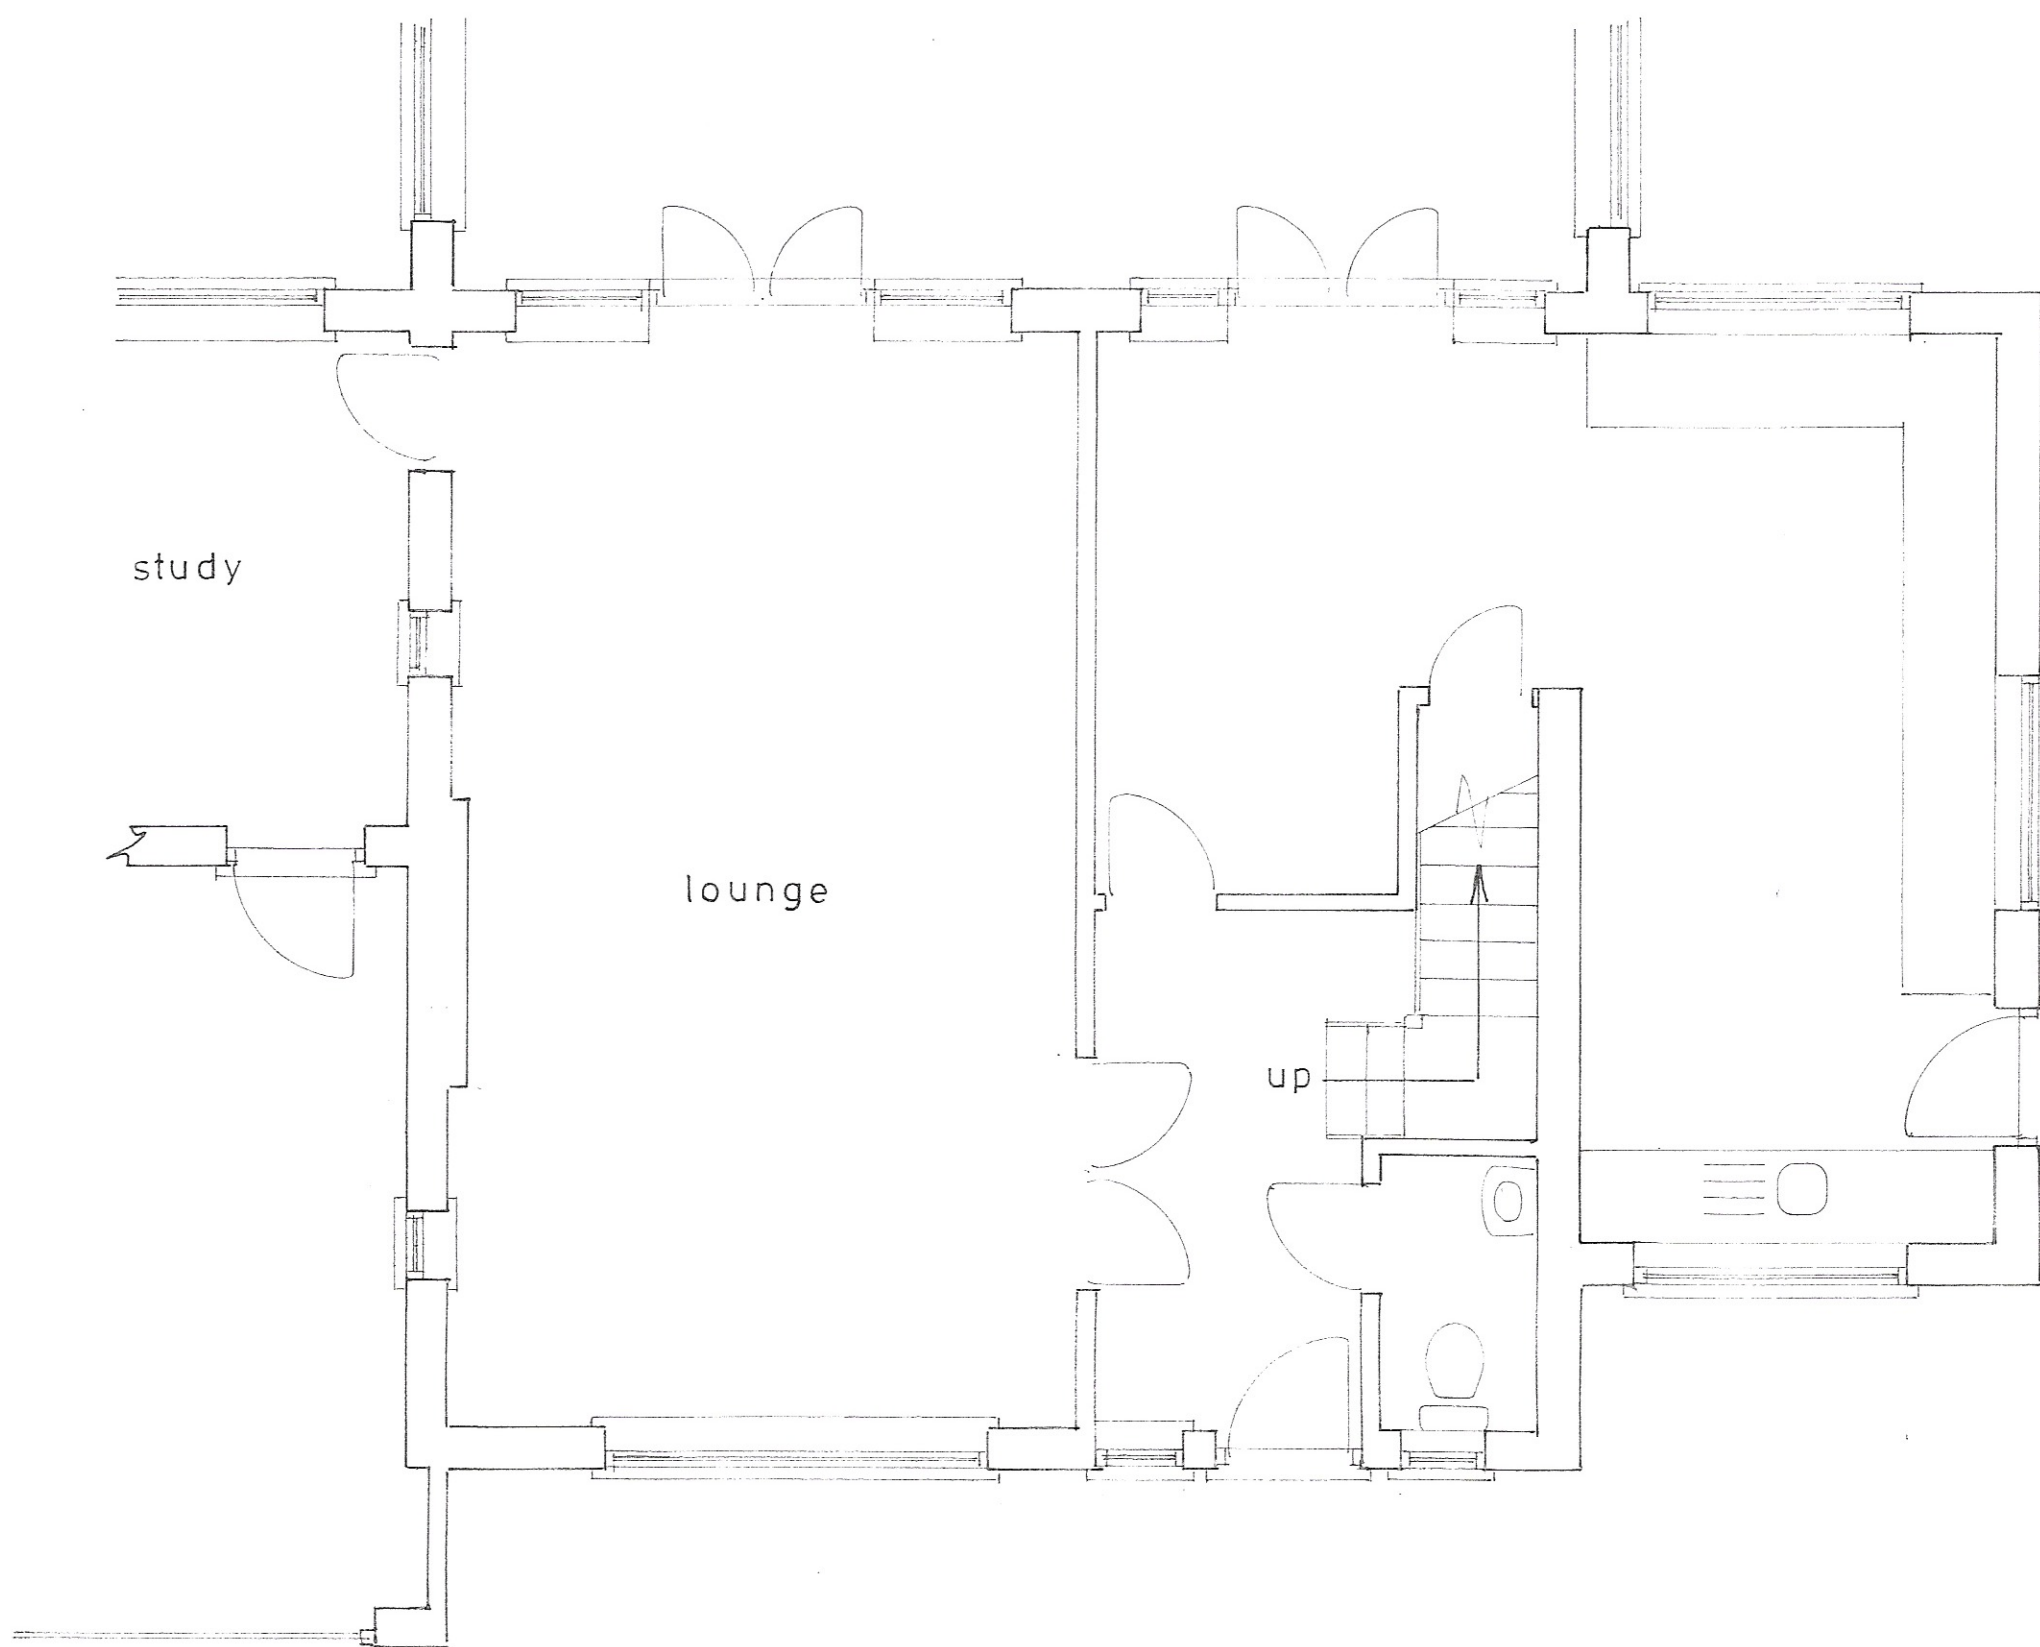


Ground floor plan
1 : 50

Proposed & existing

PROPOSED LOFT CONVERSION TO FORM NEW 2ND FLOOR AT 9, KINGSWAY,
ALDWICK FOR MR. & MRS. R. POTHECARY.



location plan
1 : 1250

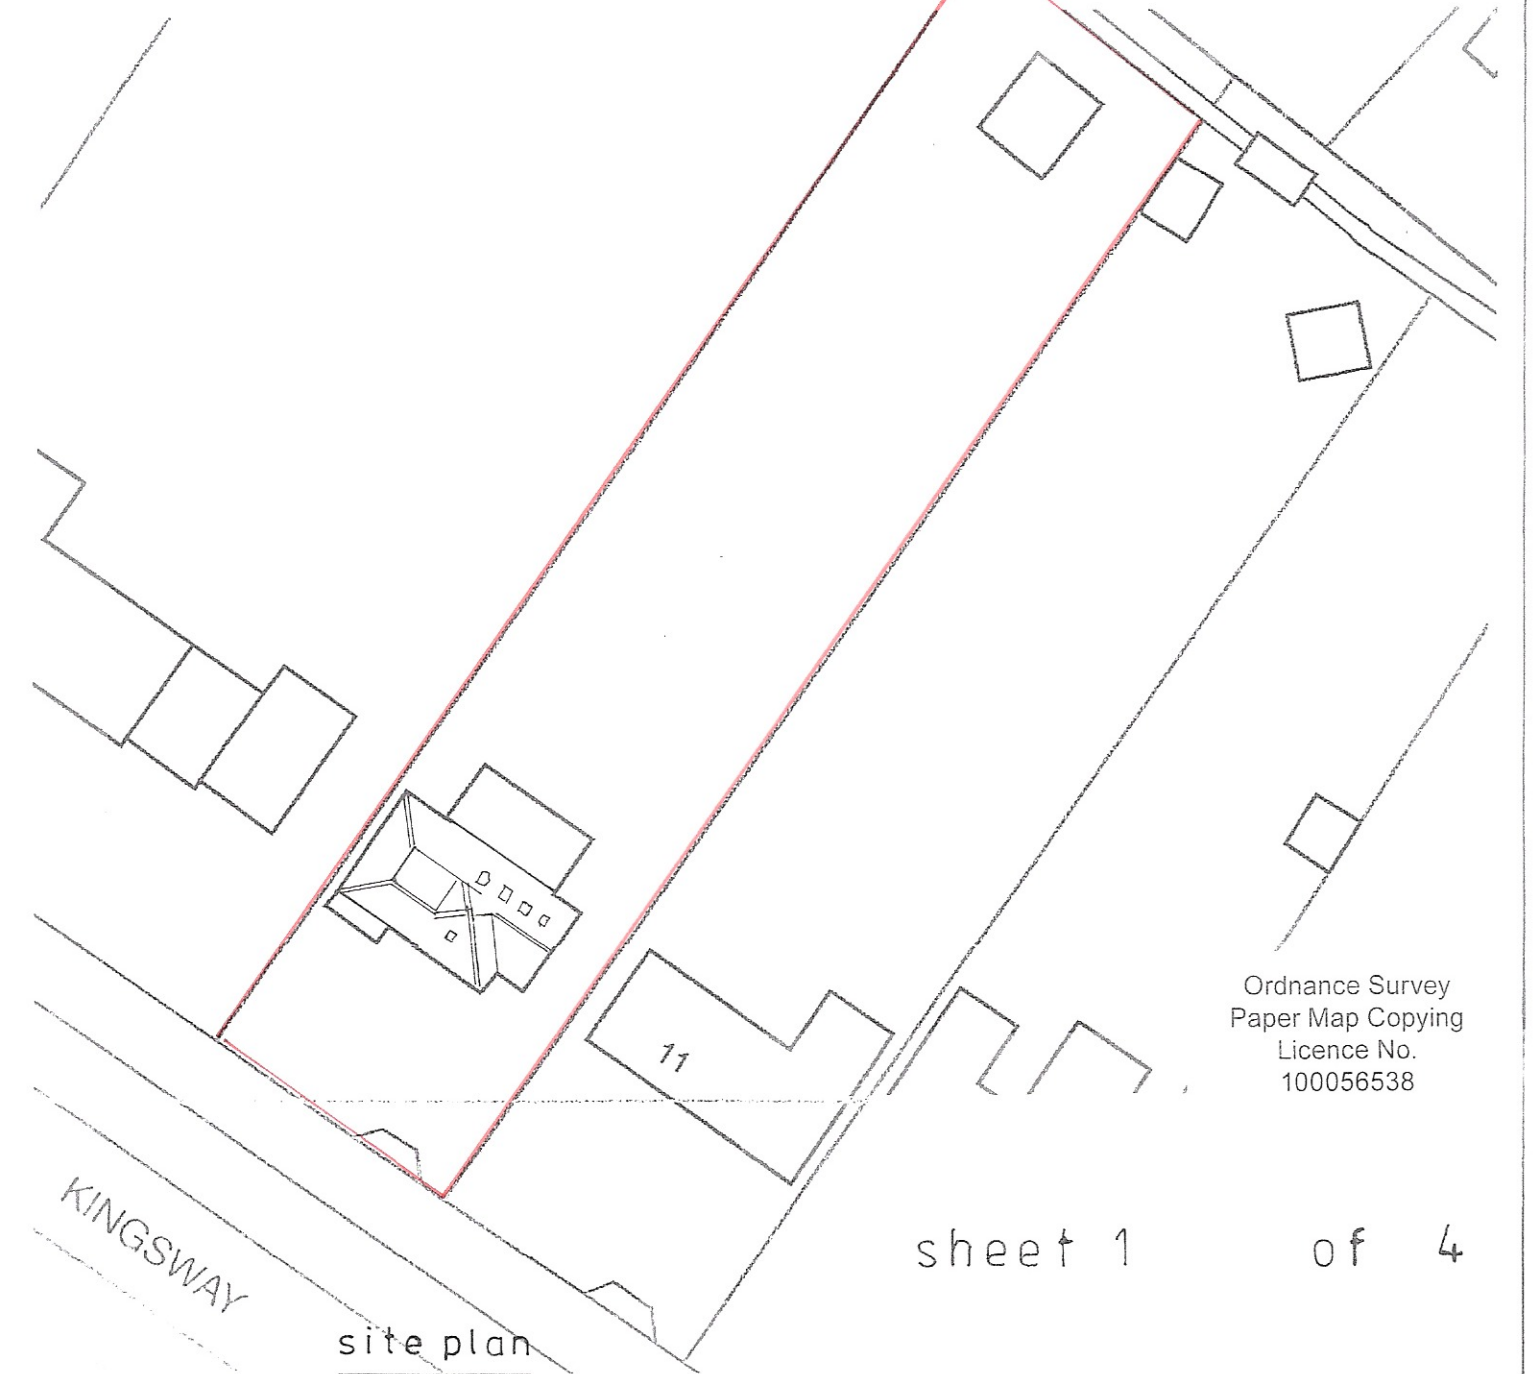

site plan
1 : 500

Ordnance Survey
Paper Map Copying
Licence No.
100056538

sheet 1 of 4

Bryan Butcher
Rainbow Cottage
Nyetimber Lane
Bognor Regis PO21 3JX
01243 266871
07973 233442
bryan.butcher@btinternet.com
www.bryanbutcher.com