




north



south
1 : 100

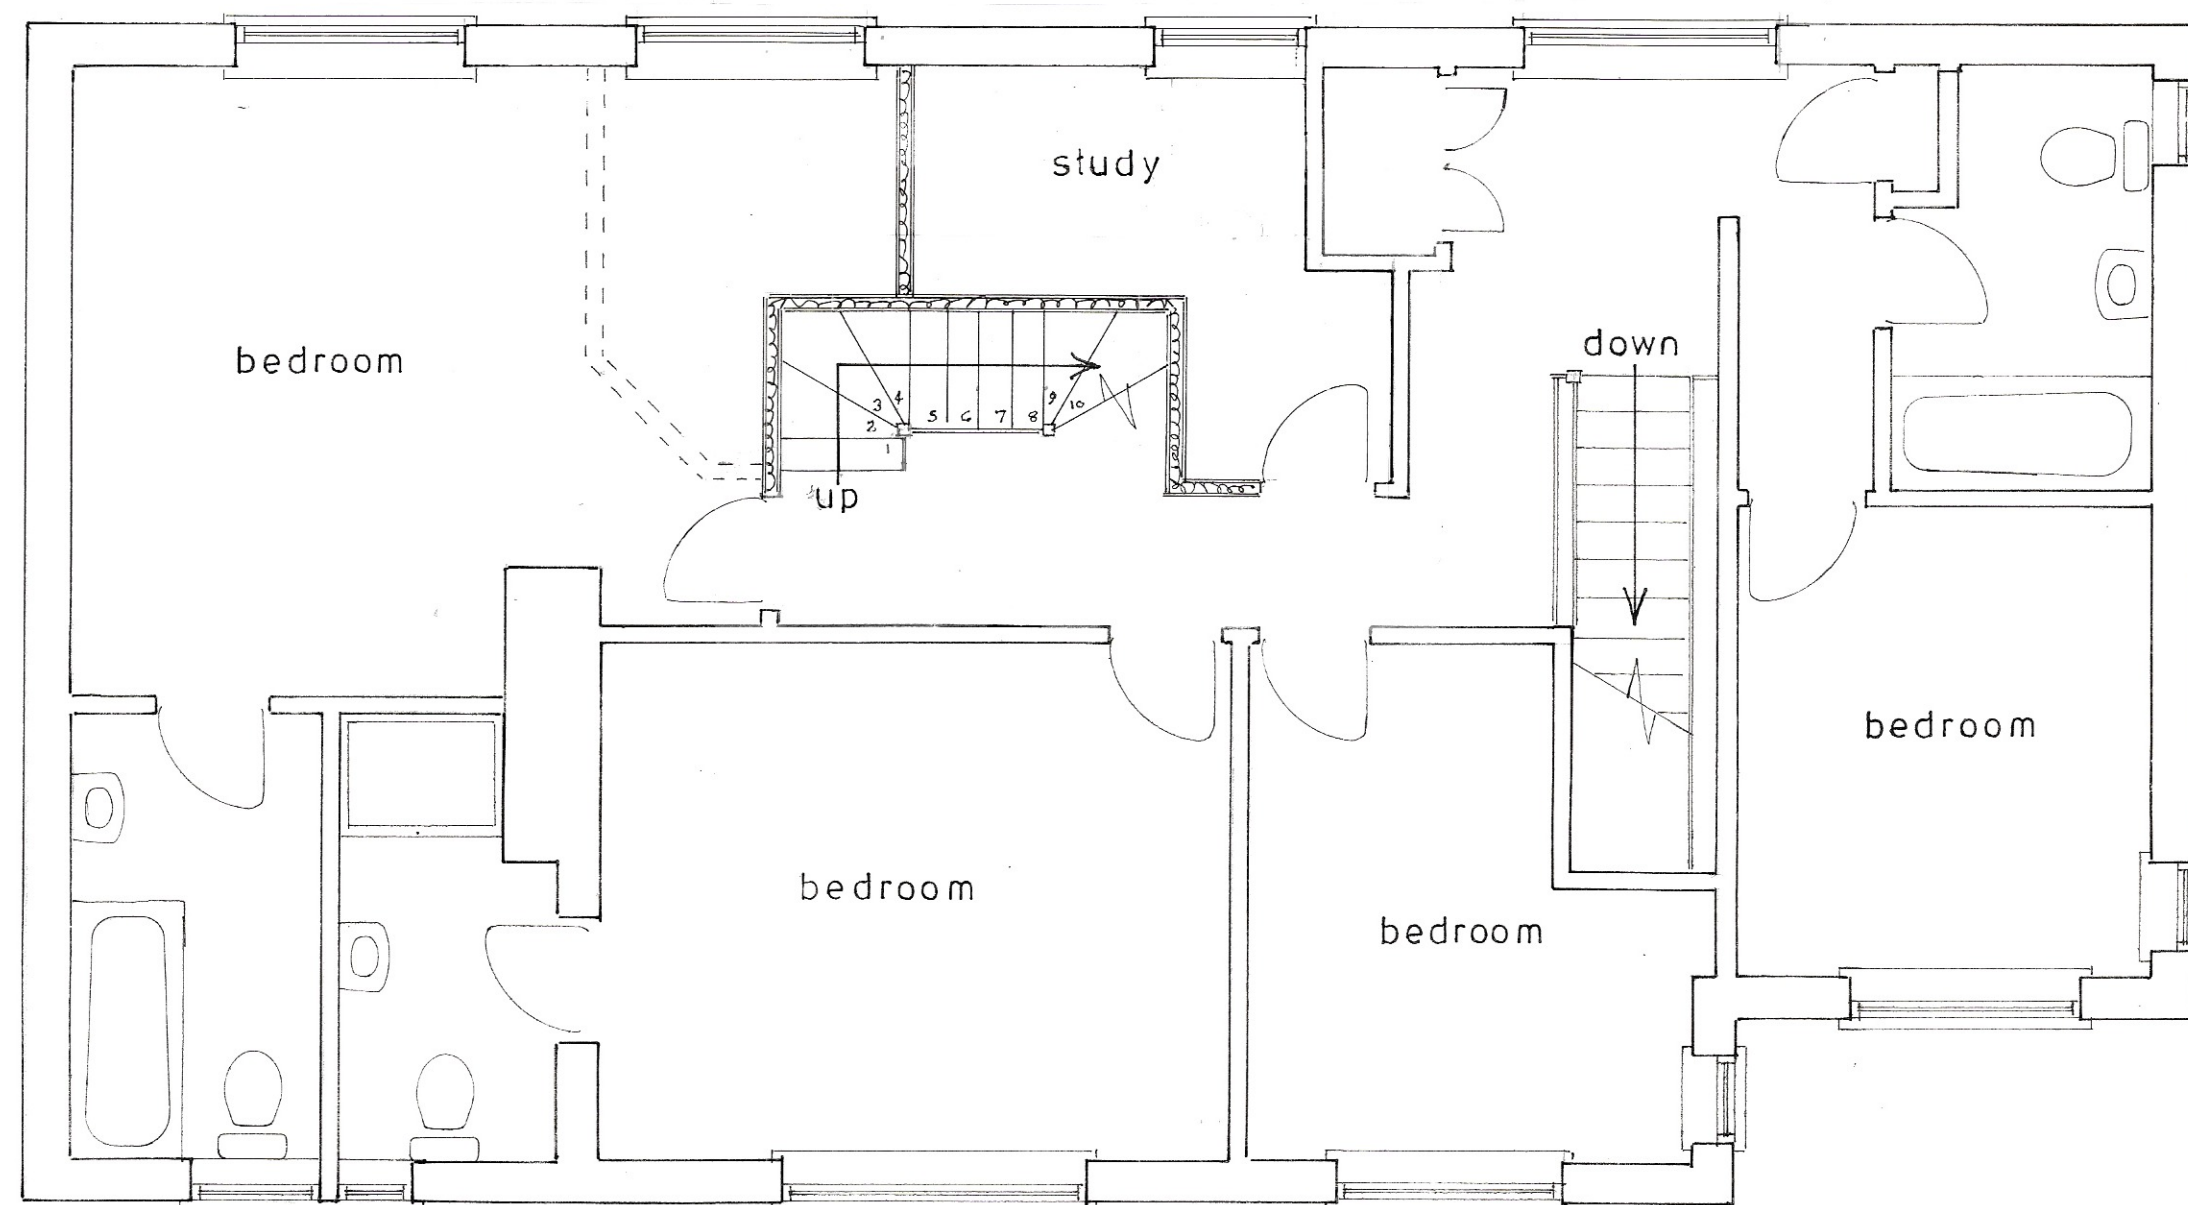

1st floor plan
1 : 50

Proposed

PROPOSED LOFT CONVERSION TO FORM NEW 2ND FLOOR AT 9, KINGSWAY, ALDWICK
FOR MR. & MRS. R. POTHECARY.

sheet 2 of 4

Bryan Butcher
Rainbow Cottage
Nyetimber Lane
Bognor Regis PO21 3JX
01243 266871
07973 233442
bryan.butcher@btinternet.com
www.bryanbutcher.com