
ARUN DISTRICT COUNCIL:AW/122/06/ 25/05/2006

ARUN DISTRICT COUNCIL
No: AW/122/06
RECEIVED 25/5/06

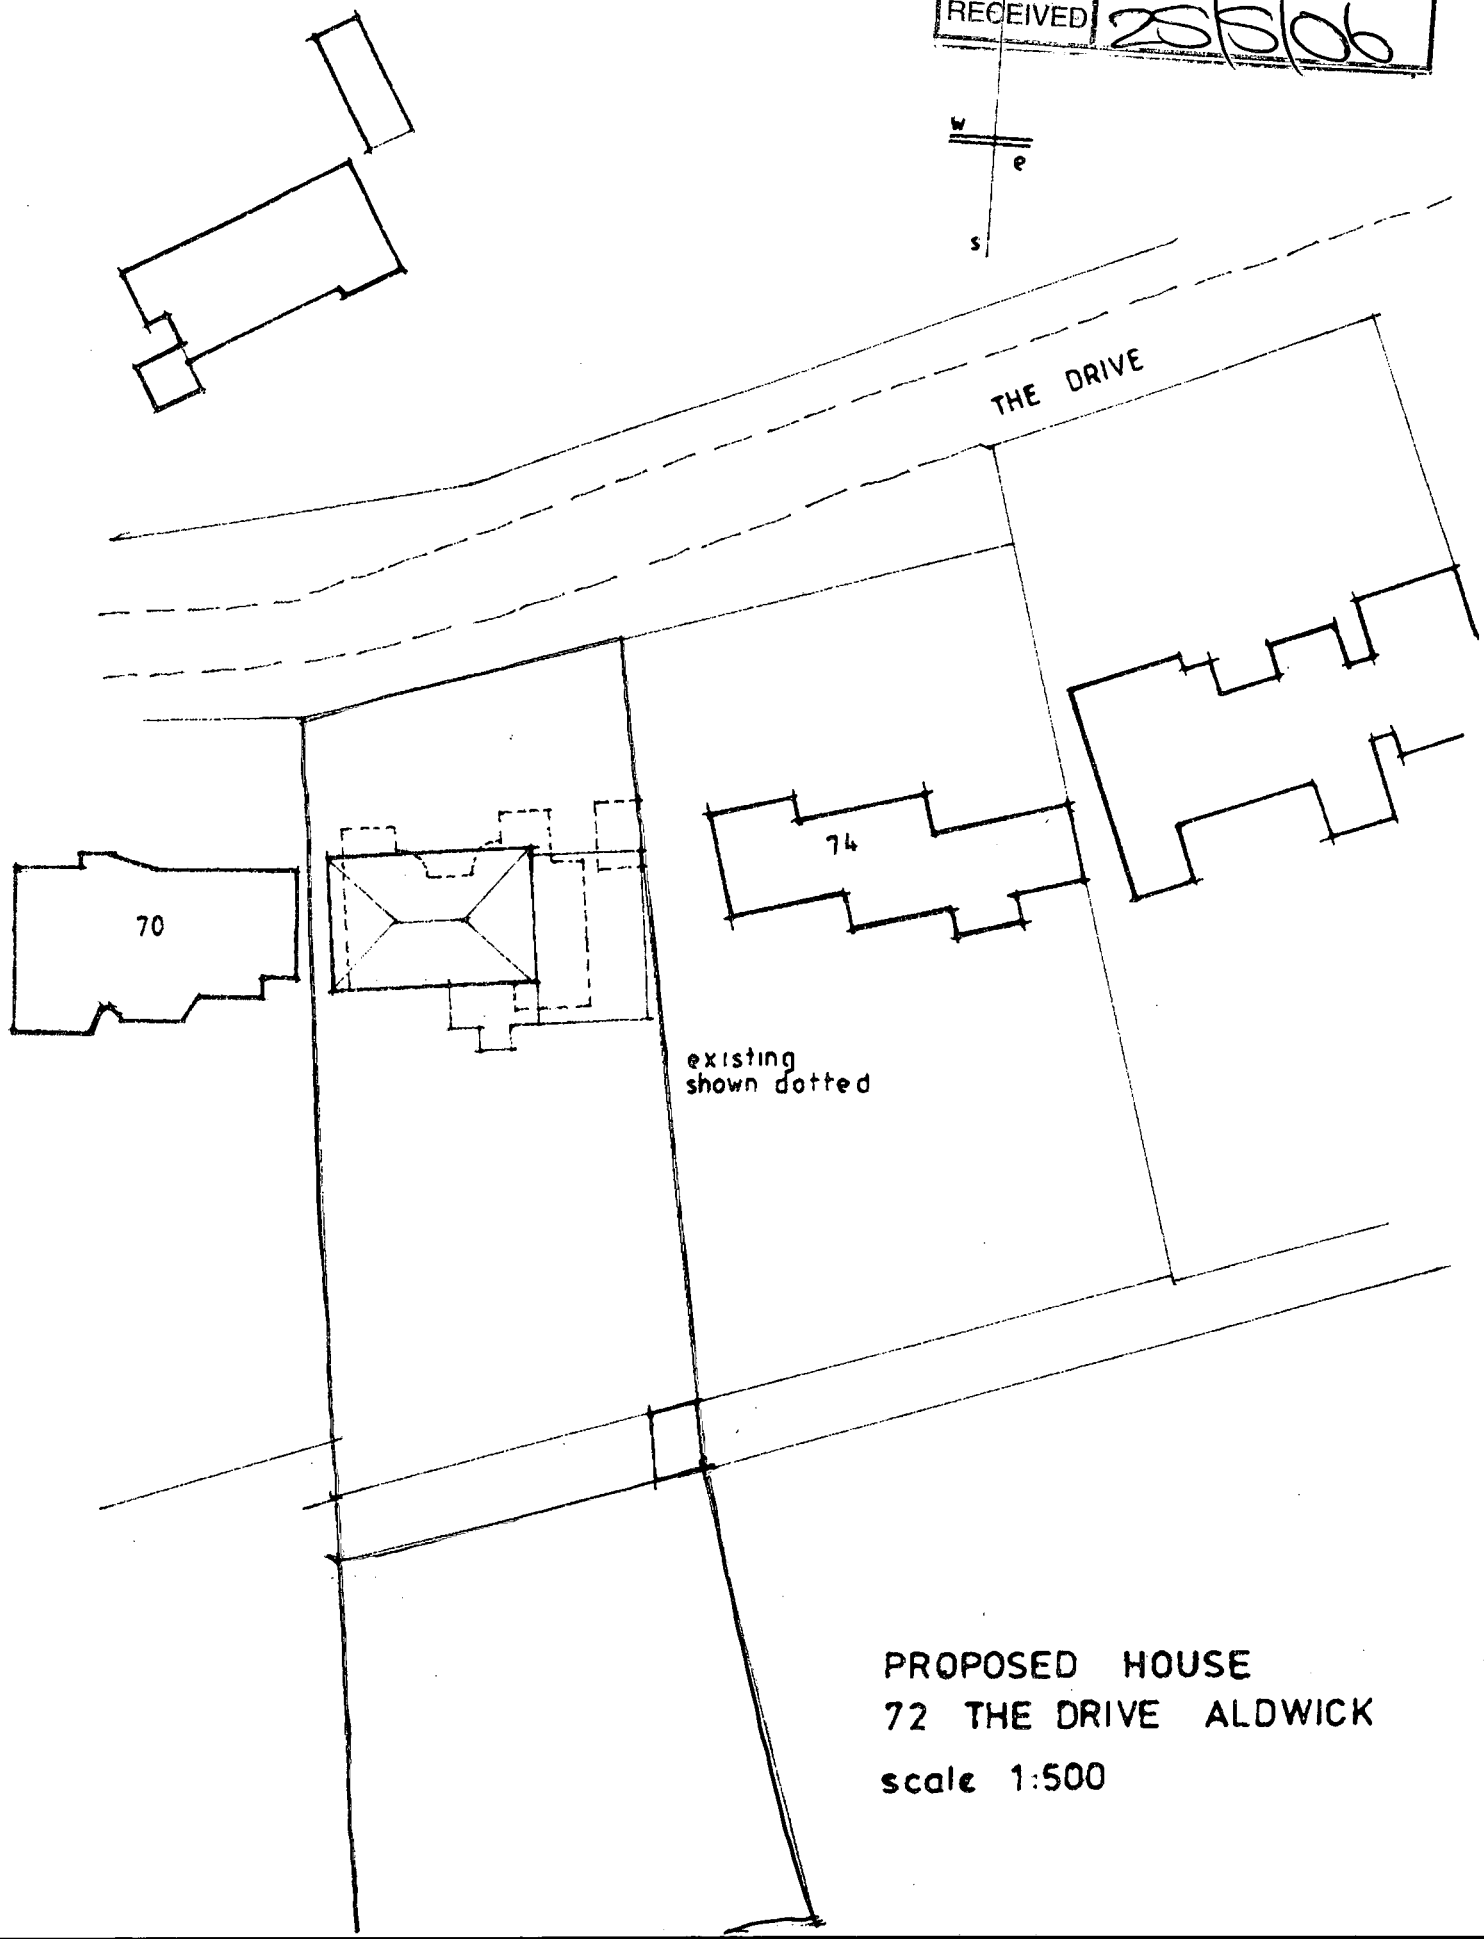

PROPOSED HOUSE
72 THE DRIVE ALDWICK
scale 1:500