ARUN DISTRICT COUNCIL:AW/122/06/ 25/05/20

ARUN DISTRICT COUNCIL
No. AW 122 06
SUBSTITUTION
RECEIVED 18/7/06



north

wast


south

east

scale 1:100

elevations


roof — natural slate
walls — red Warnham stock
cut brick arches
three course dentil feature to eaves
windows — upvc sliding sashes

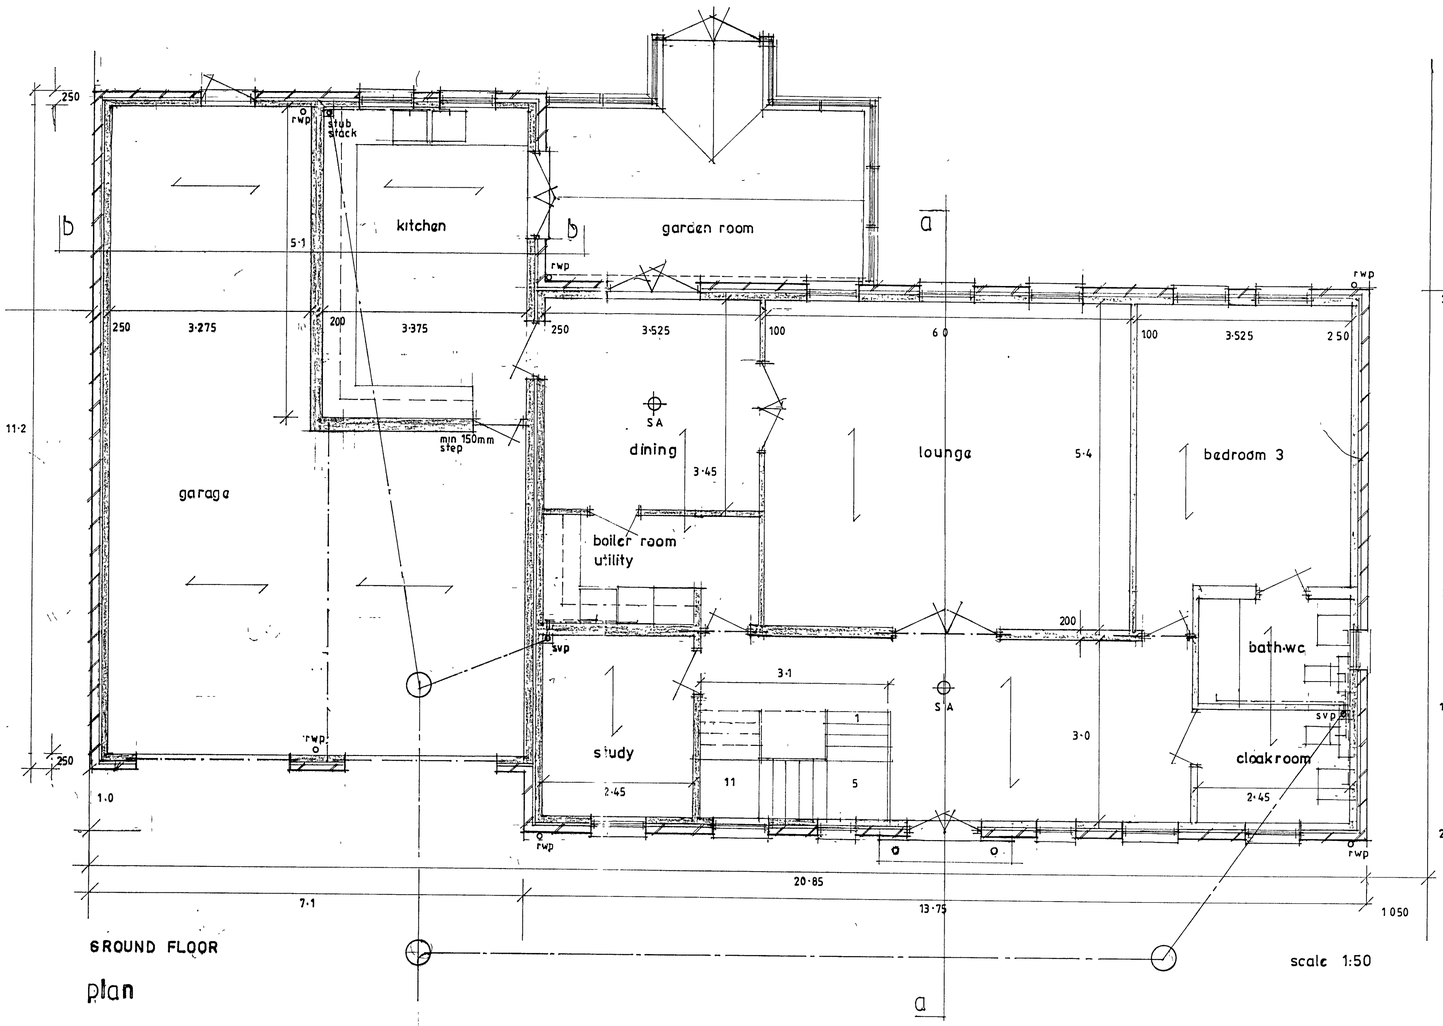


GROUND FLOOR

plan

scale 1:50

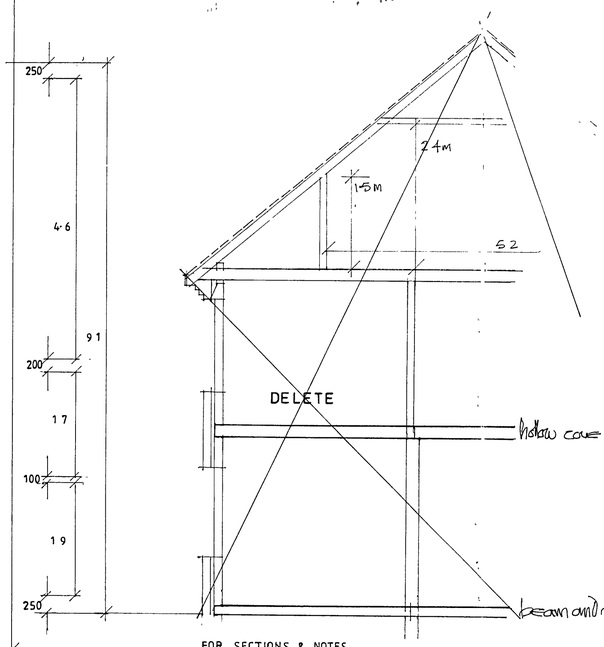

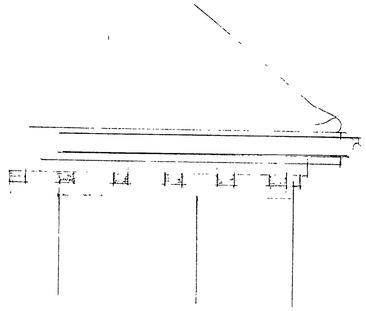

house	2610	sqft	242·5 m²
garage	590	sqft	55·0 m²
sun room	180	sqft	17·0 m²
roof	540	sqft	50·0 m²

FOR SECTIONS & NOTES
SEE PLAN NO 605/2

SECTION

proposed house site of 72 The Drive ALDWICK