
ARUN DISTRICT COUNCIL:AW/122/06/ 25/05/20

ARUN DISTRICT COUNCIL
REF. AW 122 06
SUPPLEMENTARY
RECEIVED 18/7/06

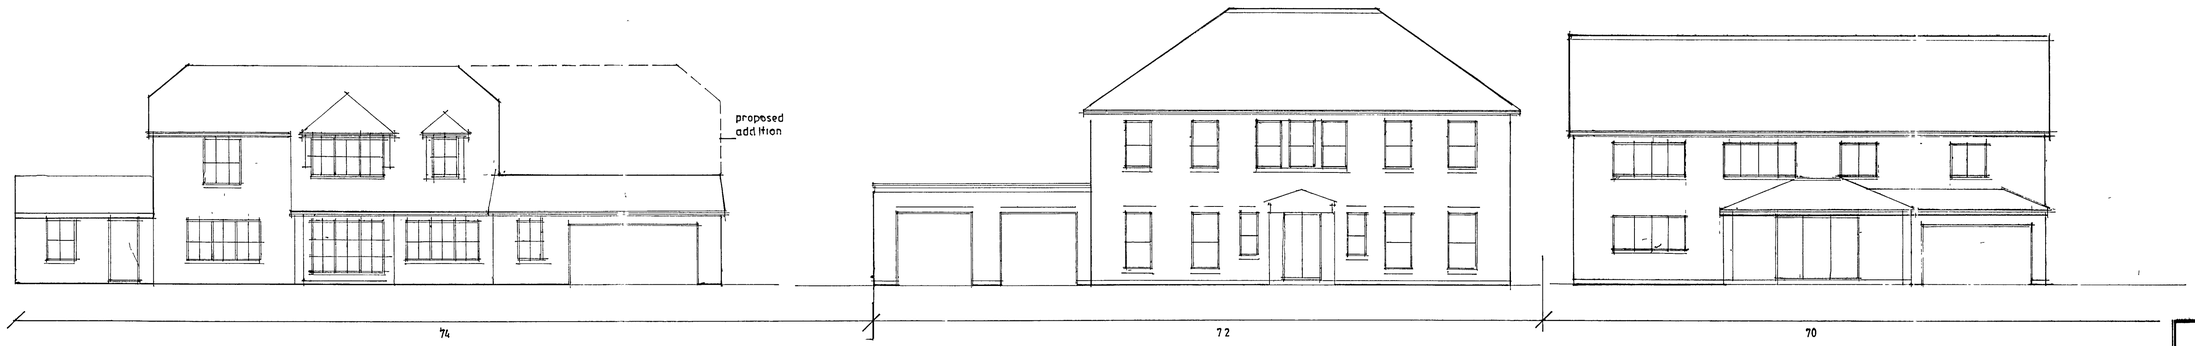

proposed house
site of 72 The Drive
ALDWICK
for
B5 Limited

supplementary information

PLAN NO	605/3
SCALE	1:100
DATE	07/06

DAVID J BROOKWELL
99 WESTMINSTER DRIVE
ALDWICK BOGNOR REGIS
tel no 01243:264928