
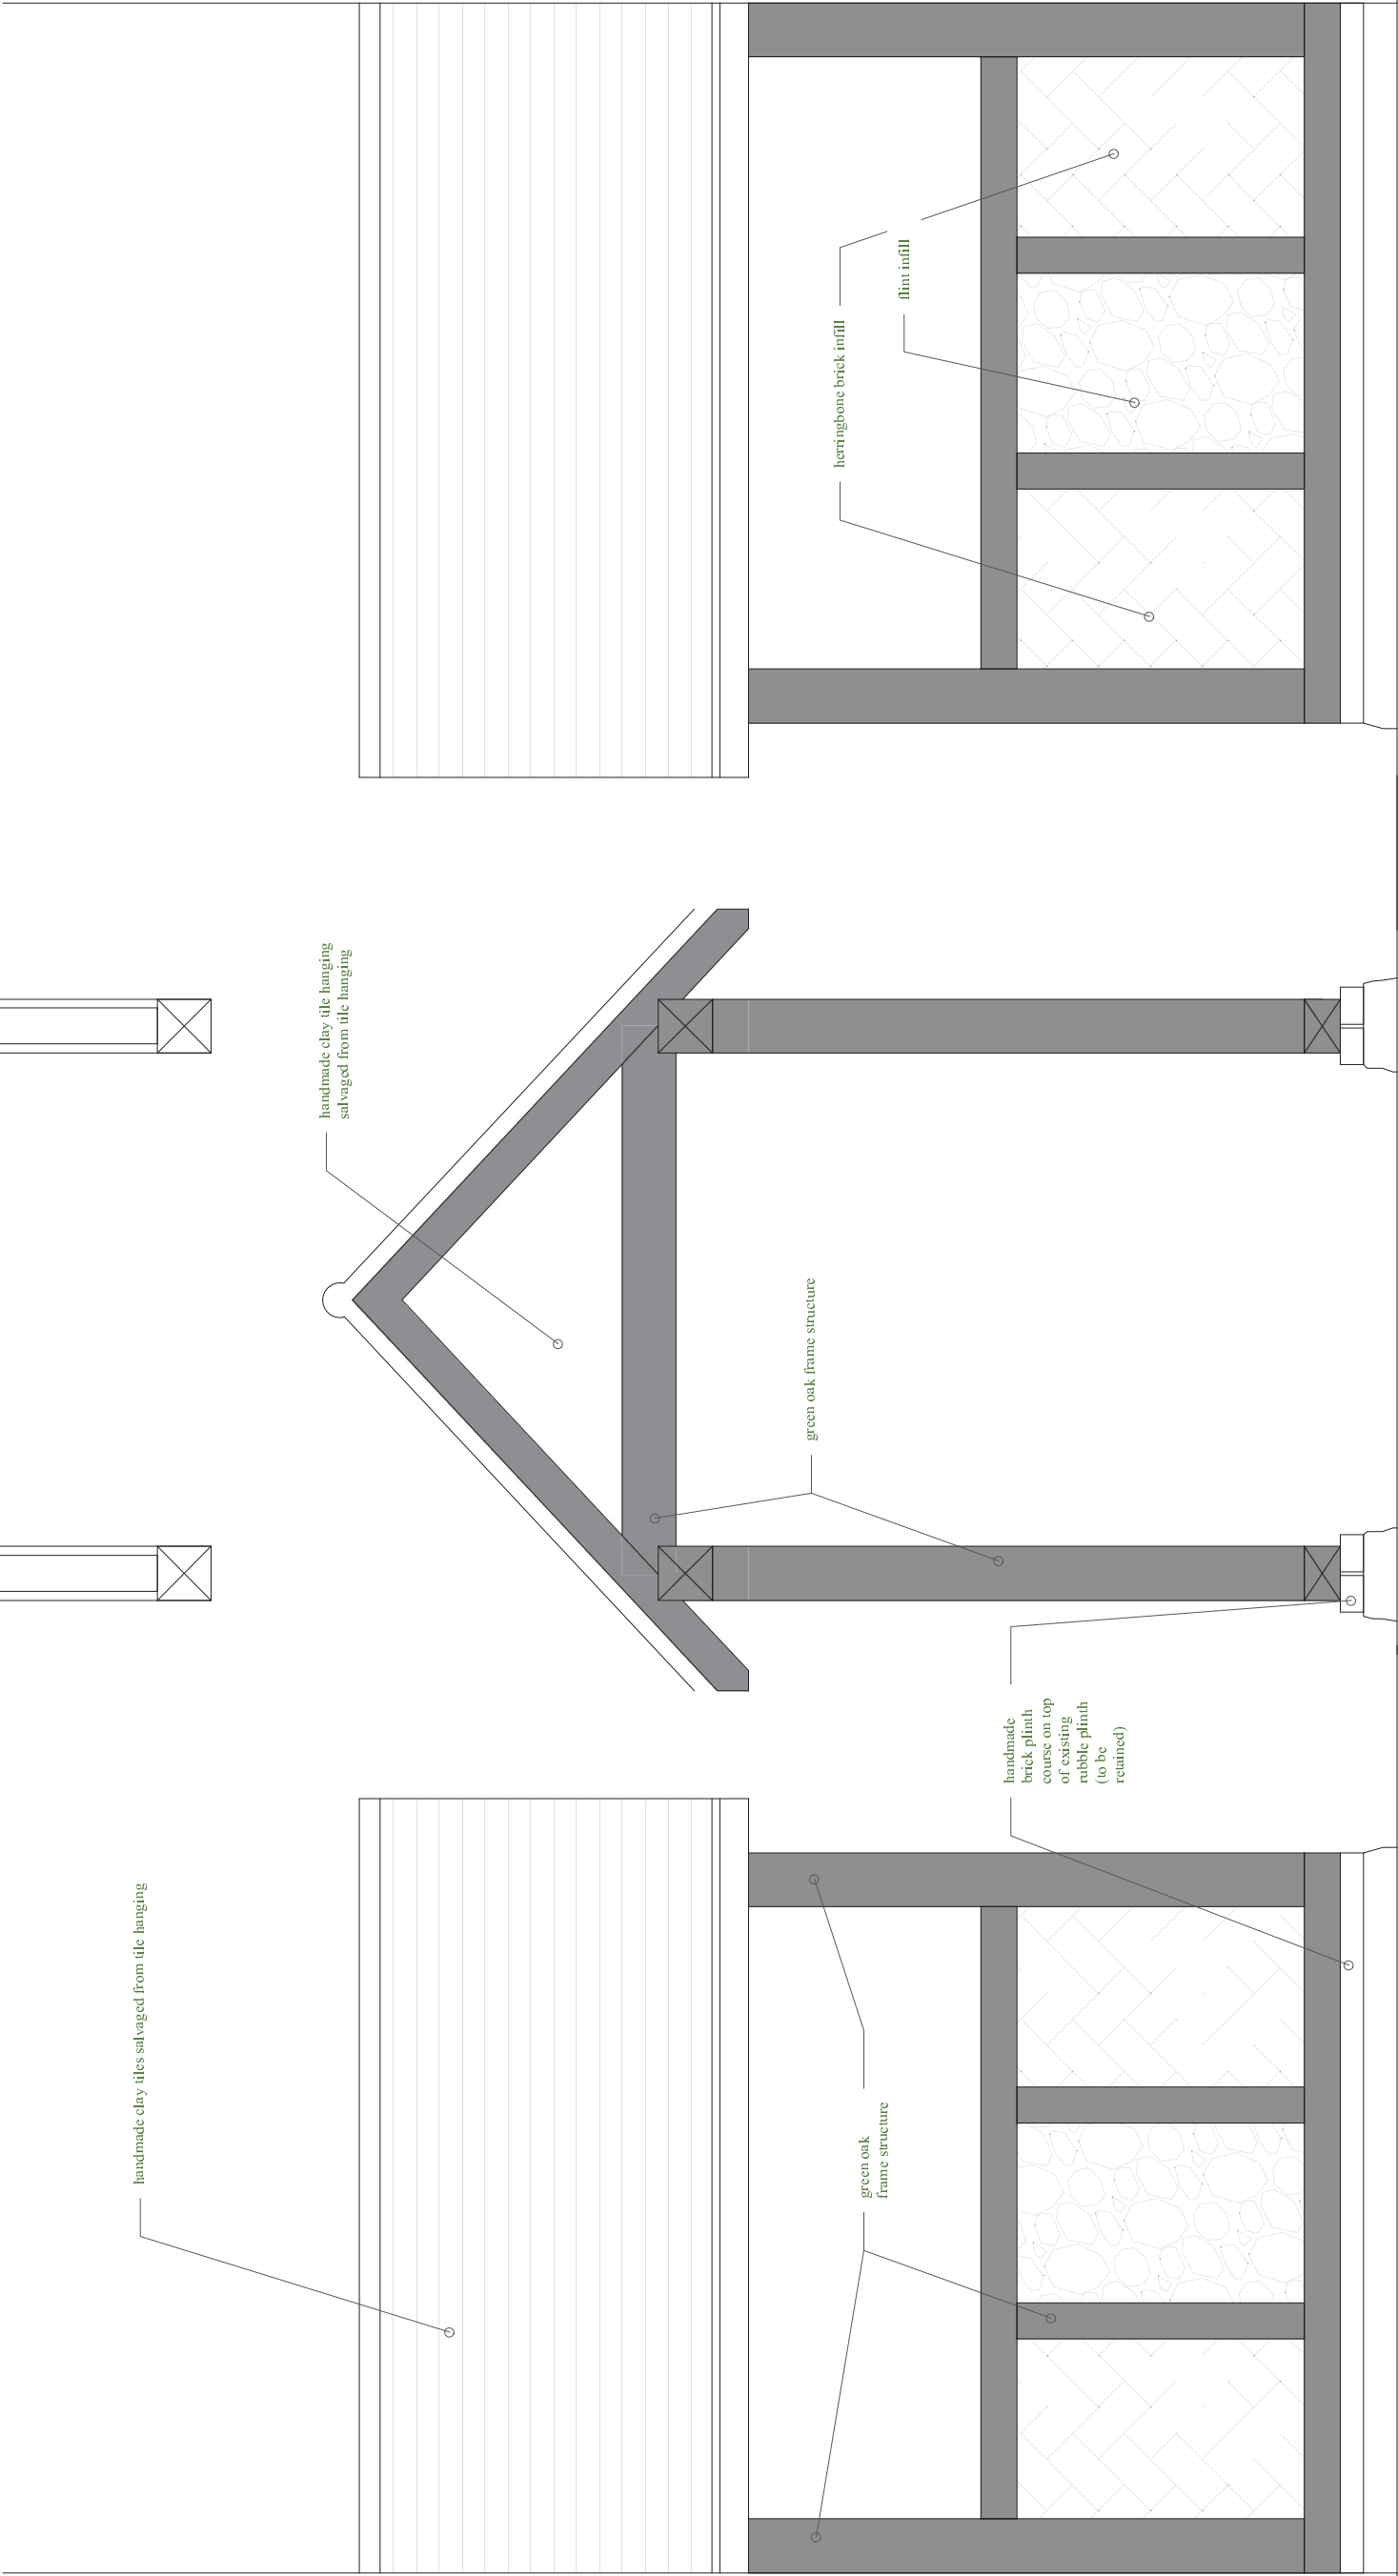


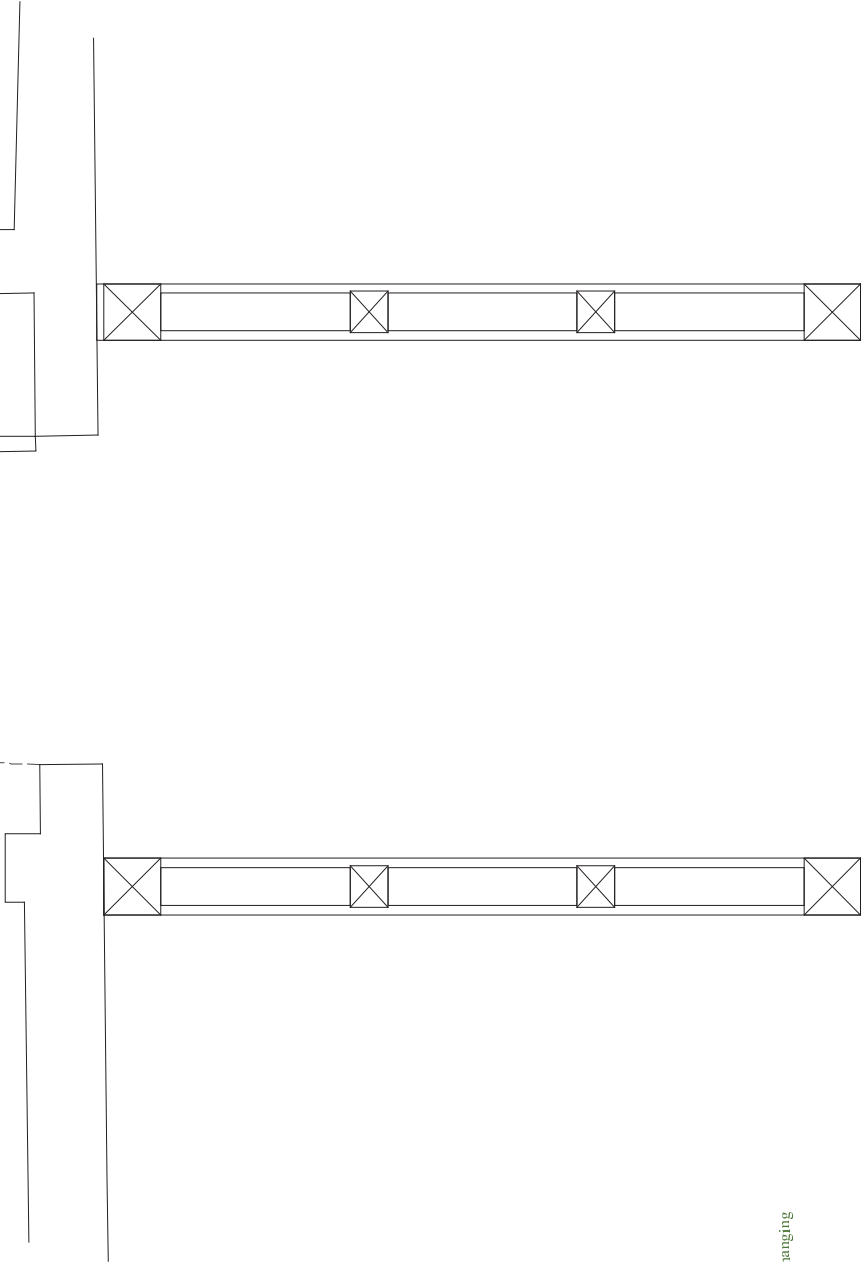

Address
7 Old Place, Bognor Regis,
W. Sussex, PO21 3AU

Drawing	Proposed porch
	

Job No.	Drawing No.
1901LO	106


Drawn Date	Issue Date
17.04.2019	17.04.2019

Drawn By	Checked By
MD	BK

Scale @ A3	Revision
1:20	###

Revision Details

Status
FOR COMMENT

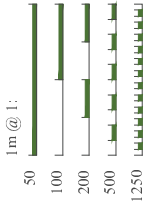

Studio 5
Chilgrove Business Centre
Chilgrove
Nr Chichester
West Sussex
PO18 9HU

tel: 01243 201 102
email: enquiries@manorwood.co.uk
web: www.manorwood.co.uk