


Do not scale from this drawing except for
Local Authority planning purposes
All dimensions must be checked on site
prior to commencement of works

General Note

- Allow to rub down and redecorate
timber frames of 5 number windows
and redecorate metal casements
- Allow to restore lead came and refix
glass to lead light windows as required
including installing vertical metal
saddle bar.
- Allow to inspect cills of all window to
ensure adequate seal against wall and
seal as required.
- Remove all existing guttering and
downpipes and replace with larger
diameter metal guttering as per
specification


- = repainting of brickwork and flintwork
- = rebuilding of brickwork

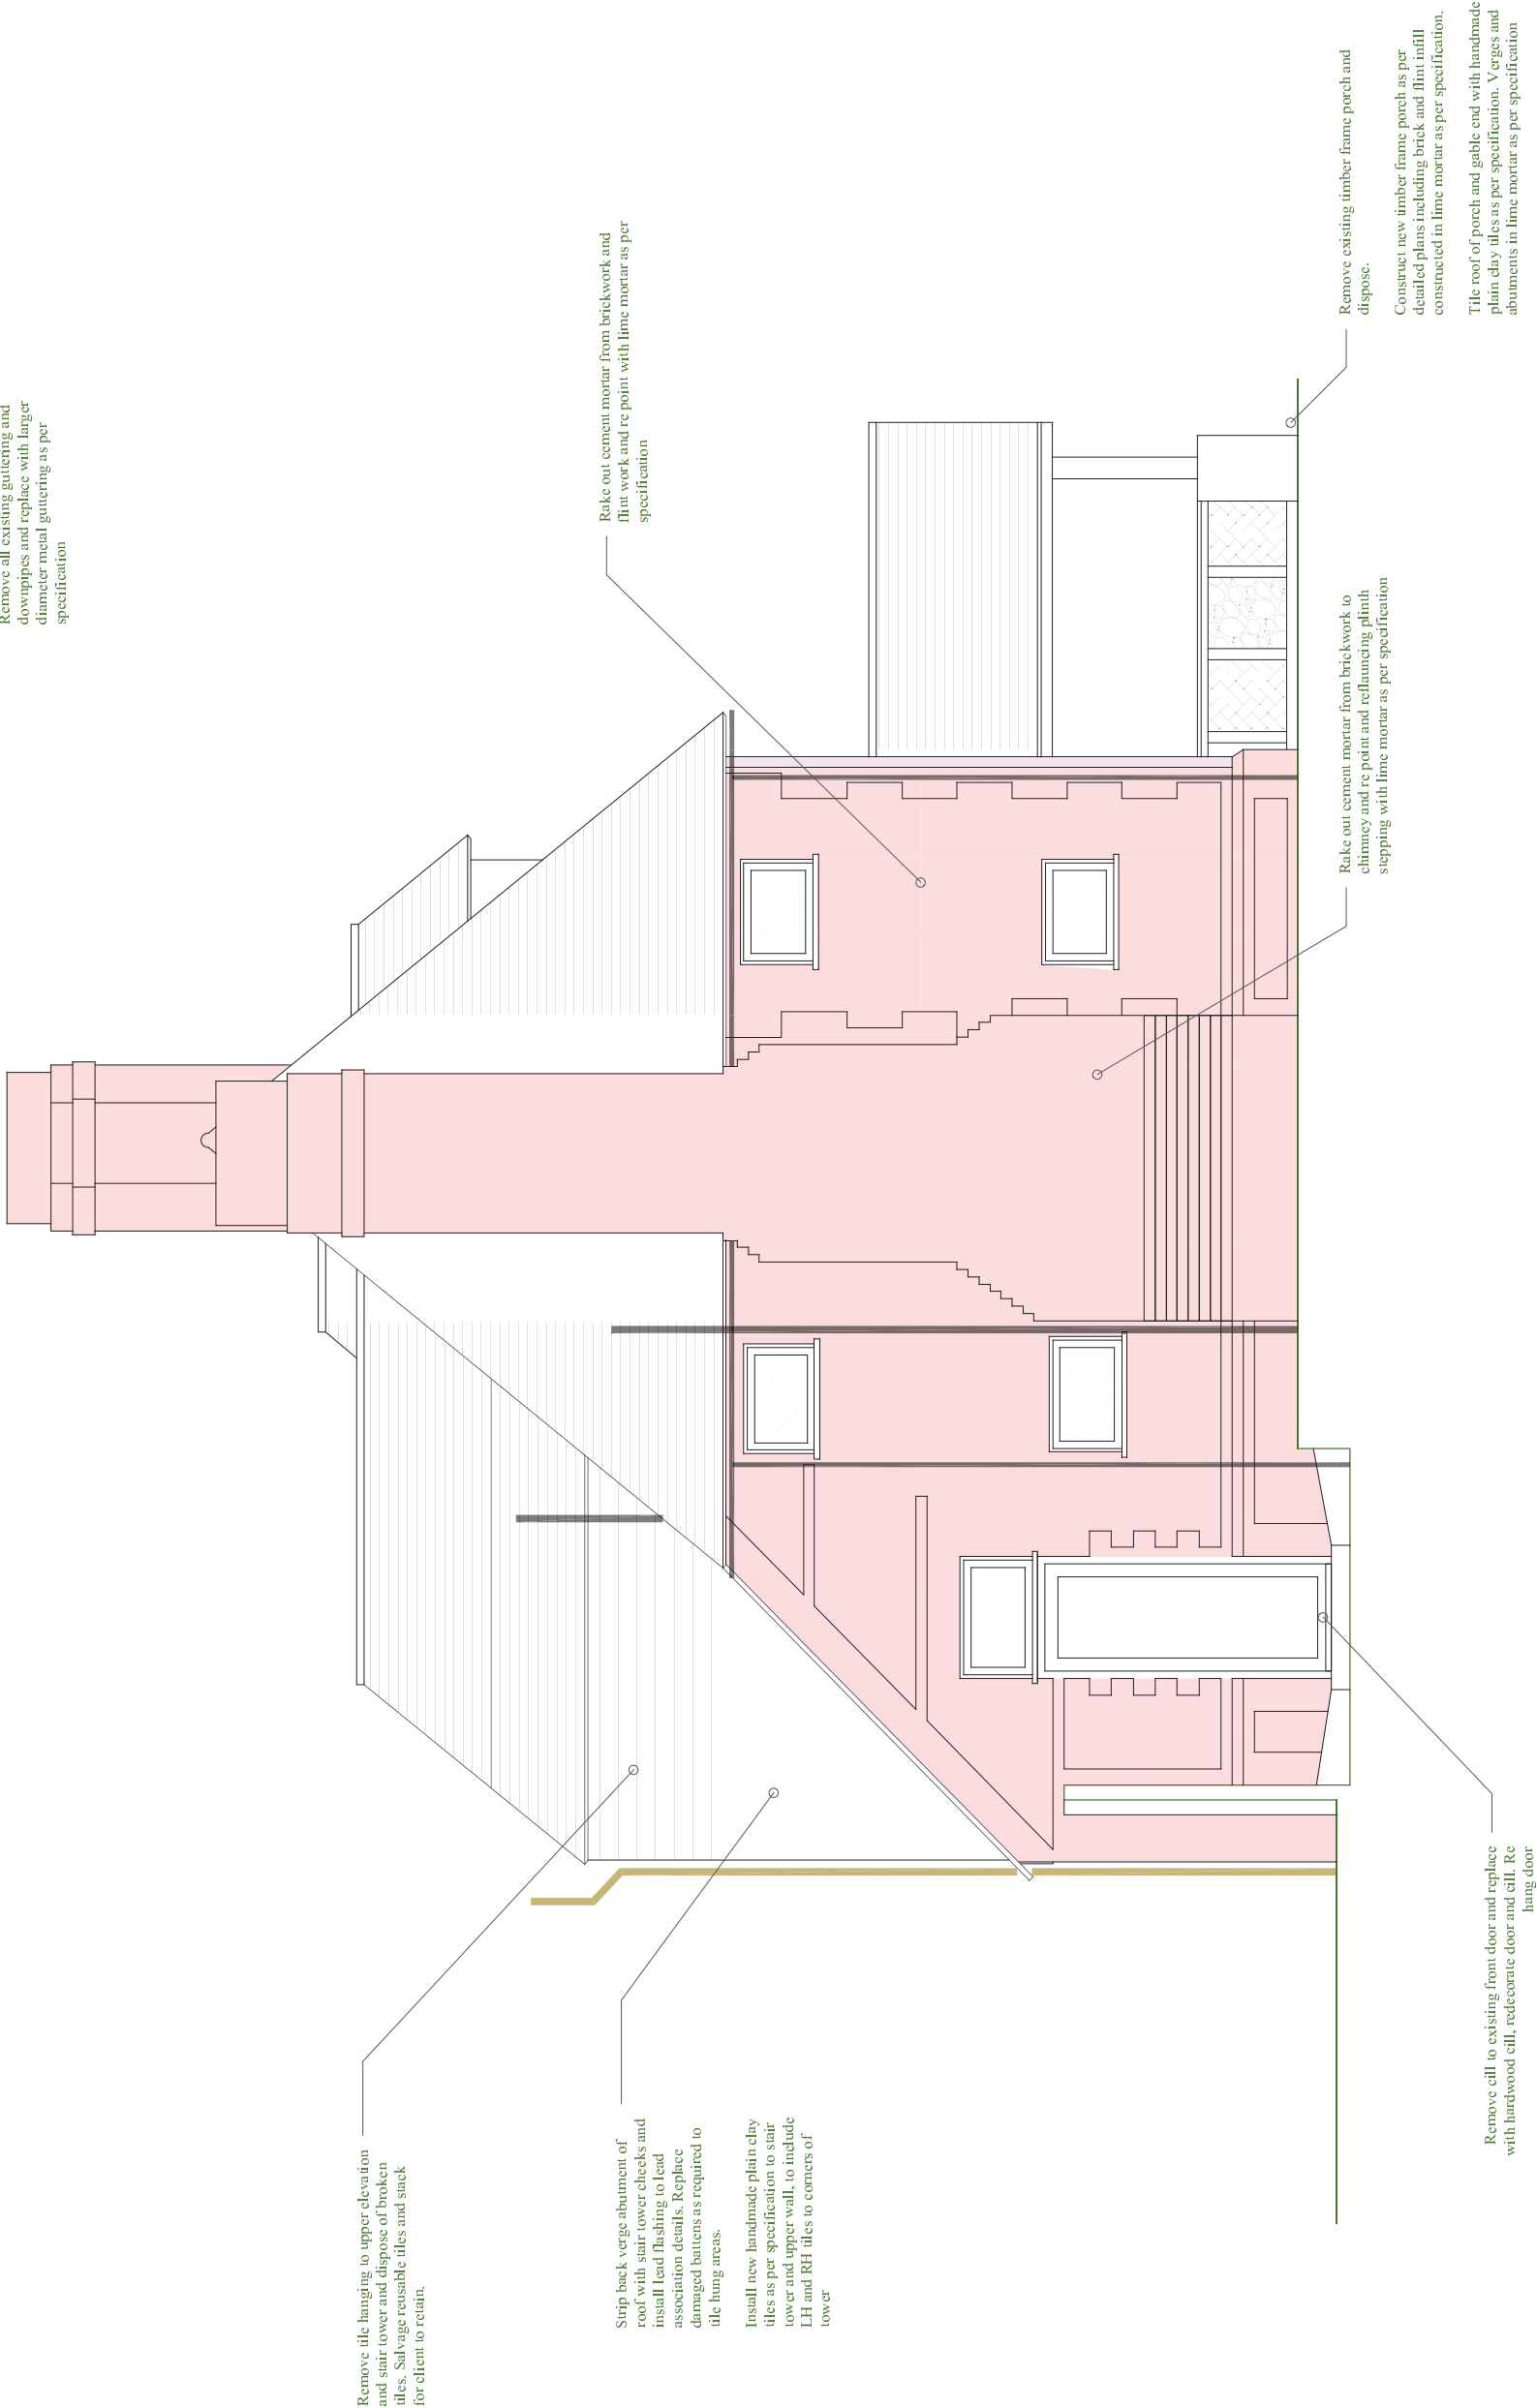

Address
7 Old Place, Bognor Regis,
W. Sussex, PO21 3AU

Drawing Side Elevation (South)		
Job No.	Drawing No.	
1901LO	102	
Drawn Date	Issue Date	
17.04.2019	17.04.2019	
Drawn By	Checked By	
MD	BK	
Scale @ A3	Revision	
1:50	###	
Revision Details		

Status
FOR COMMENT

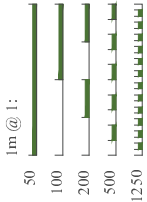

Studio 5
Chilgrove Business Centre
Chilgrove
Nr Chichester
West Sussex
PO18 9HU

tel: 01243 201 102
email: enquiries@manorwood.co.uk
web: www.manorwood.co.uk