



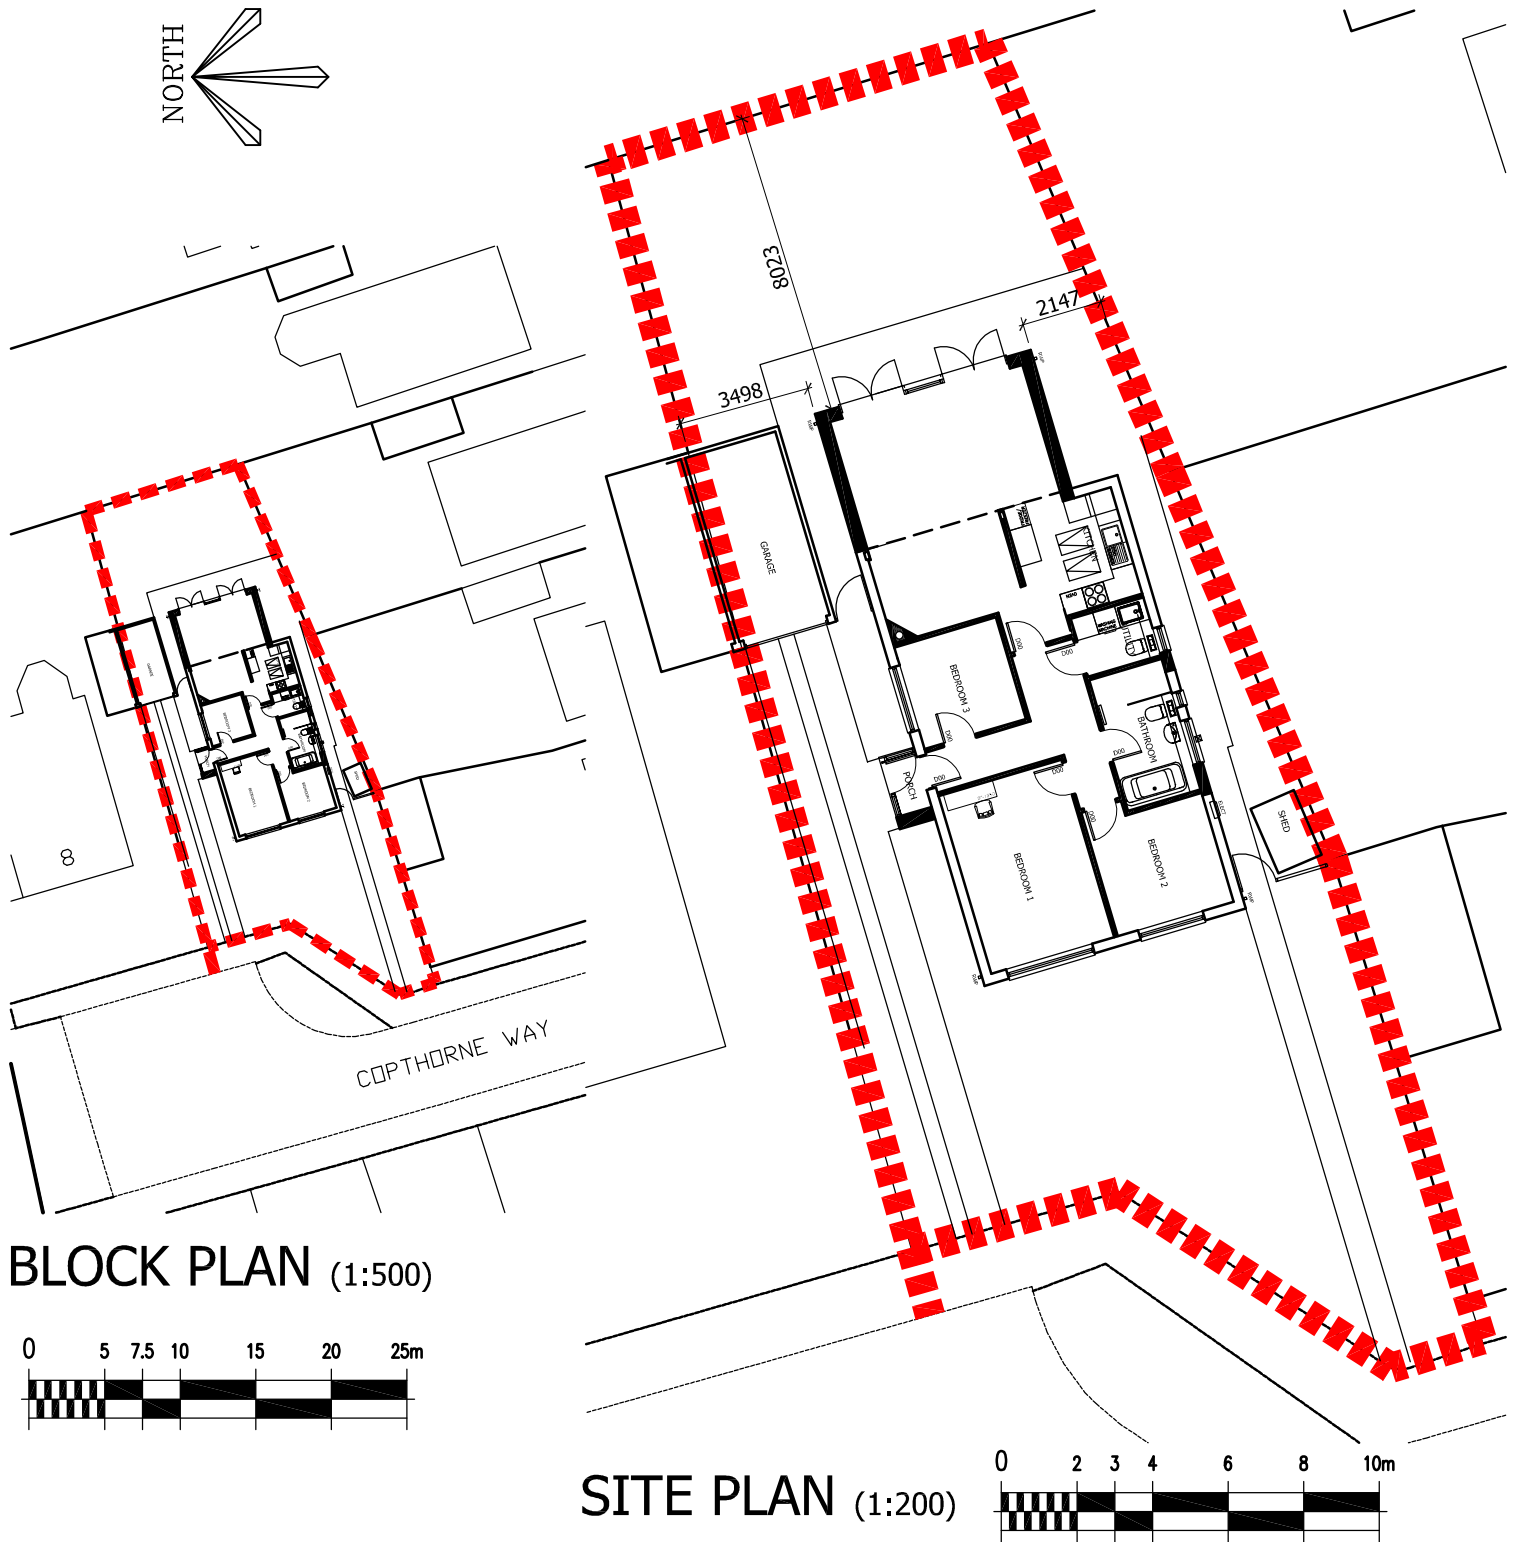

bayside

ARCHITECTURAL DESIGN LIMITED

The Studio, 19 Pyrford Close
Nyetimber, Bognor Regis
West Sussex PO21 3NL
Tel: 01243 263320
E-Mail: studio@bayside-architectural.co.uk
Website: www.bayside-architectural.co.uk

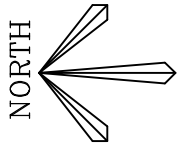

DO NOT SCALE FROM THIS DRAWING EXCEPT FOR PLANNING PURPOSES ONLY.

ALL DIMENSIONS MUST BE CHECKED ON SITE BY CONTRACTOR. ANY DISCREPANCIES SHOULD BE HIGHLIGHTED TO BAD LTD AS SOON AS POSSIBLE FOR CONFIRMATION BEFORE WORK PROCEEDS.
ALL DIMENSIONS ARE IN MILLIMETERS. IF IN DOUBT ASK.

© BAYSIDE ARCHITECTURAL DESIGN LIMITED

CLIENT'S NAME Mr & Mrs Cripp	DRAWING TITLE Site & Block Plan	SCALE 1:500/200@A4	DATE 04/18
		STATUS PLANNING	
JOB TITLE 9 Copthorne Way Bognor Regis	DRAWN SCB	JOB NO 013	DRAWING NO PL-02
			REV A