


10.000

BOUNDARY ASSUMED BOUNDARY

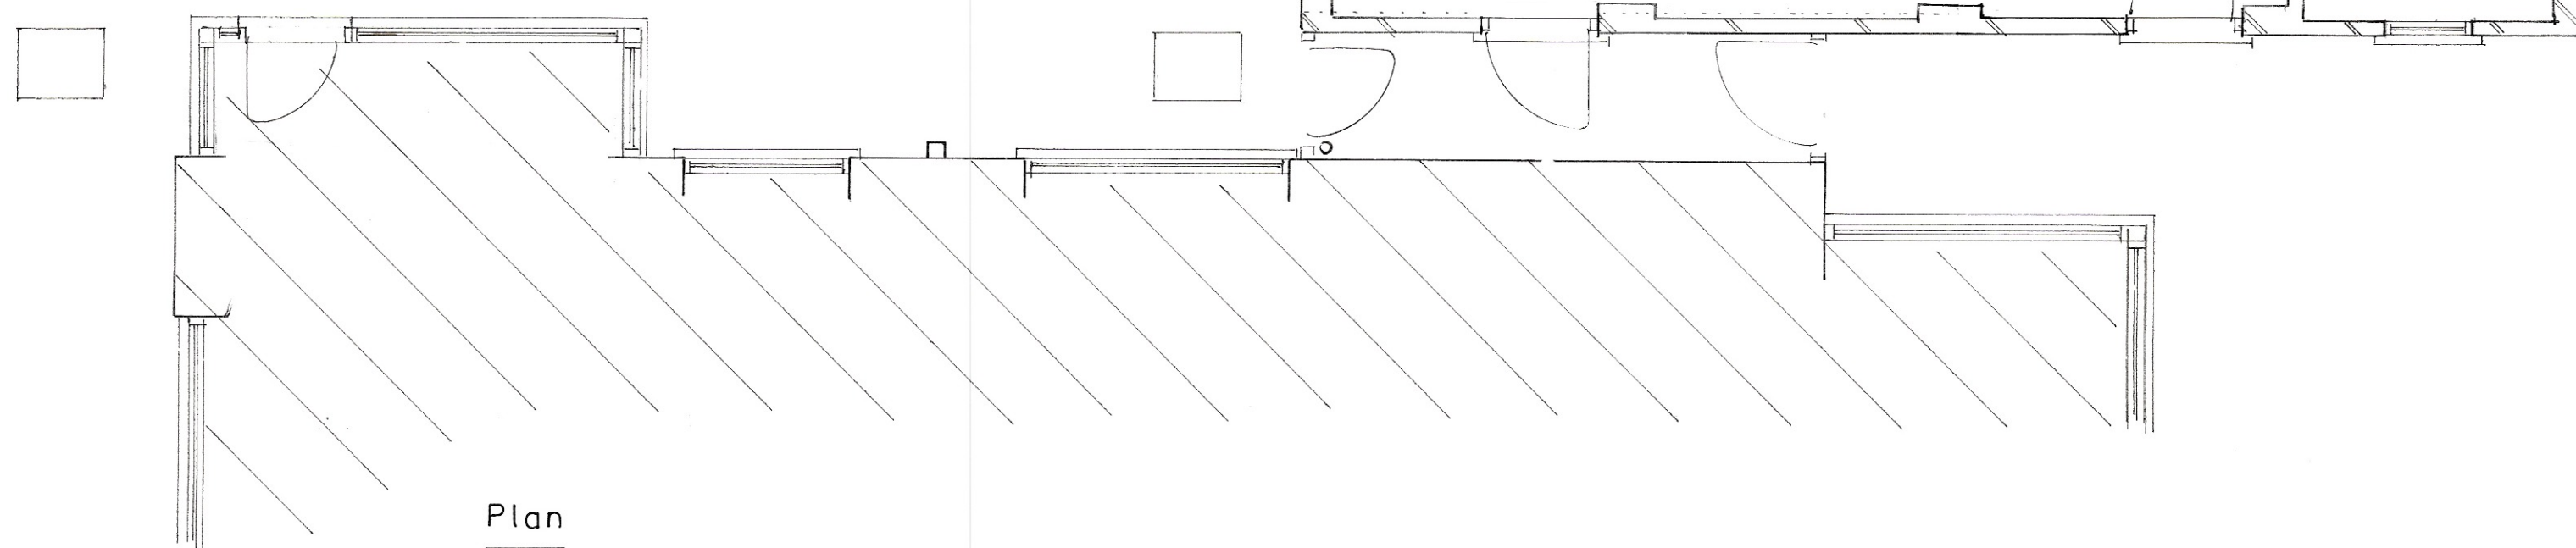

5800 1000

BOUNDARY

Plan
1 : 50

Proposed

PROPOSED DETACHED GARAGE AT 22, BOXGROVE GARDENS, ALDWICK
FOR MR. I. RICHARDSON.

sheet 1 of 3

Bryan Butcher
Rainbow Cottage
Nyetimber Lane
Bognor Regis PO21 3JX
01243 266871
07973 233442
bryan.butcher@btinternet.com
www.bryanbutcher.com