



EXISTING

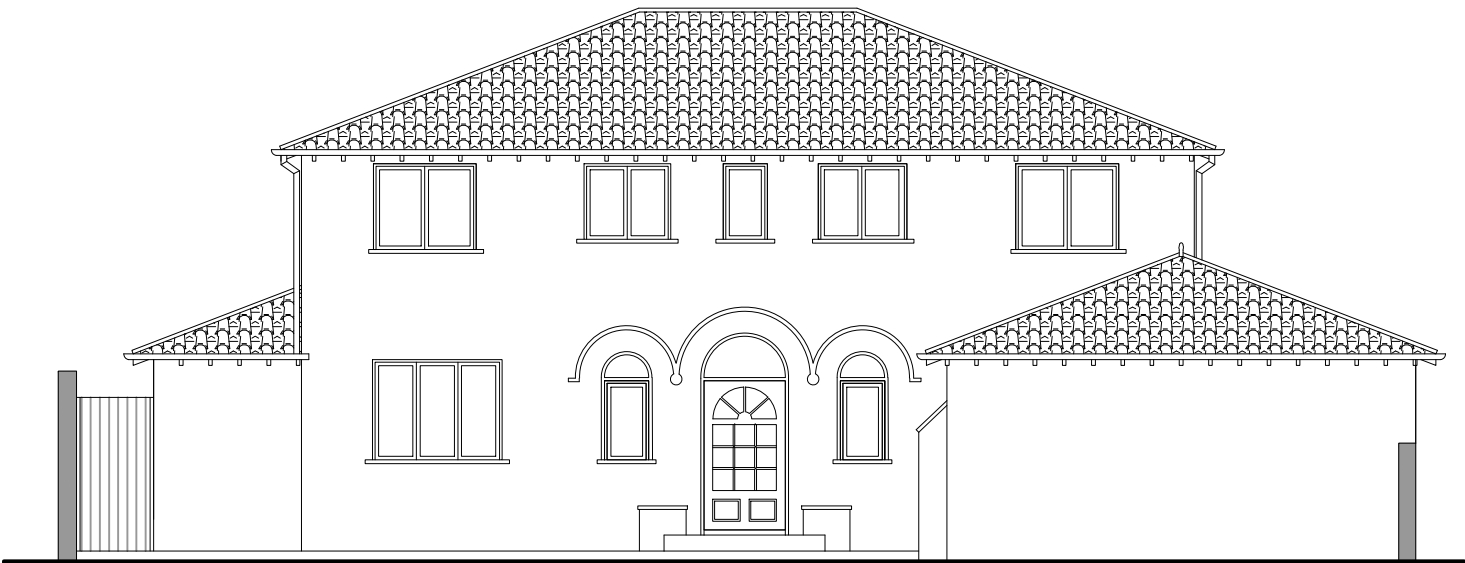

North Elev  
1:100 @ A3

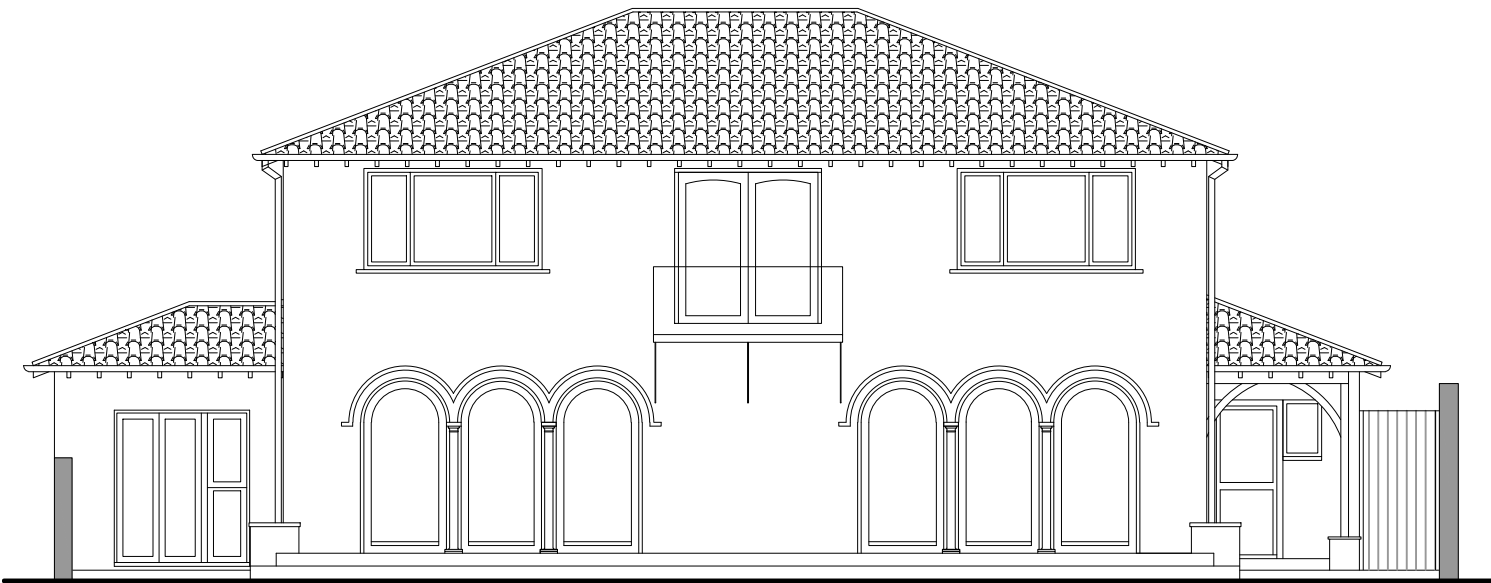

South Elev  
1:100 @ A3

© jbachitecture, all rights reserved.  
Use figured dimensions only.  
All dimensions are to be checked on site before  
any work is carried out. Please contact the  
Architect immediately regarding any  
discrepancies discovered on site.

| Rev.   | Notes | Date                                             |
|---|-------|--------------------------------------------------|
| <div><div>jbA</div><div><div>JB ARCHITECTURE</div><div>The Bricks, Manor Farm Barns<br/>Chichester, West Sussex,<br/>PO20 7PL</div><div>T: 01243 785342<br/>E: admin@jbarch.co.uk<br/>W: www.jbarch.co.uk</div></div></div> |       |                                                  |
| <div><div>Project</div><div>Hacienda, 6 Arun Way<br/>Aldwick<br/>PO21 4HF</div></div>   |       |                                                  |
| <div><div>Drawing</div><div>Existing Elevations</div></div>   |       |                                                  |
| <div><div>Drawn By</div><div>NSE</div></div>   |       | <div><div>Scale</div><div>1:100 @ A3</div></div> |
| <div><div>Date</div><div>March 2019</div></div>   |       | <div><div>Revision</div></div>                   |
| <div><div>Drawing No.</div><div>10147 - DPA - 04</div></div>   |       |                                                  |

