


REF 1

229 ALDWICK ROAD

NBT TO SCALE

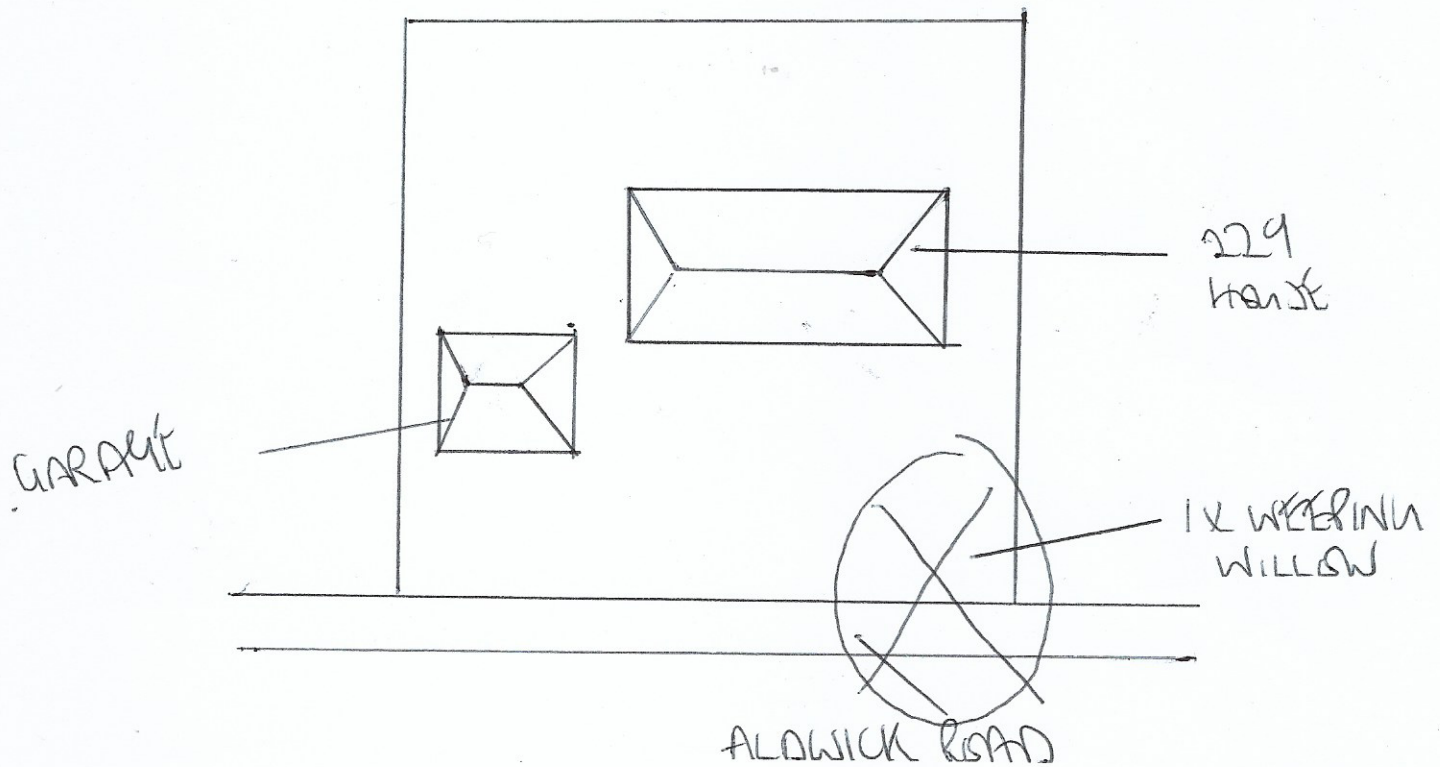

1. 1x WEEPING WILLOW TO POLLARD
BACK TO MAIN STEM.