
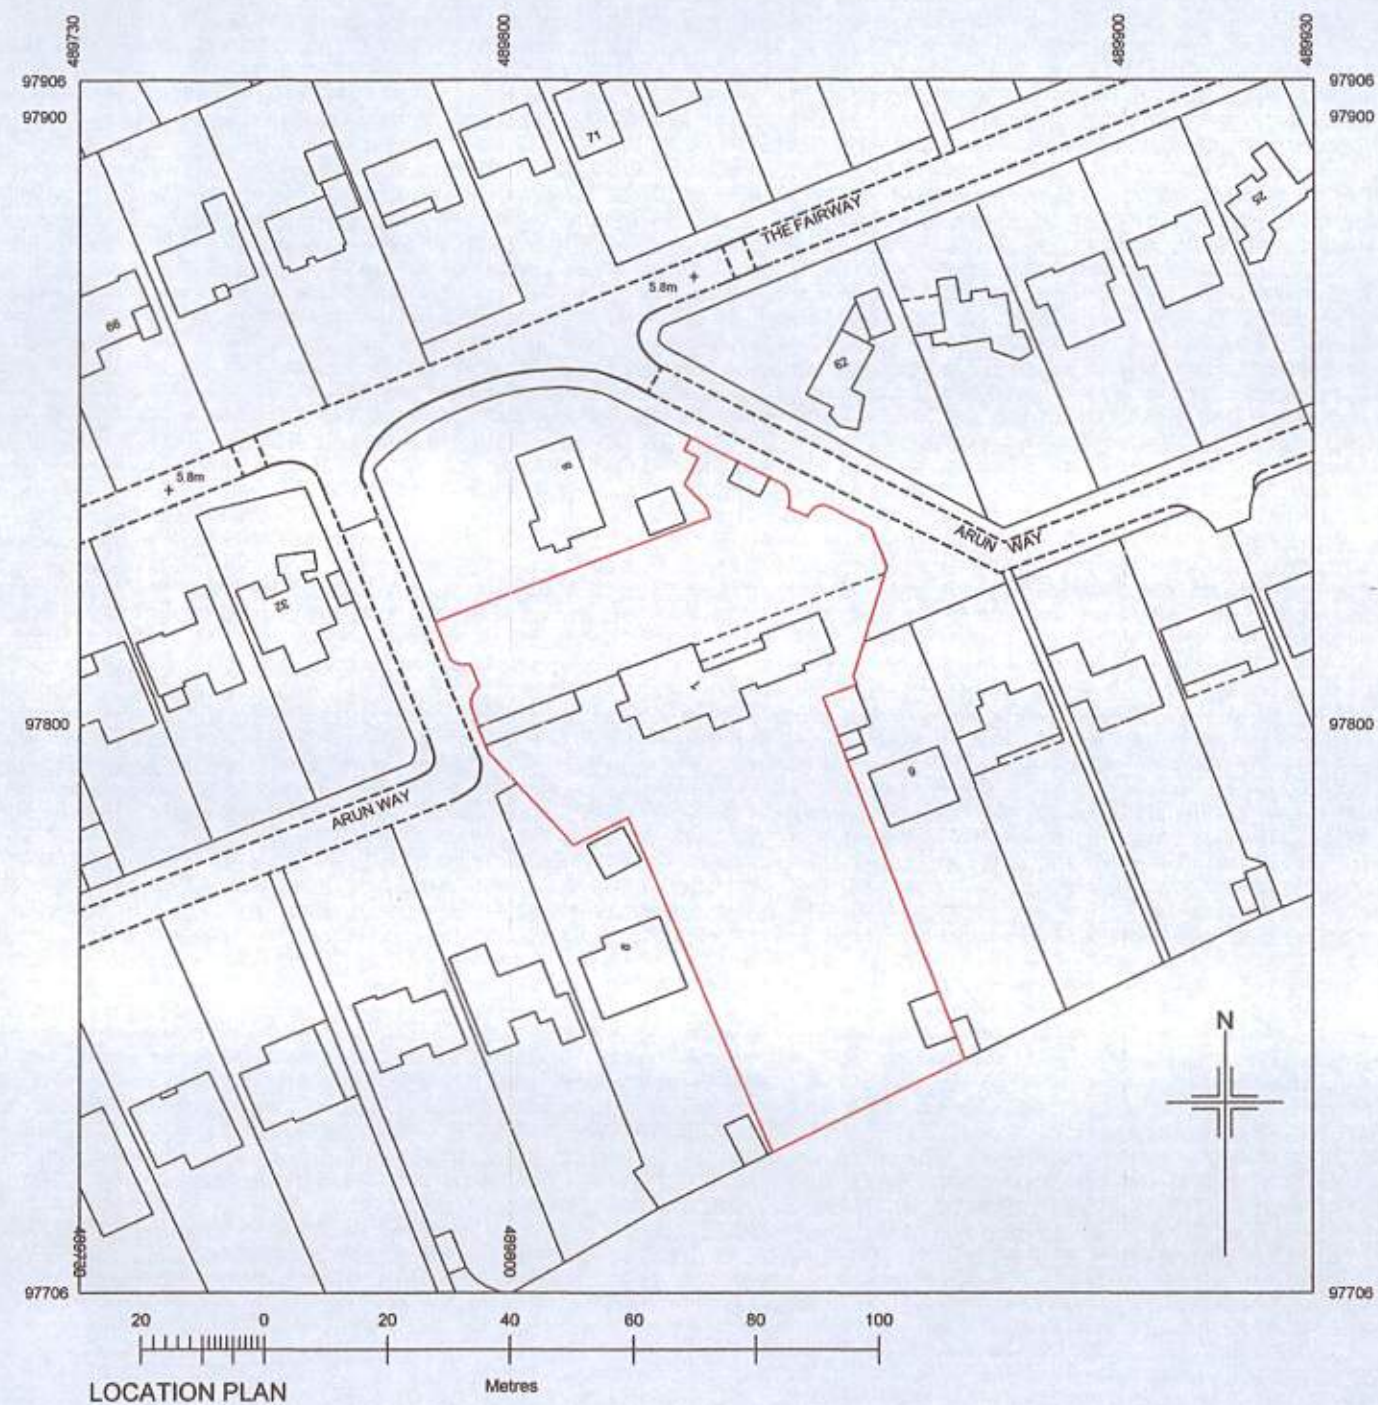


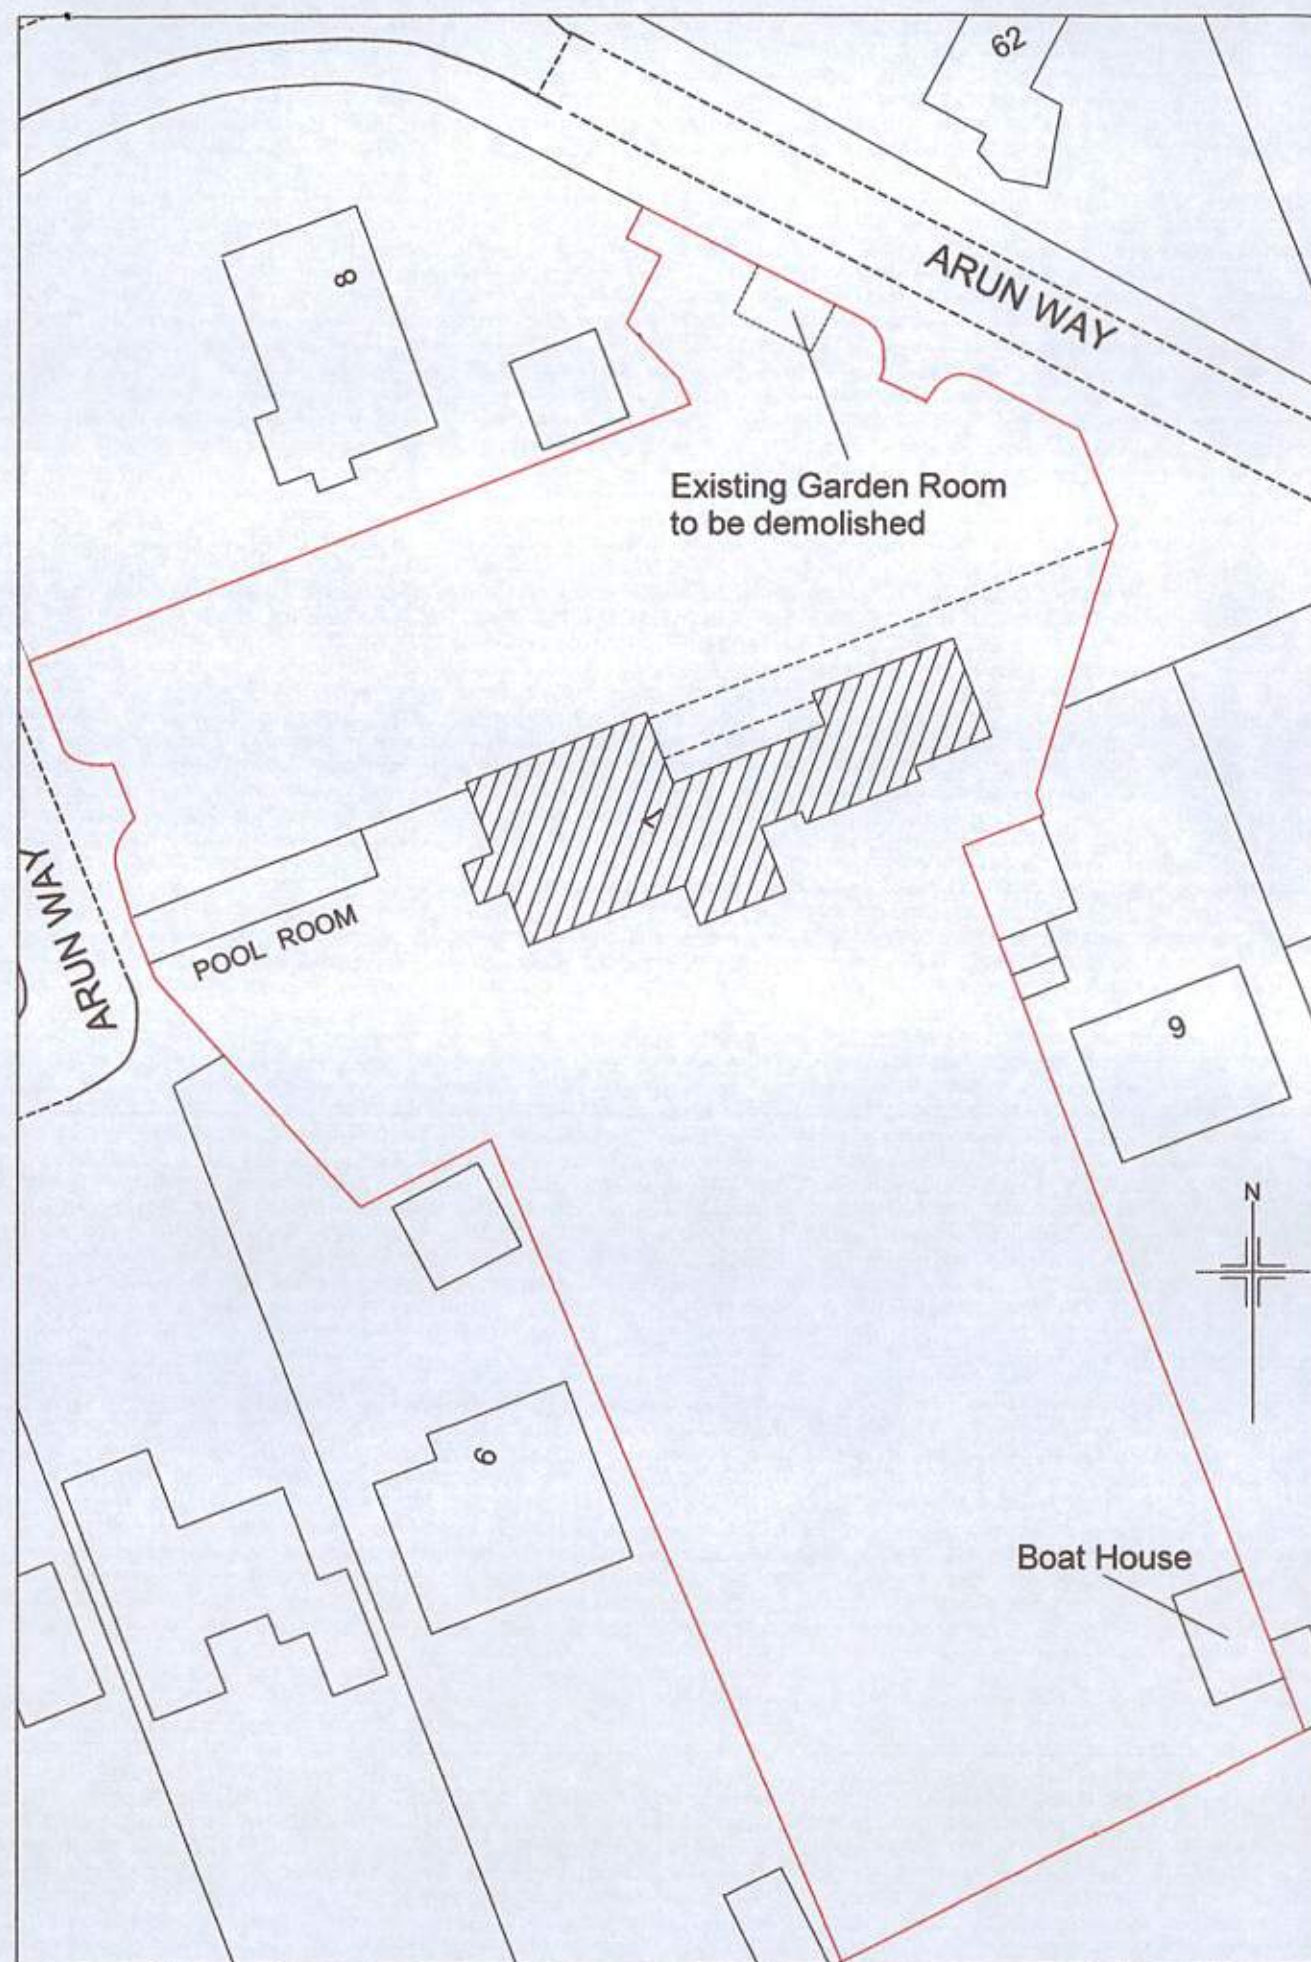

Figured dimensions only to be taken from this drawing. Any errors or omissions to be reported to the architect/engineer.		client :	GEOFF & LYNNE TOMS	
		drawing title :		
		property :	7 Anon Way Bognor Regis, PO21 4HF	scale : 1:15 @ A3 date : 28/04/2015 drawing number : drawn by : Site/Location :
Copyright retained by DUFFY ASSOCIATES LTD				