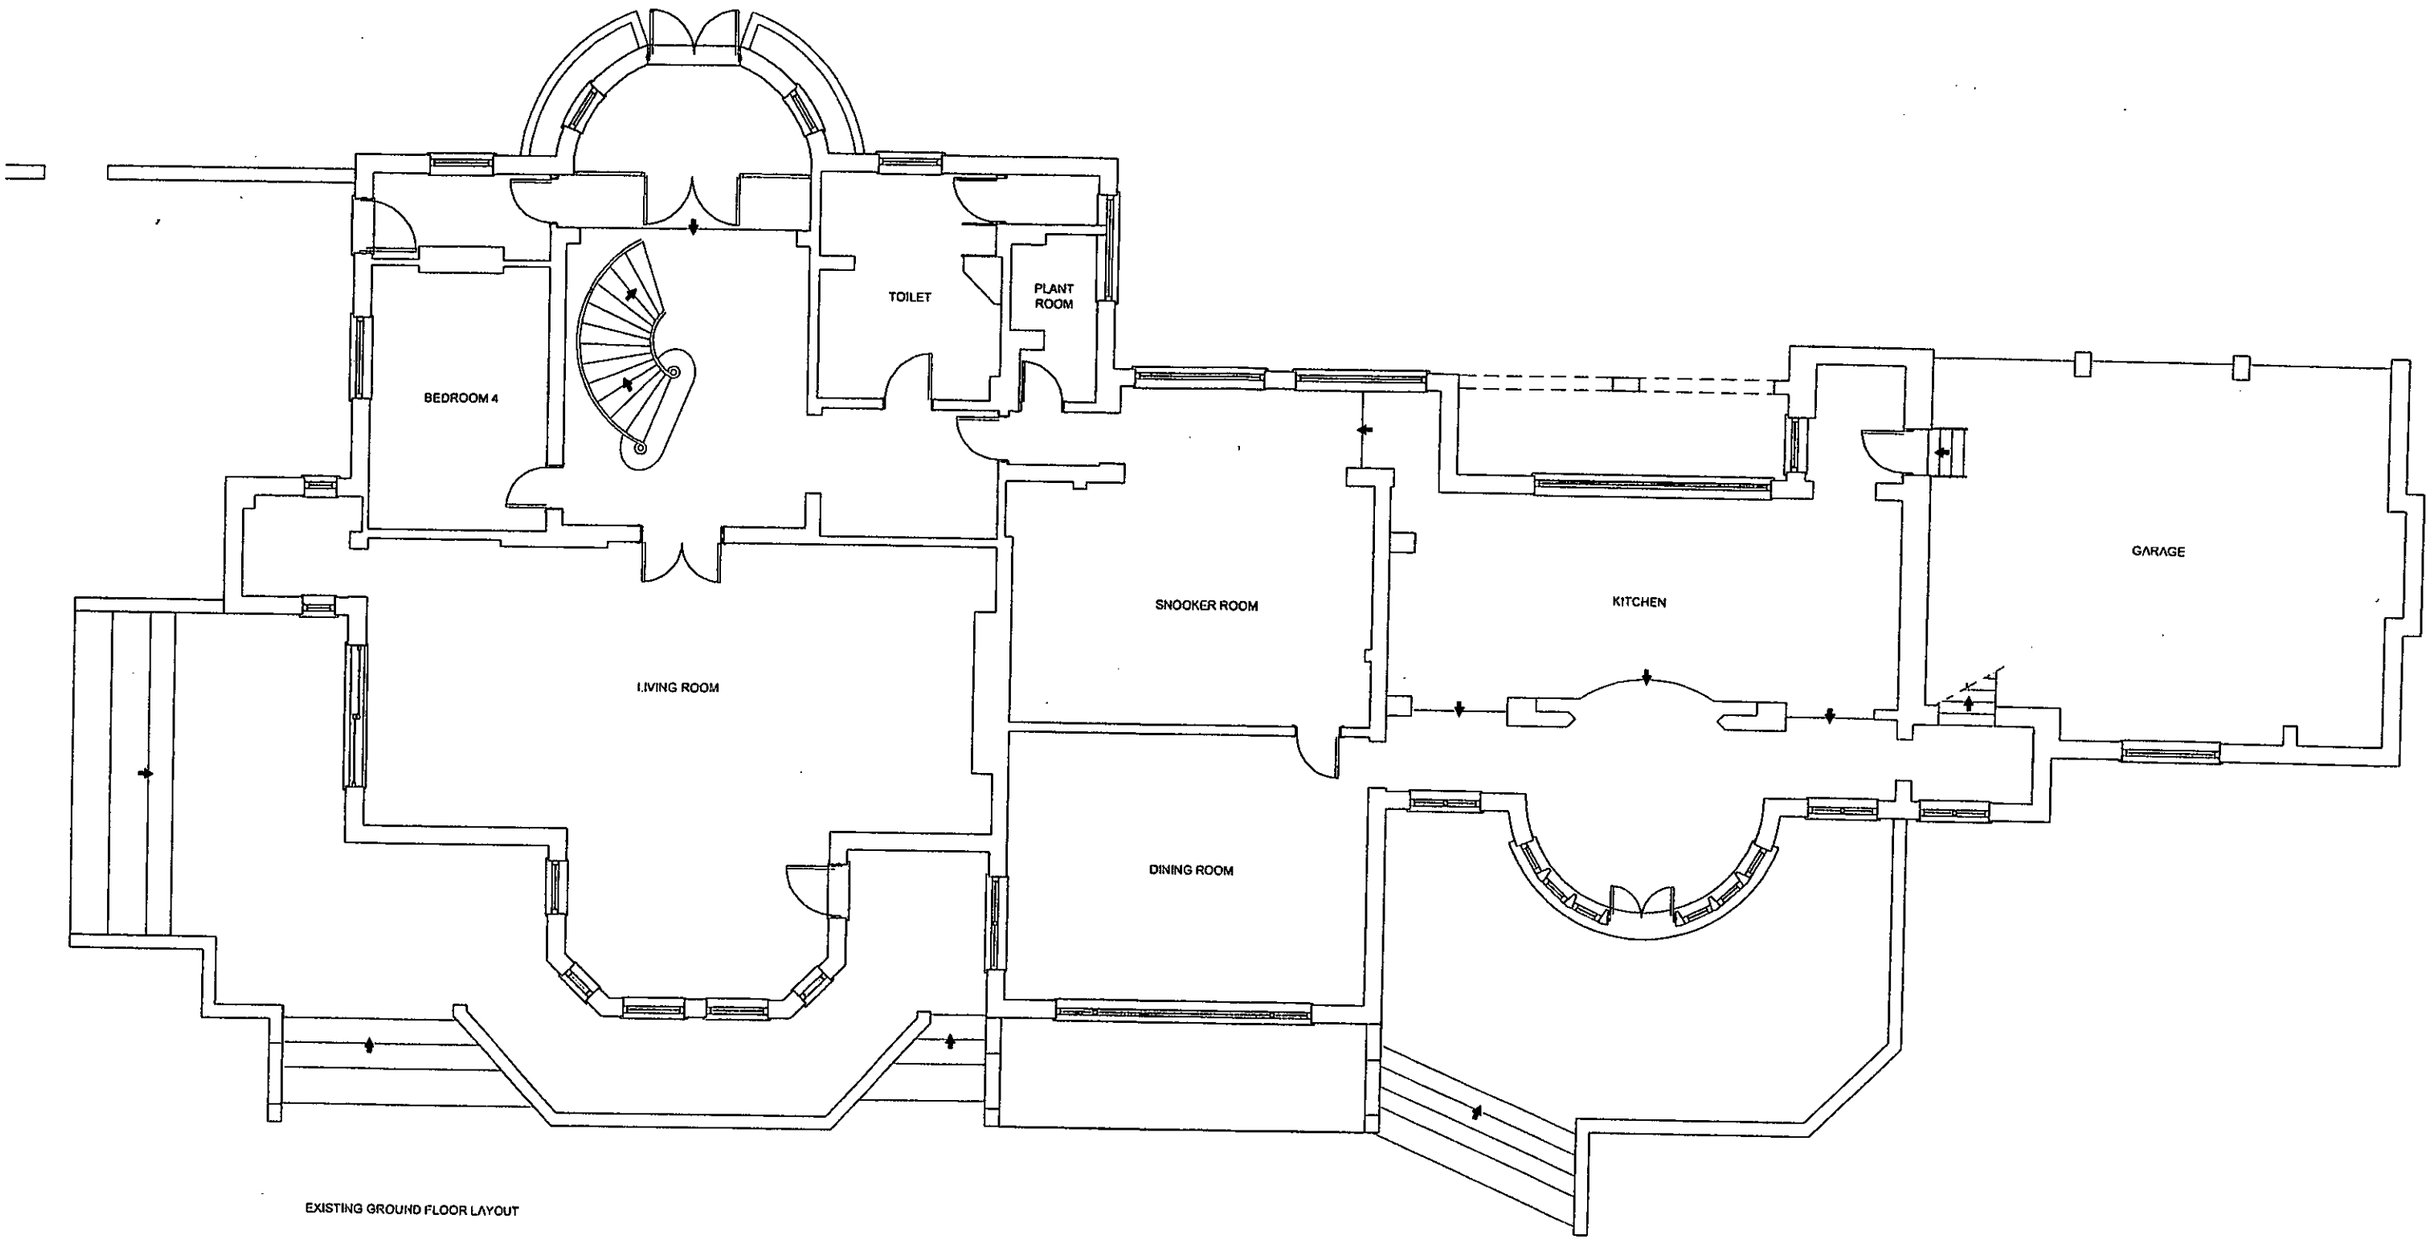


EXISTING GROUND FLOOR LAYOUT

figured dimensions only, to be taken from this drawing
Any errors or omissions to be reported to the architect/engineer.

client :
GEOFF & LYNNE TOMS

drawing title :
MAIN HOUSE -
EXISTING PLANS

property :
7 Arun Way,
Bognor Regis, PO21 4HF

DUFFY ASSOCIATES
76 New King's Road
London SW6 4LT
tel 0207 042 0290
email: declanduffy@duffyassociates.co.uk

scale : 1:100 @ A3
date : 28/04/2015
drawing number : 1/8
drawn by :

Copyright retained by DUFFY ASSOCIATES LTD

ARUN DISTRICT COUNCIL AW/126/15/HH