


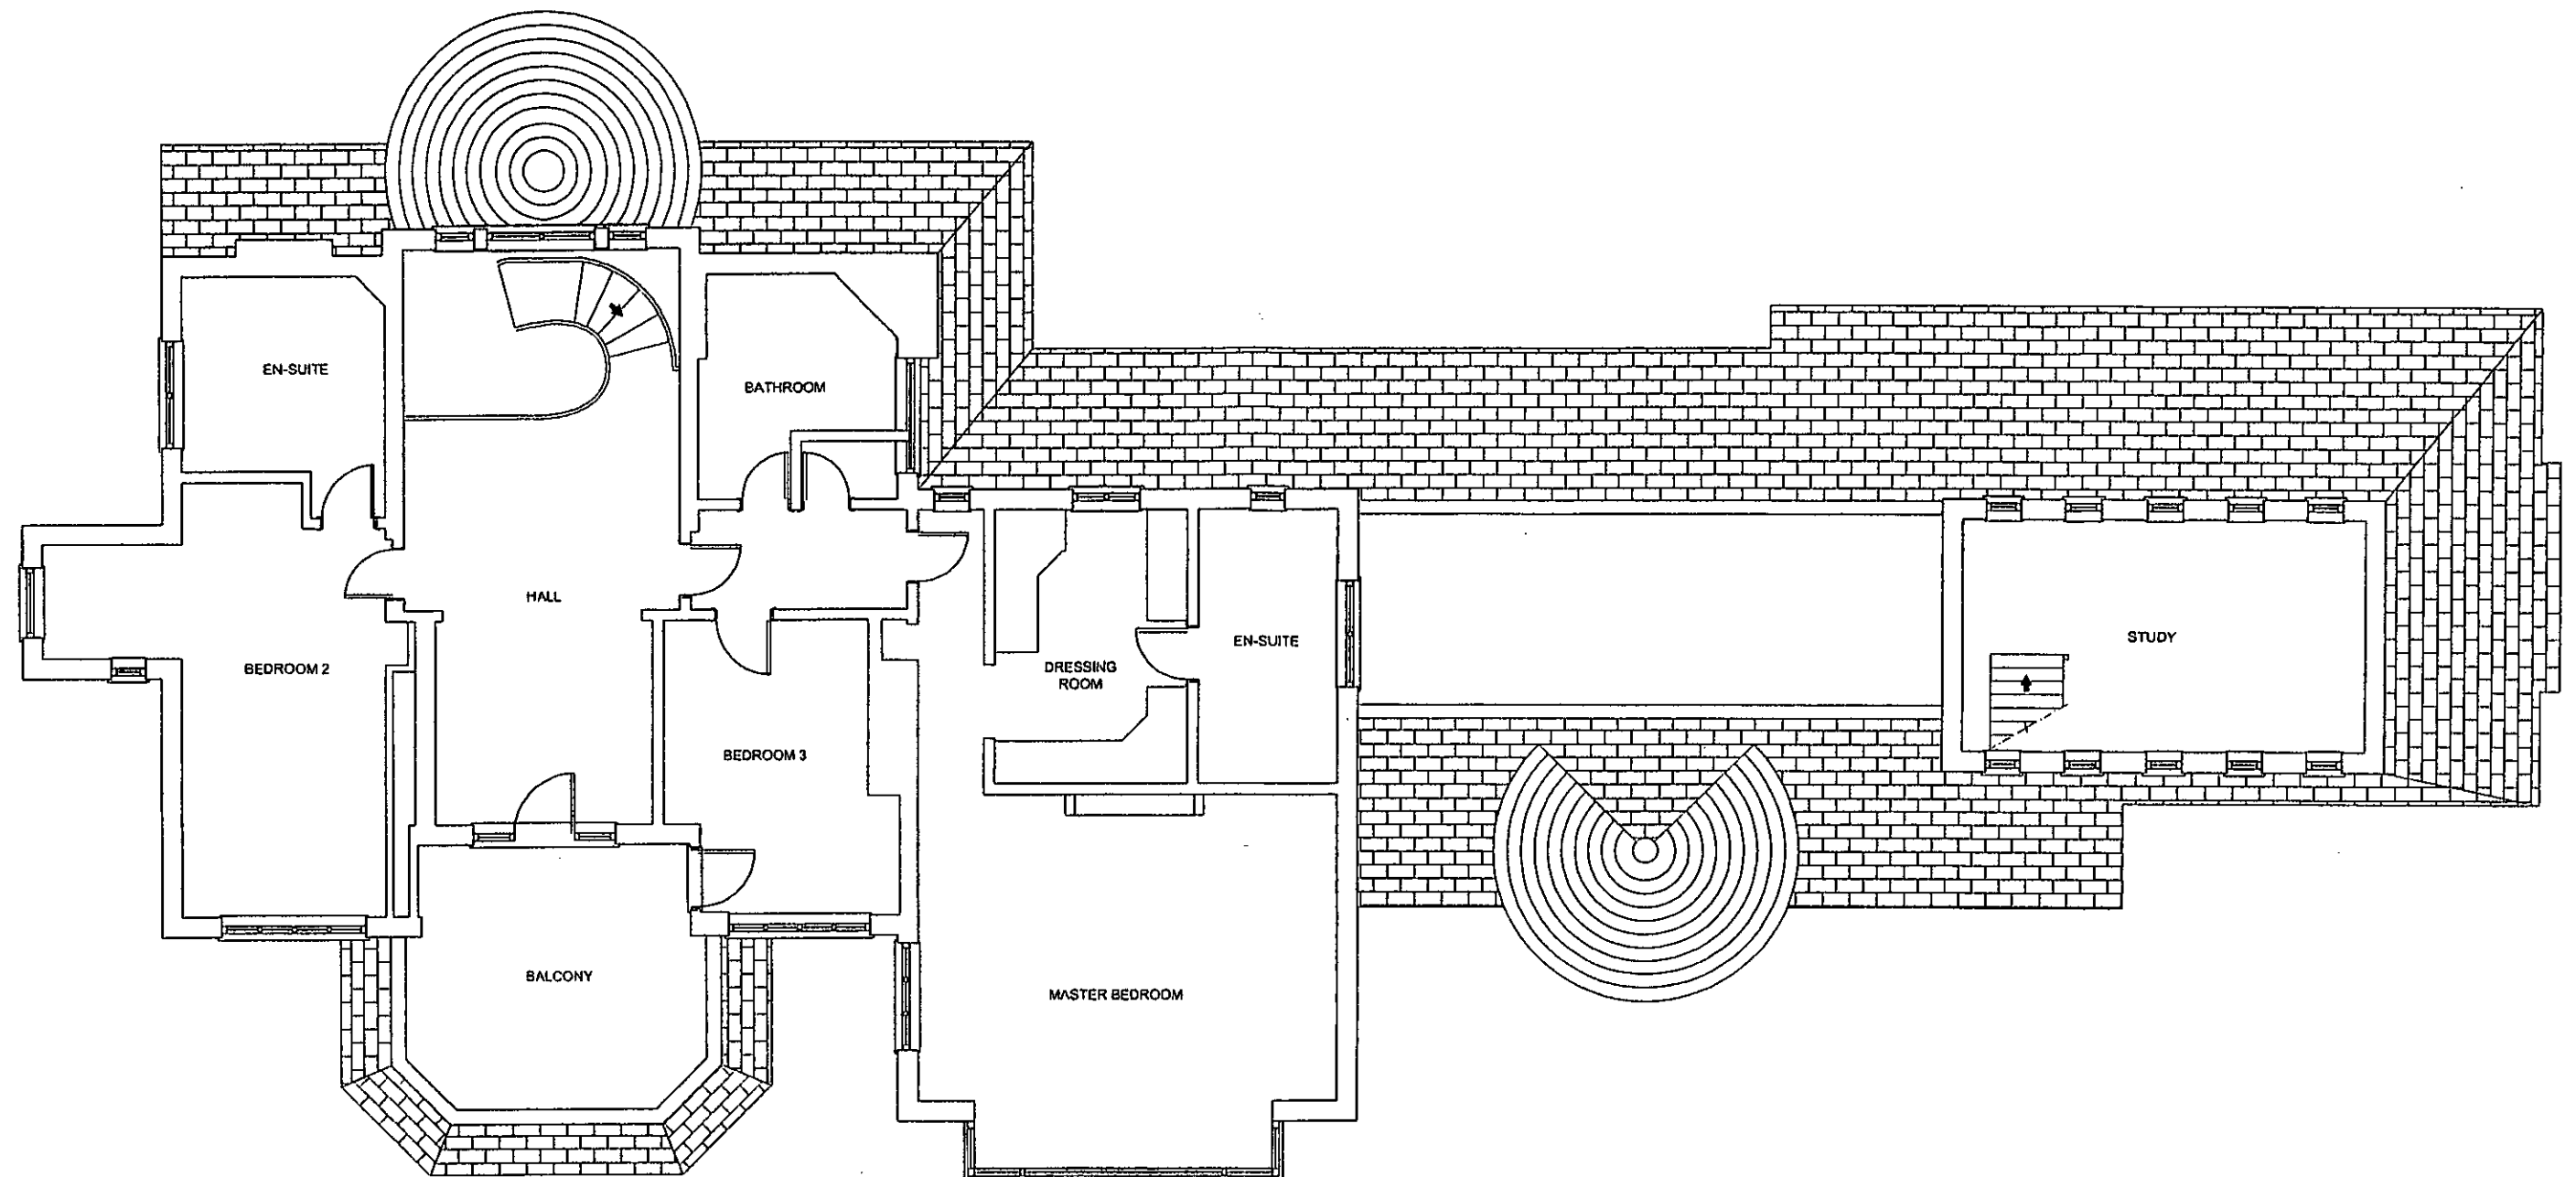

EXISTING FIRST FLOOR LAYOUT

Figured dimensions only to be used in this drawing.
Any errors or omissions to be referred to the architect.

client :
GEOFF & LYNNE TOMS

drawing title :
MAIN HOUSE -
EXISTING PLANS

property :
7 Arun Way,
Bognor Regis, PO21 4JF

DUFFY ASSOCIATES

75 New King's Road
London SW6 4LT
tel 0207 042 8290
email: duffy@duffyassociates.co.uk

scale : 1:100 @ A3
date : 28/04/2015
drawing number : 2/8
drawn by :

Copyright retained by DUFFY ASSOCIATES LTD