



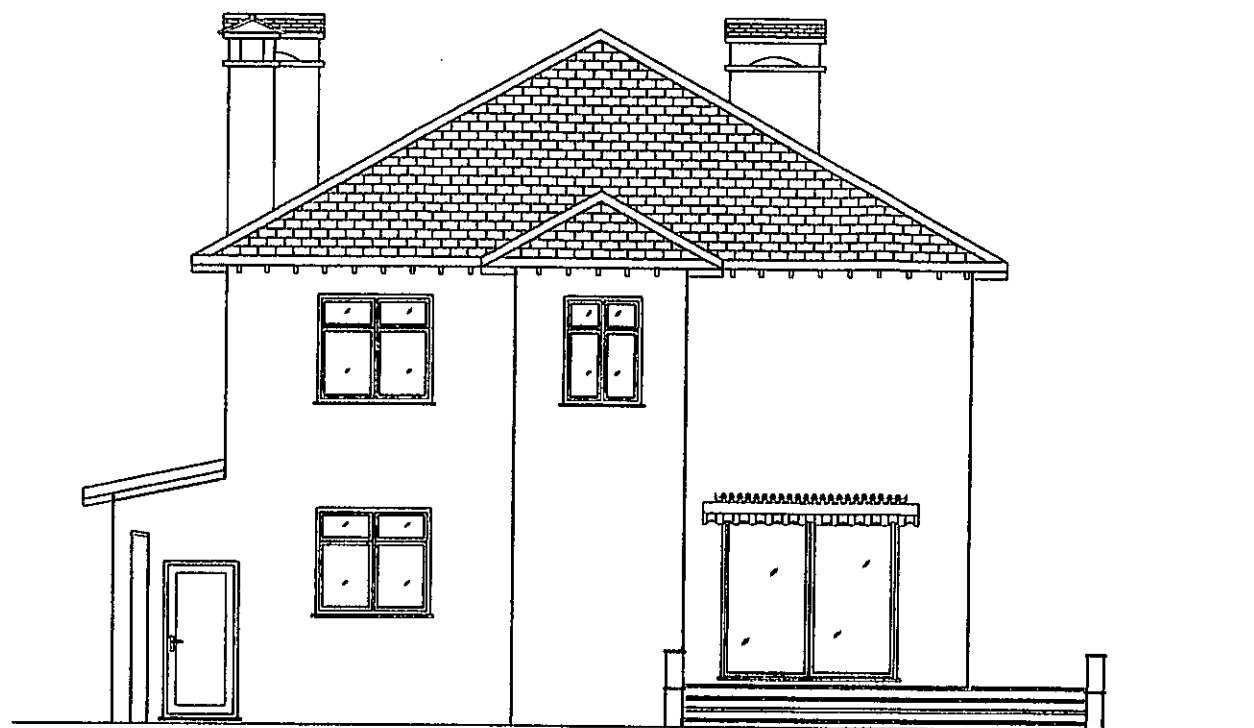

EXISTING SIDE ELEVATION

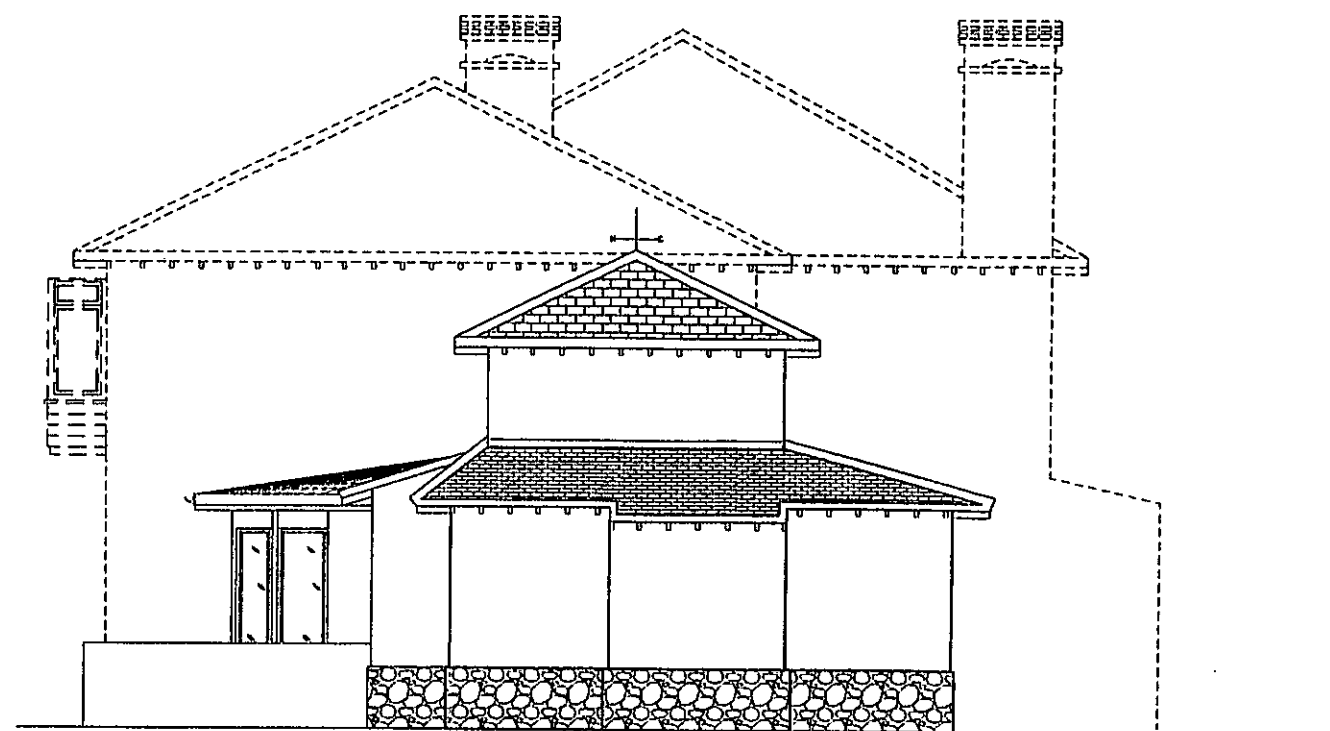

EXISTING SIDE ELEVATION

[illegible]

client :
GEOFF & LYNNE TOMS

drawing title :
MAIN HOUSE -
EXISTING ELEVATIONS

property :
· 7 Arun Way
Bognor Regis
PO21 4HF

DUFFY ASSOCIATES

76 New King's Road
London SW6 4LT
tel 0207 042 8290
email: declan@duffyassociates.co.uk

scale : 1:100 @ A3
date : 28/04/2015
drawing number :
drawn by : 4/8