


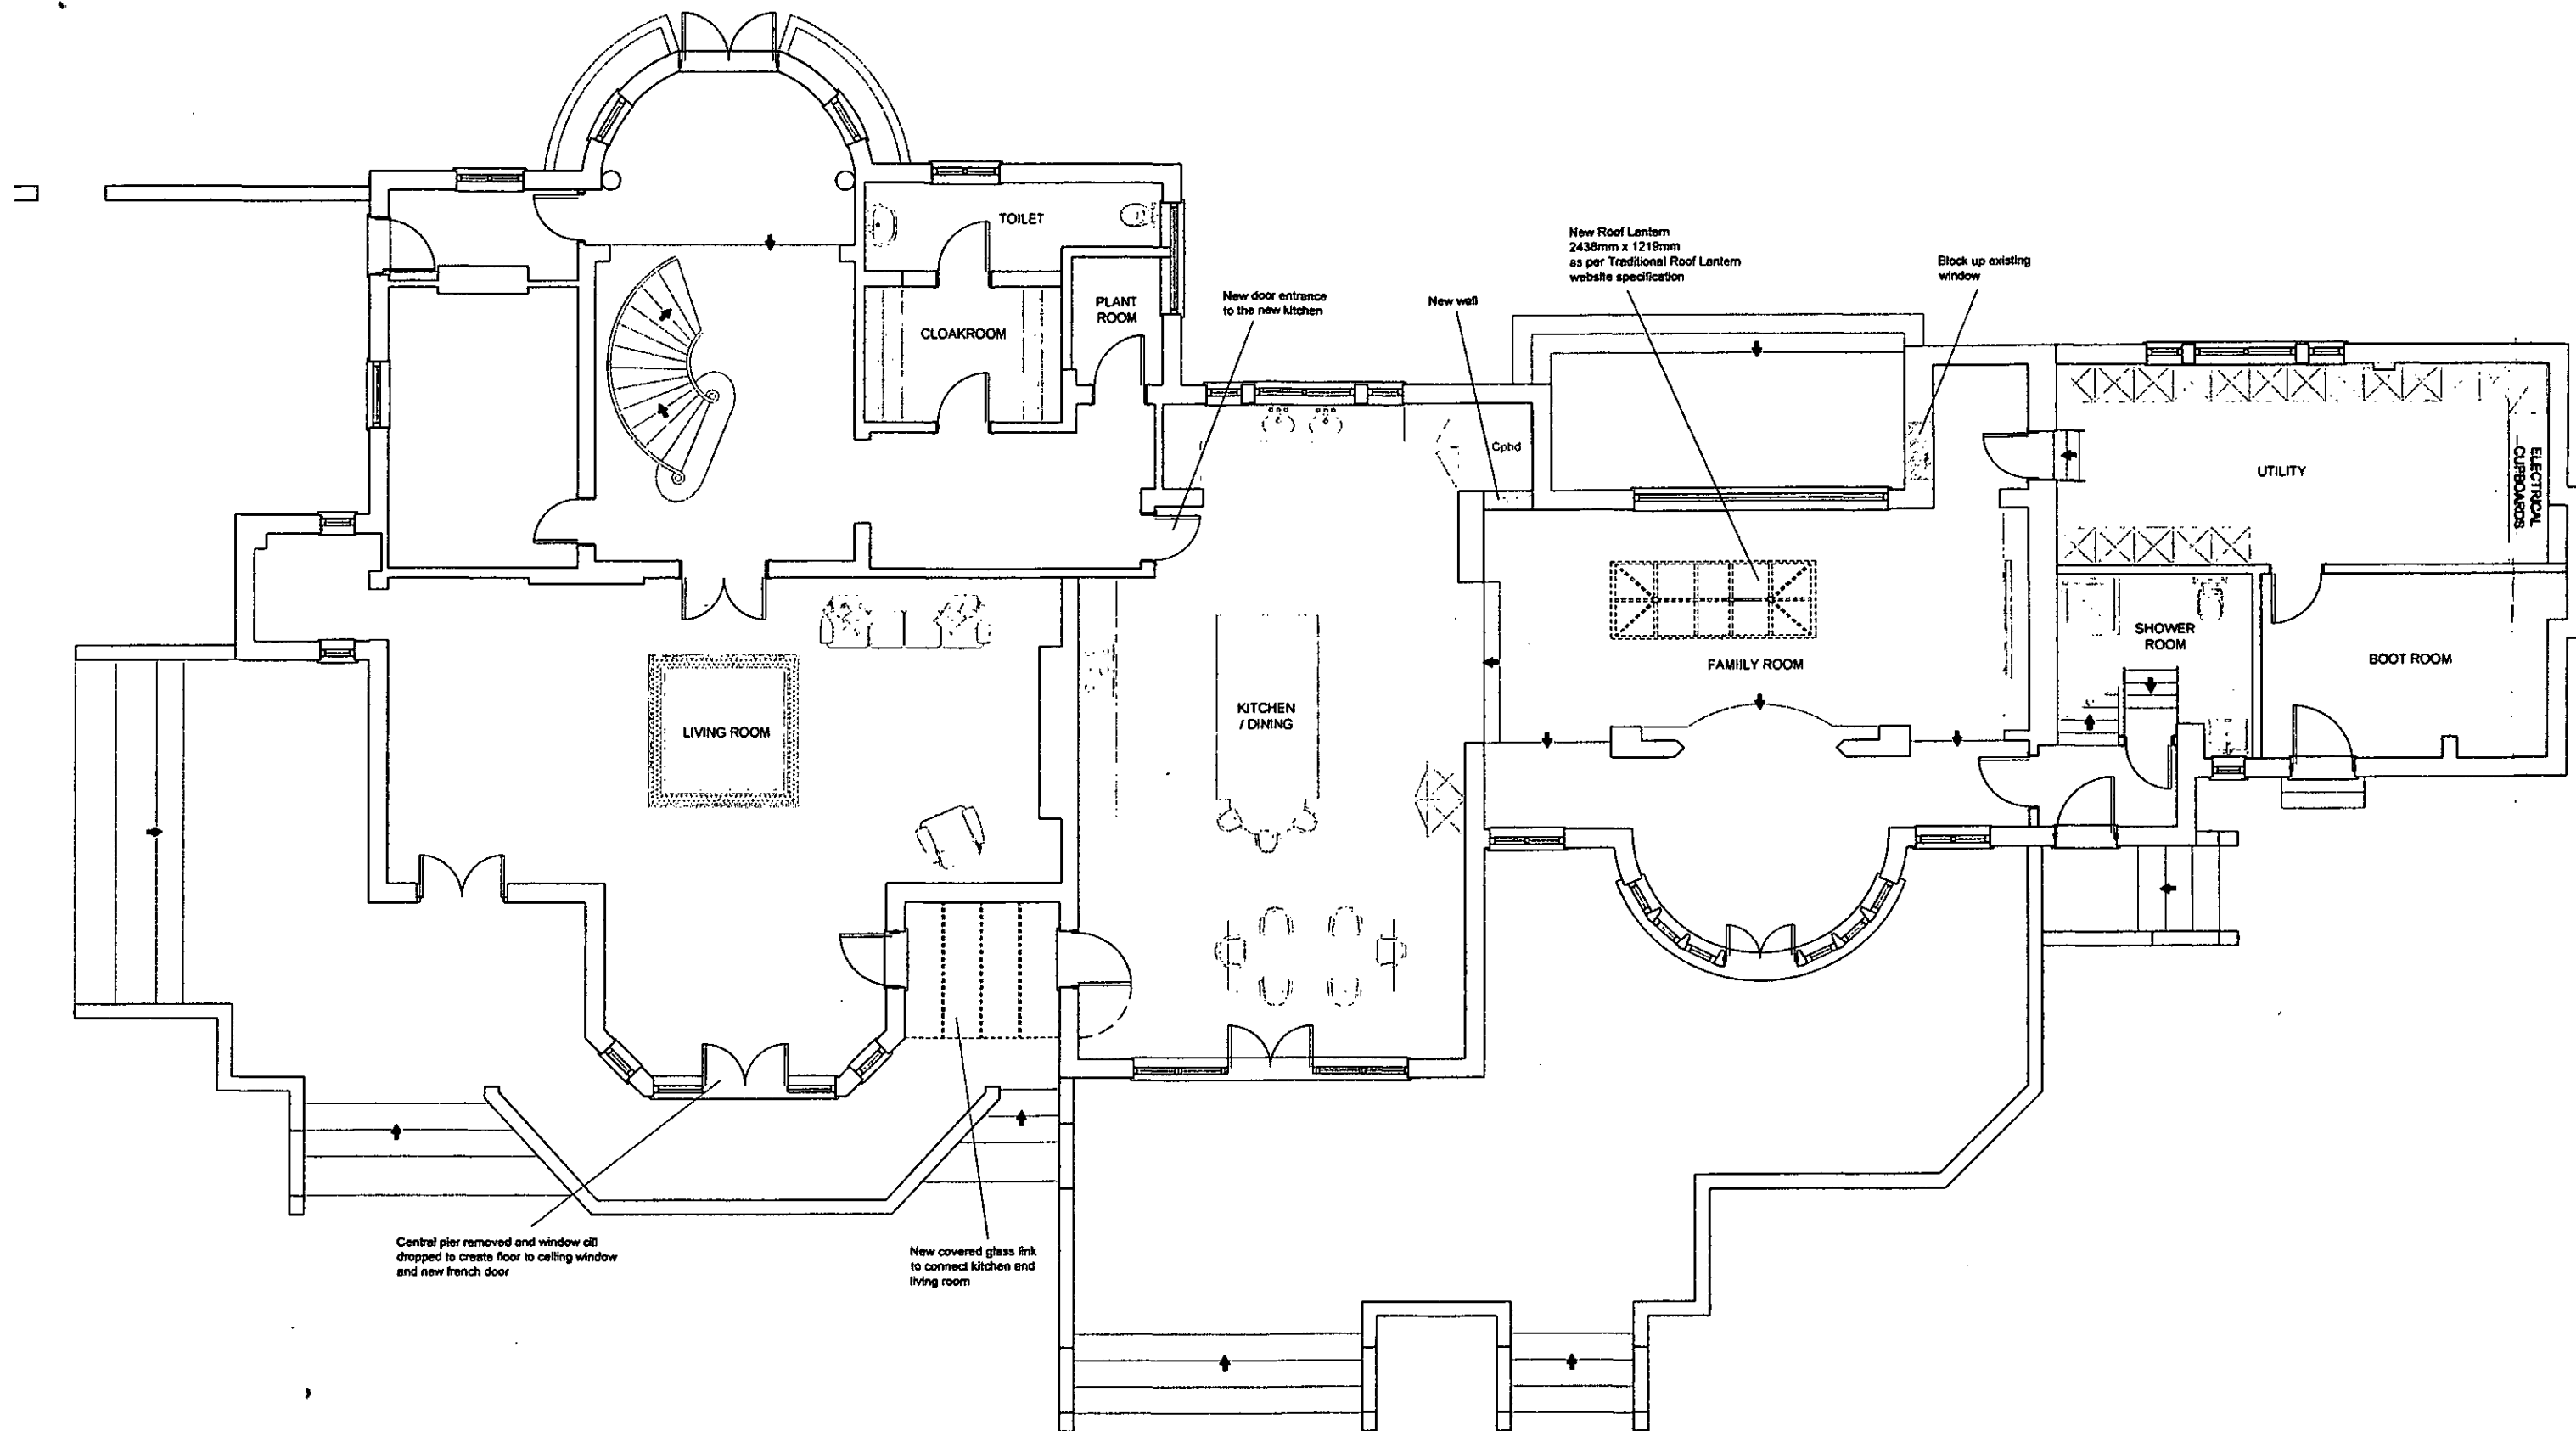

PROPOSED GROUND FLOOR LAYOUT

Figured dimensions only to be taken from this drawing
Any errors or omissions to be reported to the architect/contractor

A	Revised layout	16.04.13	AH
B	Revised layout	17.04.13	AH
C	Revised layout	18.04.13	AH
D	Revised layout	25.04.13	AH
E	Revised layout	20.02.15	MD
F	Revised layout	24.02.15	MD
G	Revised layout	11.03.15	MD
H	Revised layout	28.04.15	AF

client :
GEOFF & LYNNE TOMS

drawing title :
MAIN HOUSE -
PROPOSED PLANS

property :
7 Arun Way,
Bognor Regis, PO21 4HF

DUFFY ASSOCIATES

76 New King's Road
London SW5 4LT
tel 0207 042 8290
email deandutty@duffyassociates.co.uk

scale : 1:100 @ A3
date : 28/04/2015
drawing number : 5/8
drawn by :

Copyright retained by DUFFY ASSOCIATES LTD