


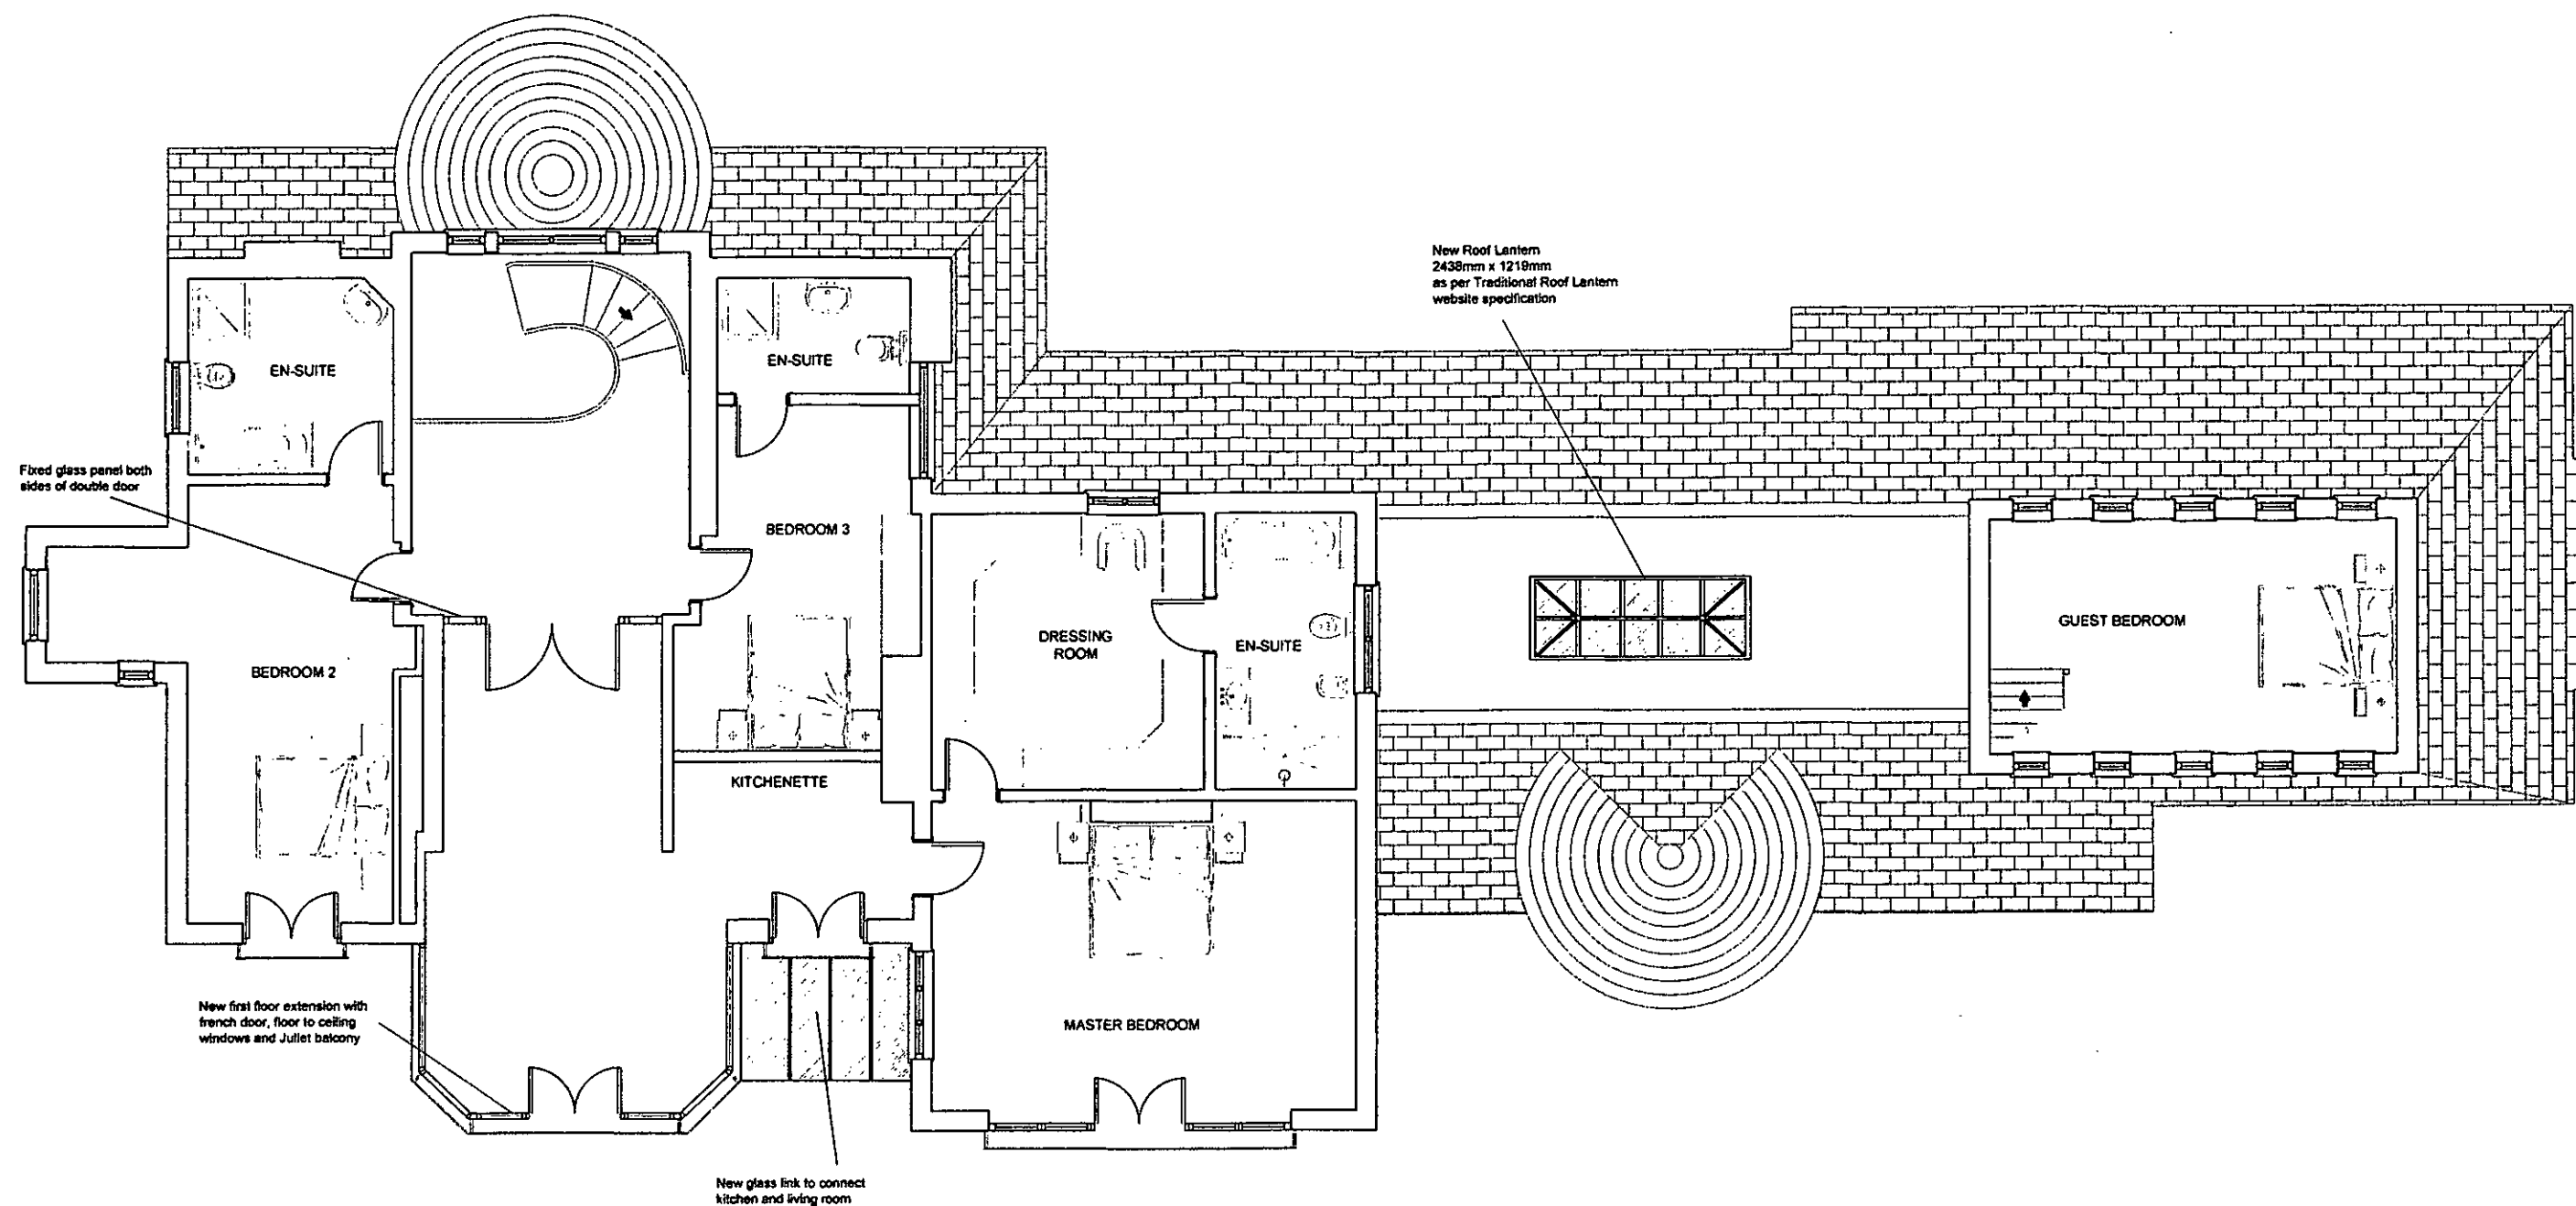

PROPOSED FIRST FLOOR LAYOUT

Figured dimensions only to be taken from this drawing.
Any errors or omissions to be reported to the architect/draftsman.

A	Revised layout	6.04.13	W1
B	Revised layout	7.04.13	W1
C	Revised layout	8.04.13	W1
D	Revised layout	8.11.13	W1
E	Revised layout	0.02.15	W1
F	Revised layout	4.02.15	W1
G	Revised layout	11.03.15	W1
H	Revised layout	28.04.15	W1

client :
GEOFF & LYNN TOMS

drawing title :
MAIN HOUSE -
PROPOSED PLANS

property :
7 Arun Way,
Bognor Regis, PO21 4HF

DUFFY ASSOCIATES

76 New King's Road
London SW16 4LT

tel 0207 042 8290
email deanduffy@duffyassociates.co.uk

scale : 1:100 (A1)
date : 28/04/2015
drawing number :
drawn by : 6/8

Copyright retained by DUFFY ASSOCIATES LTD