





T3 - SILVER BIRCH

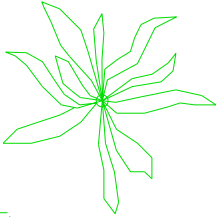

T2 - PALM

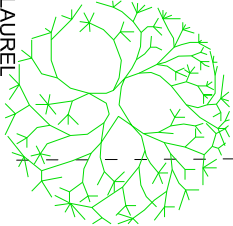

T1 - BAY LAUREL

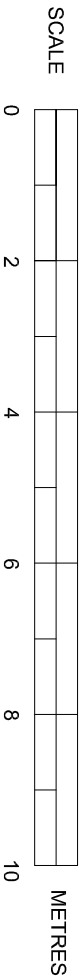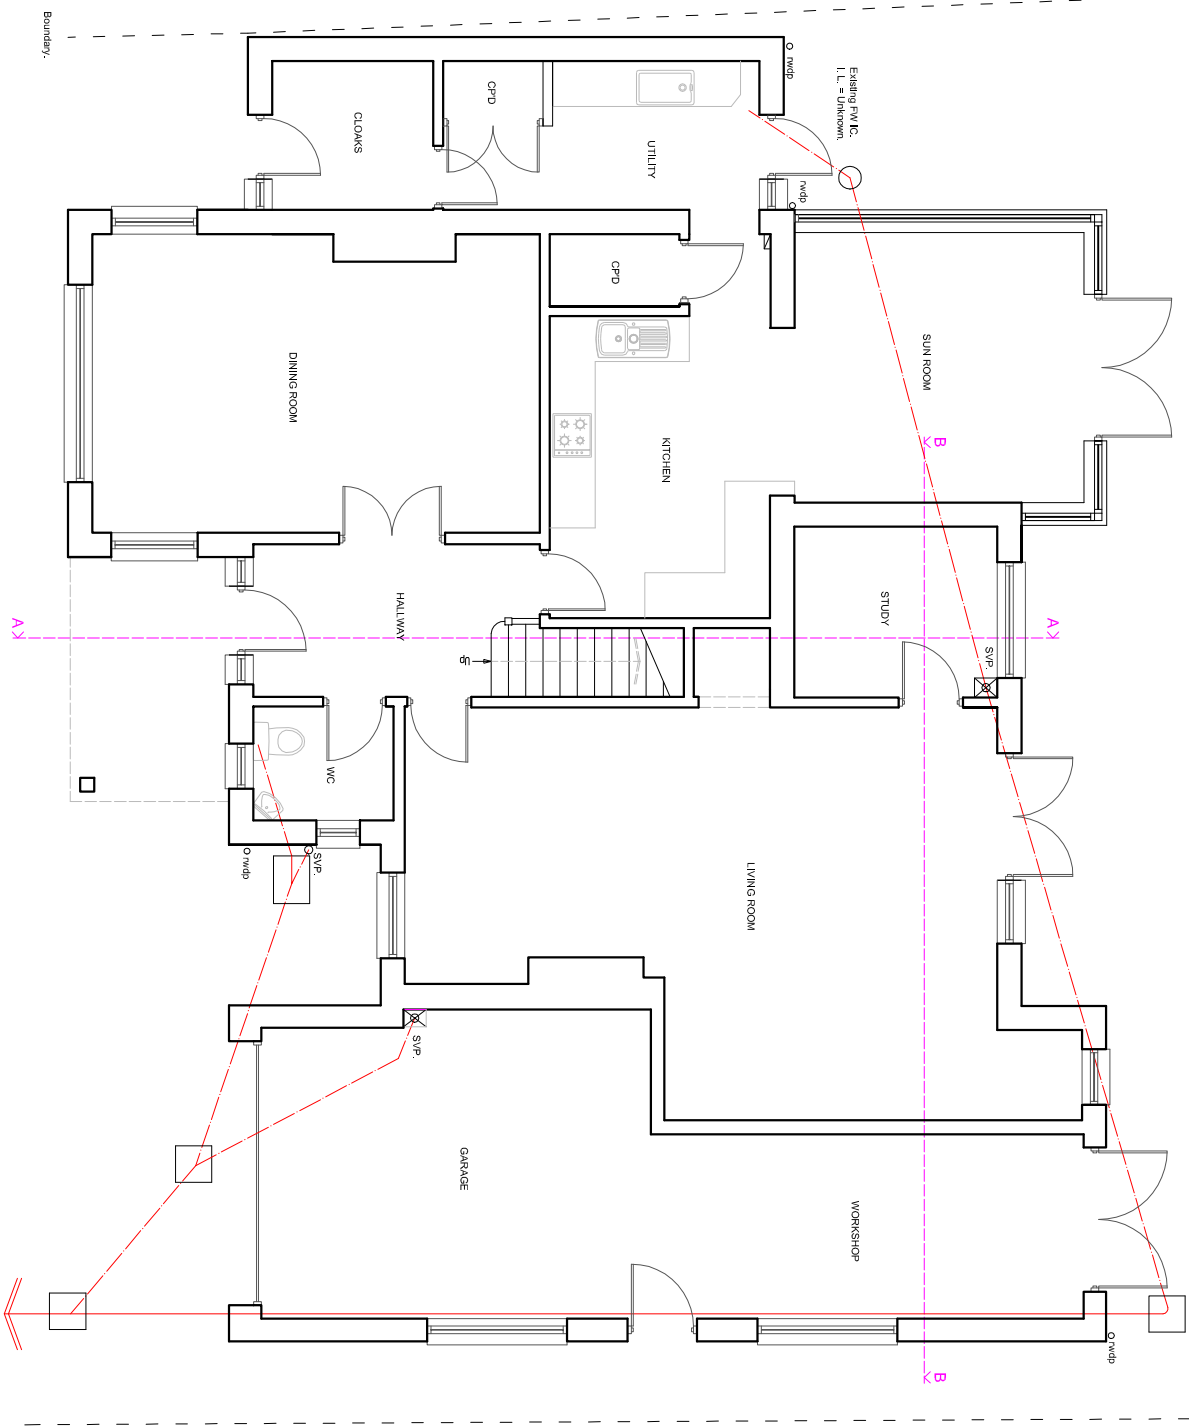

EXISTING GROUND FLOOR PLAN

SUSSEX BUILDING CONSULTANCY LIMITED
233 MANOR WAY, ALDWICK BAY ESTATE,
BOGNOR REGIS, WEST SUSSEX.
SCALE - 1/50 REV - A DATE - 05/03/2021

