


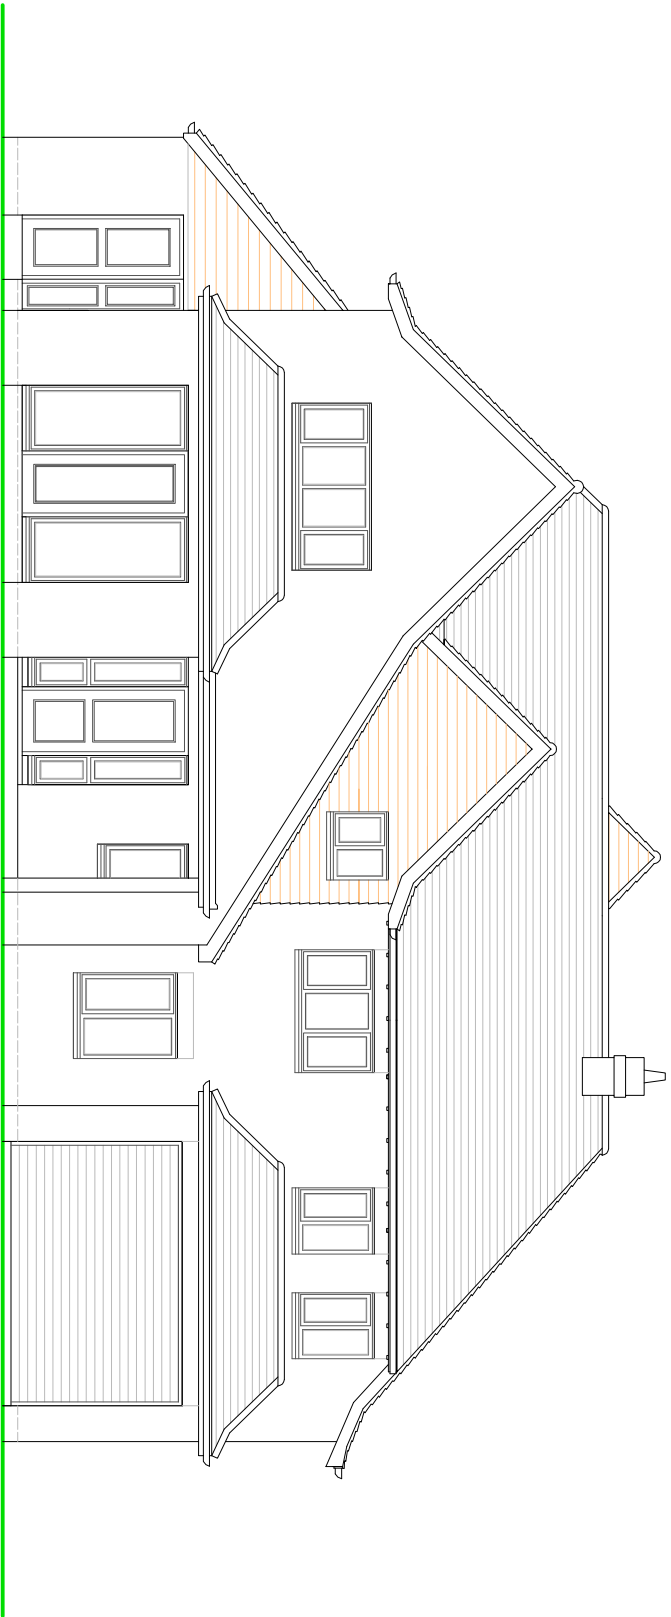


### FRONT ELEVATION

## NOTES

ROOF - Plain clay tiles to pitched roof.

**WALLS** - Mixture of face brickwork with plain tile hanging to some gables.

WINDOWS/DOORS - White framed PVC double glazed units.

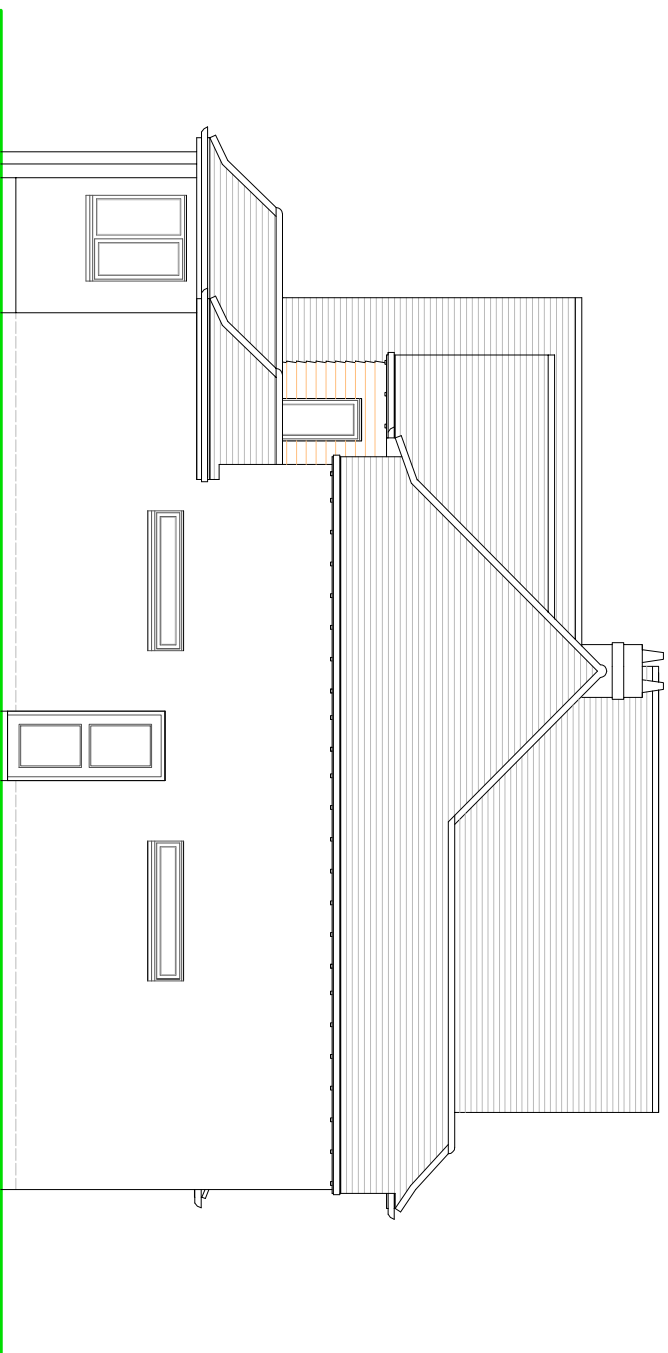

## SIDE ELEVATION

## EXISTING ELEVATIONS

| SCALE |  |  | METRES |
|-------|--|--|--------|
| 0     |  |  |        |
| 2     |  |  |        |
| 4     |  |  |        |
| 6     |  |  |        |
| 8     |  |  |        |
| 10    |  |  |        |

**SUSSEX BUILDING CONSULTANCY LIMITED**  
233 MANOR WAY, ALDWICK BAY ESTATE,  
BOGNOR REIS, WEST SUSSEX.  
SCALE - 1/50 REV - A DATE - 05/03/2021

 **LABC** partner  
3 NORTHGATE ROAD  
BOGNOR REIS  
P01 1LZ  
TEL: (01203) 861979