


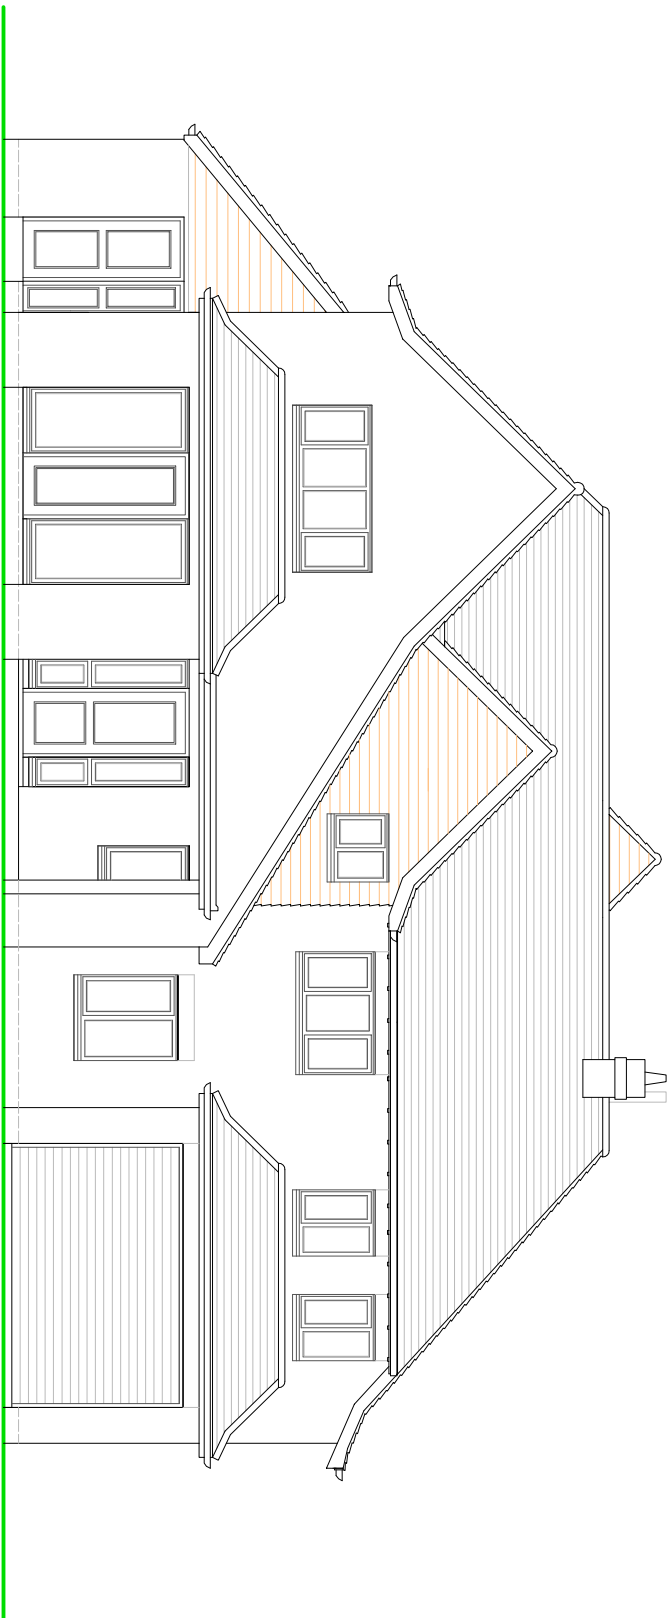


FRONT ELEVATION

NOTES


ROOF - Plain clay tiles to pitched roof to match.

WALLS - Mixture of face brickwork and smooth painted render finish.

WINDOWS/DOORS - White framed PVC double glazed units.

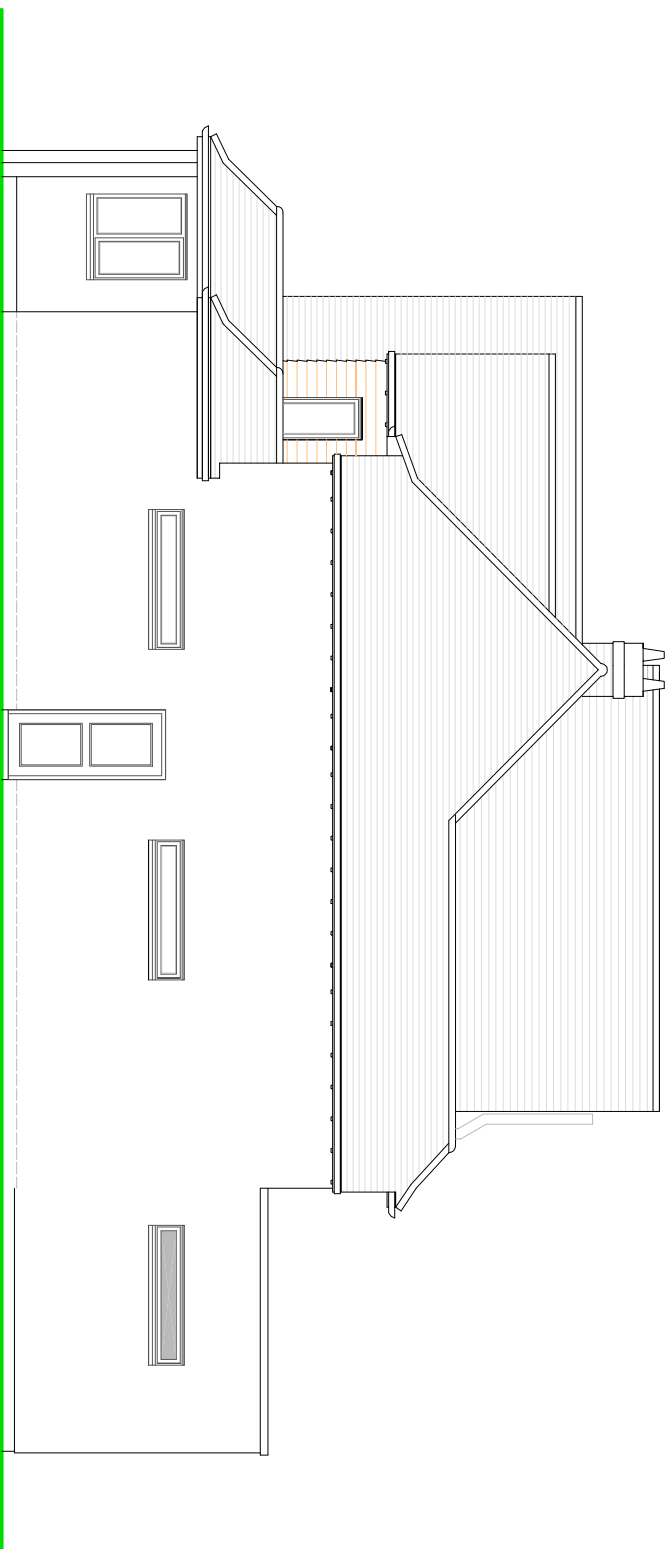

SIDE ELEVATION

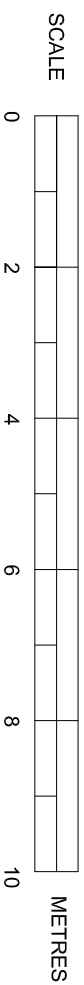

PROPOSED ELEVATIONS

SUSSEX BUILDING CONSULTANCY LIMITED 233 MANOR WAY, ALDWICK BAY ESTATE, BOGNOR REGIS, WEST SUSSEX. SCALE - 1/50 REV - C DATE - 23/03/2021		 LABC partner 3 NORTHCOTE ROAD BOGNOR REGIS PO1 - 1243 086793
--	--	--