



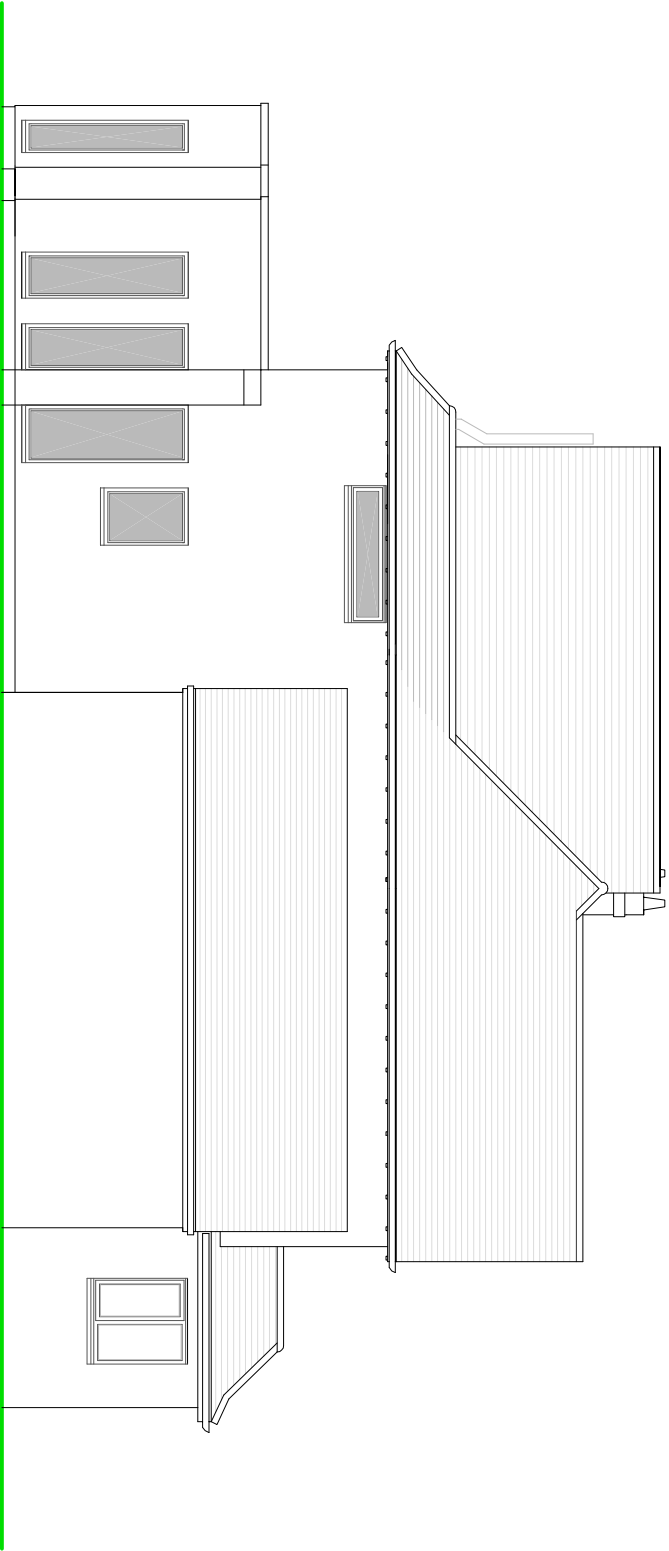


SIDE ELEVATION

- NOTES
- ROOF - Plain clay tiles to pitched roof to match.
- WALLS - Mixture of face brickwork and smooth painted render finish.
- WINDOWS/DOORS - White framed PVC double glazed units.

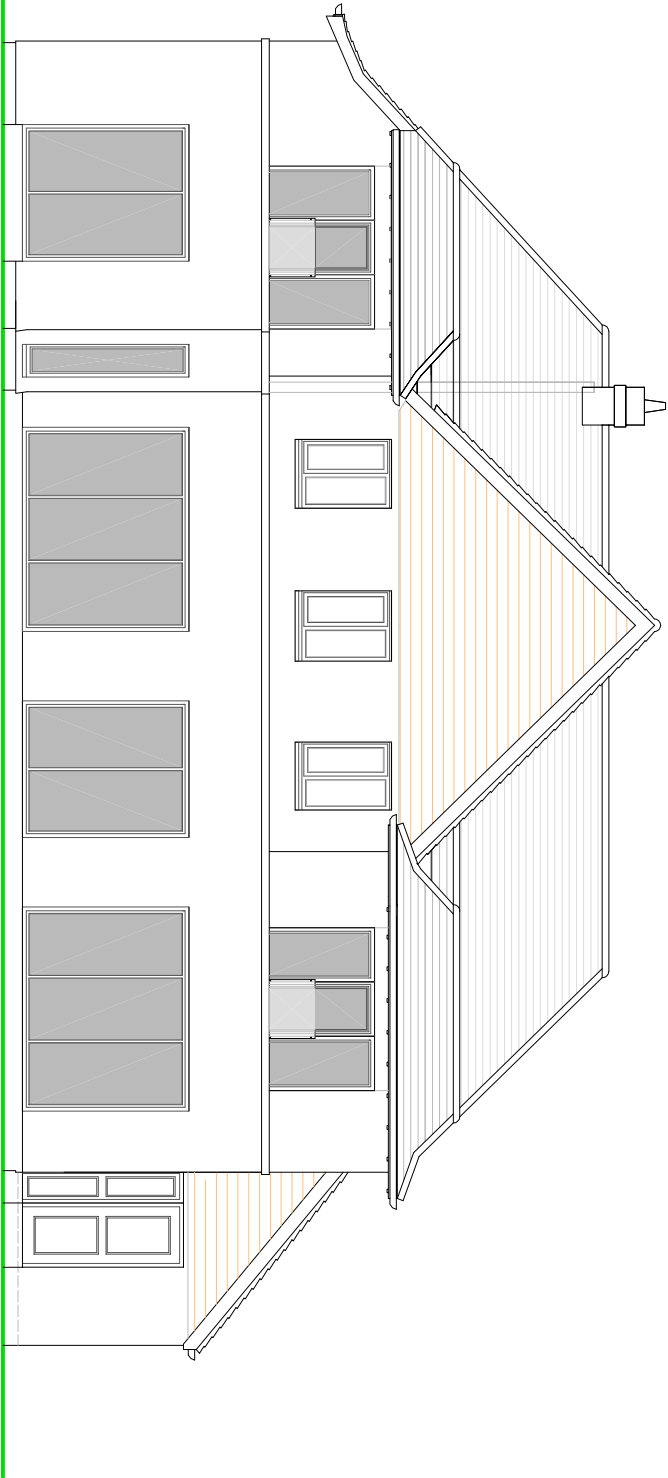

REAR ELEVATION

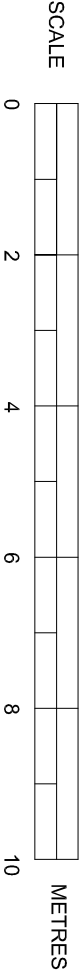

PROPOSED ELEVATIONS

**SUSSEX BUILDING CONSULTANCY LIMITED**

233 MANOR WAY, ALDWICK BAY ESTATE,  
BOGNOR REGIS, WEST SUSSEX.

SCALE - 1/150 REV - C DATE - 24/03/2021



partner  
**LABC**  
3 NORTHCHOTE ROAD  
BOGNOR REGIS  
PO21 9LZ  
TEL - (01243) 861979