




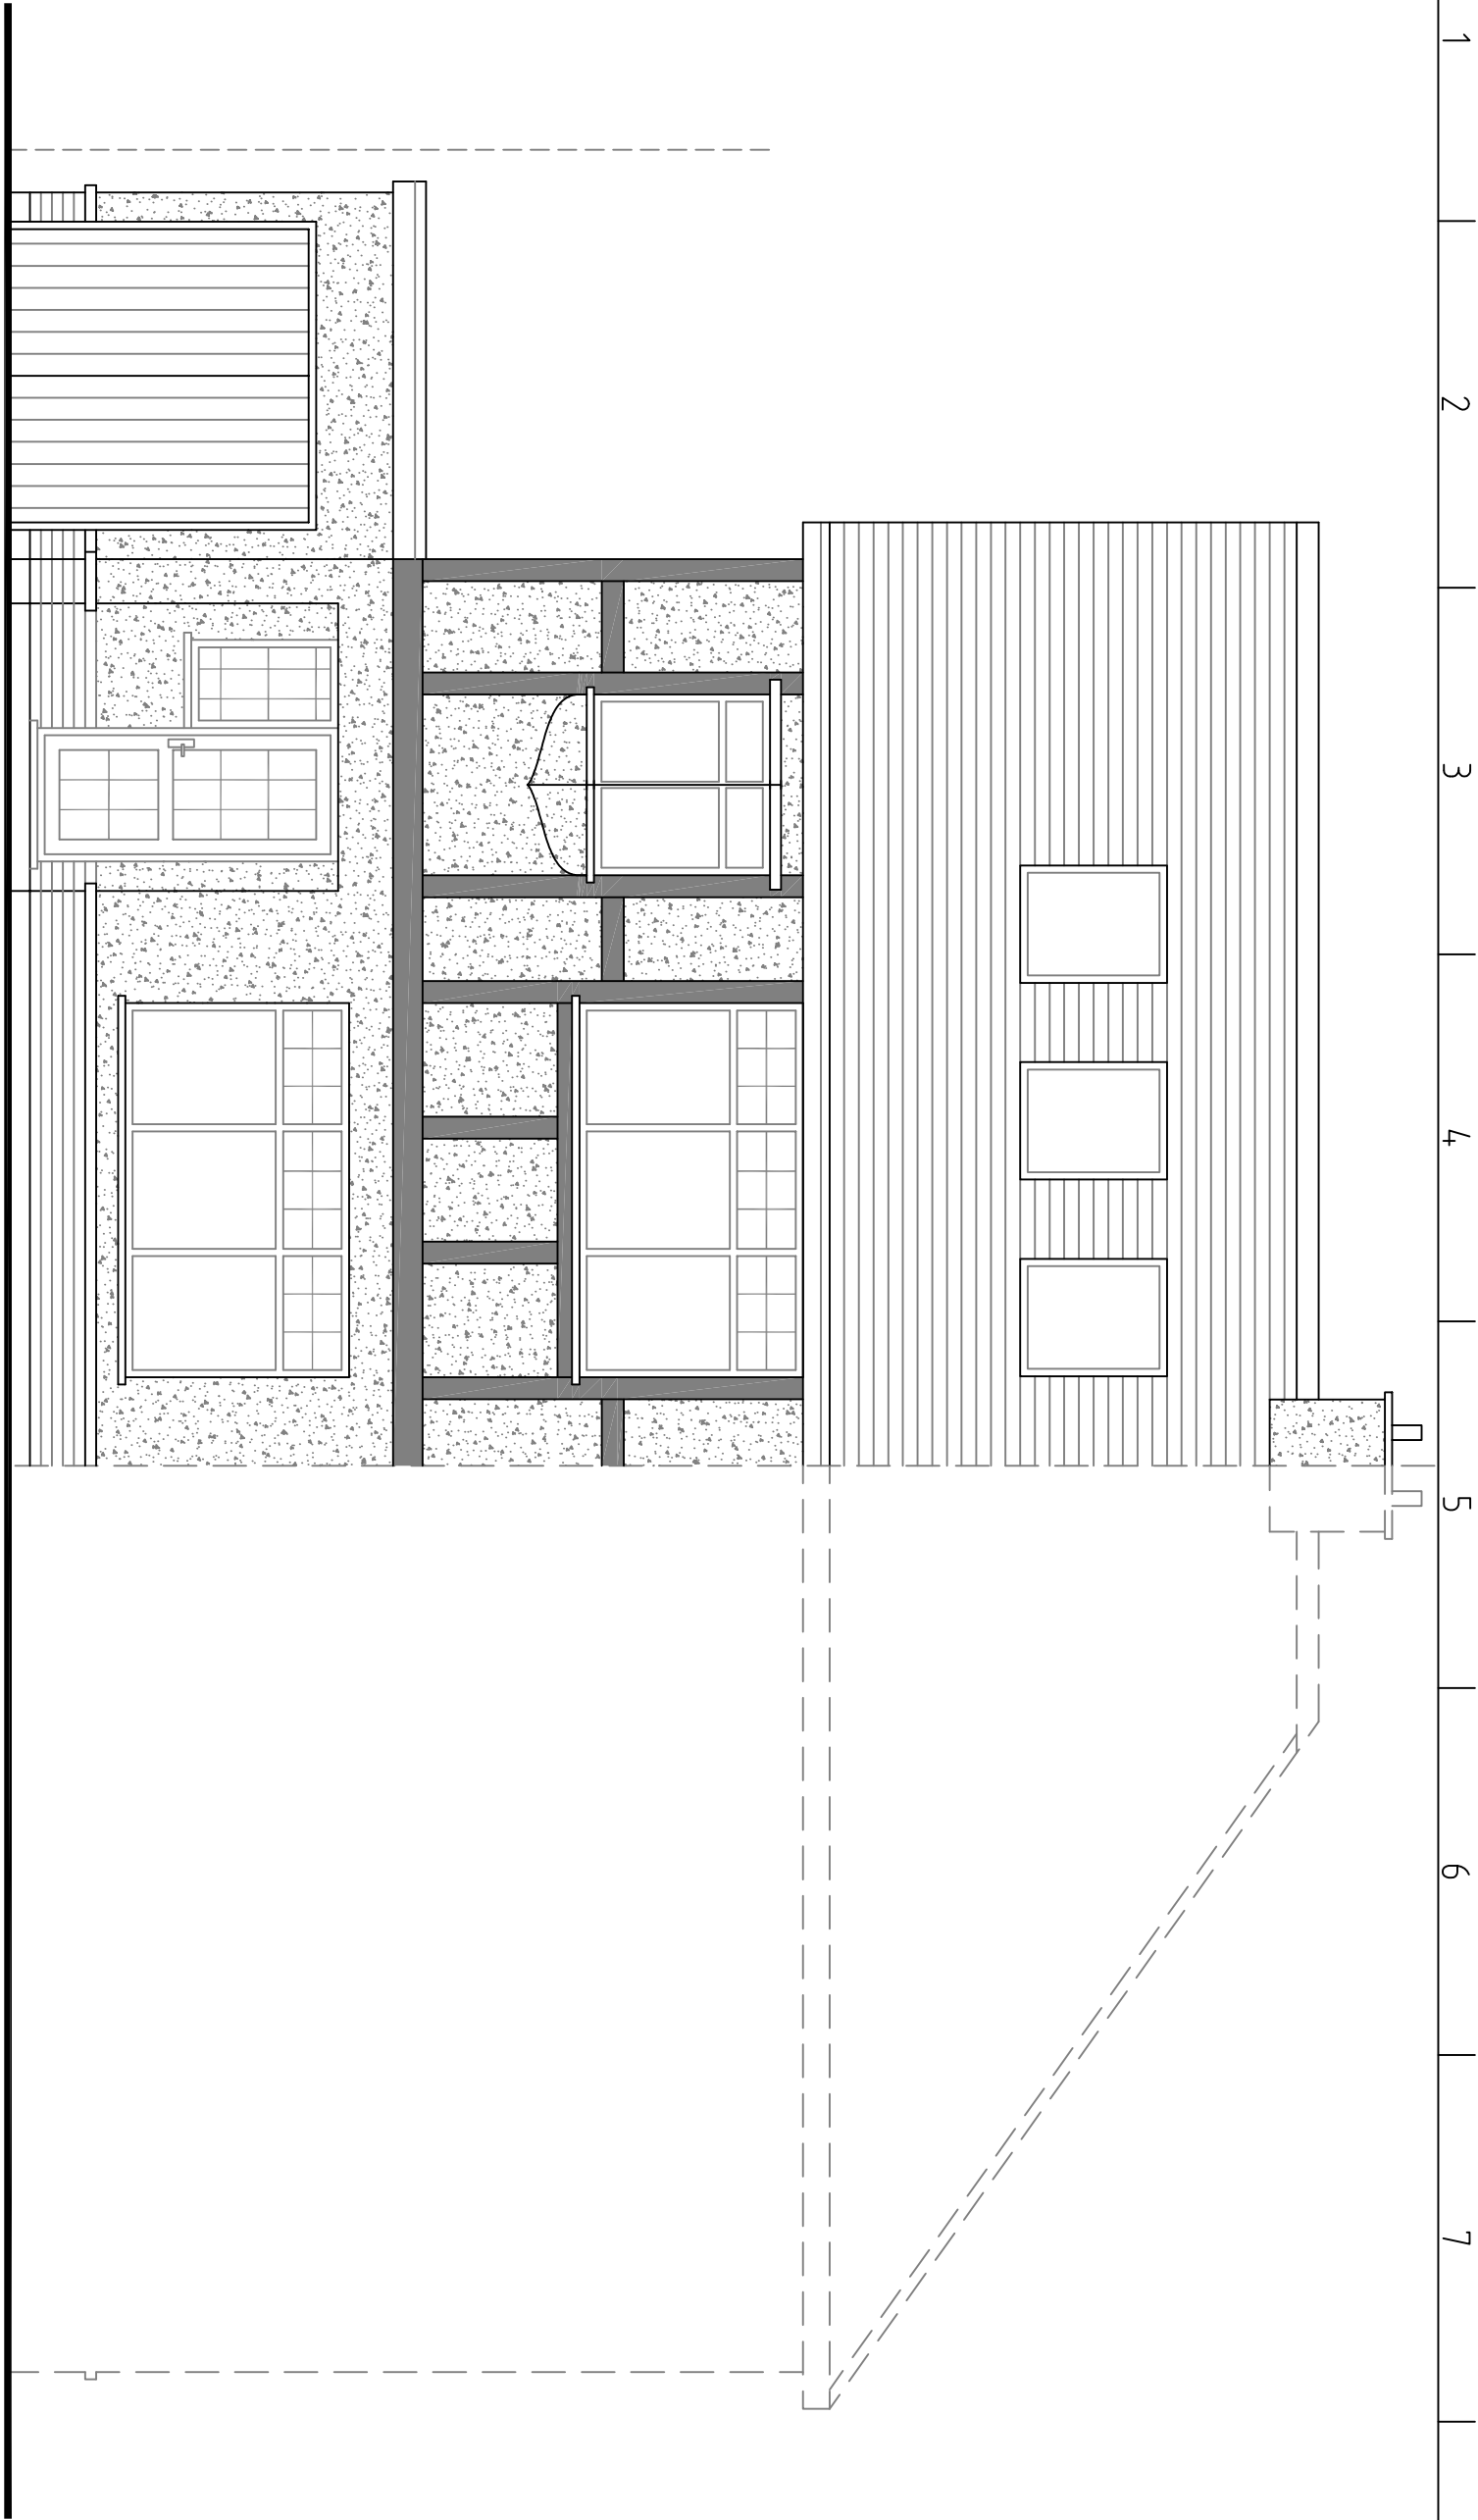


Proposed South Elevation

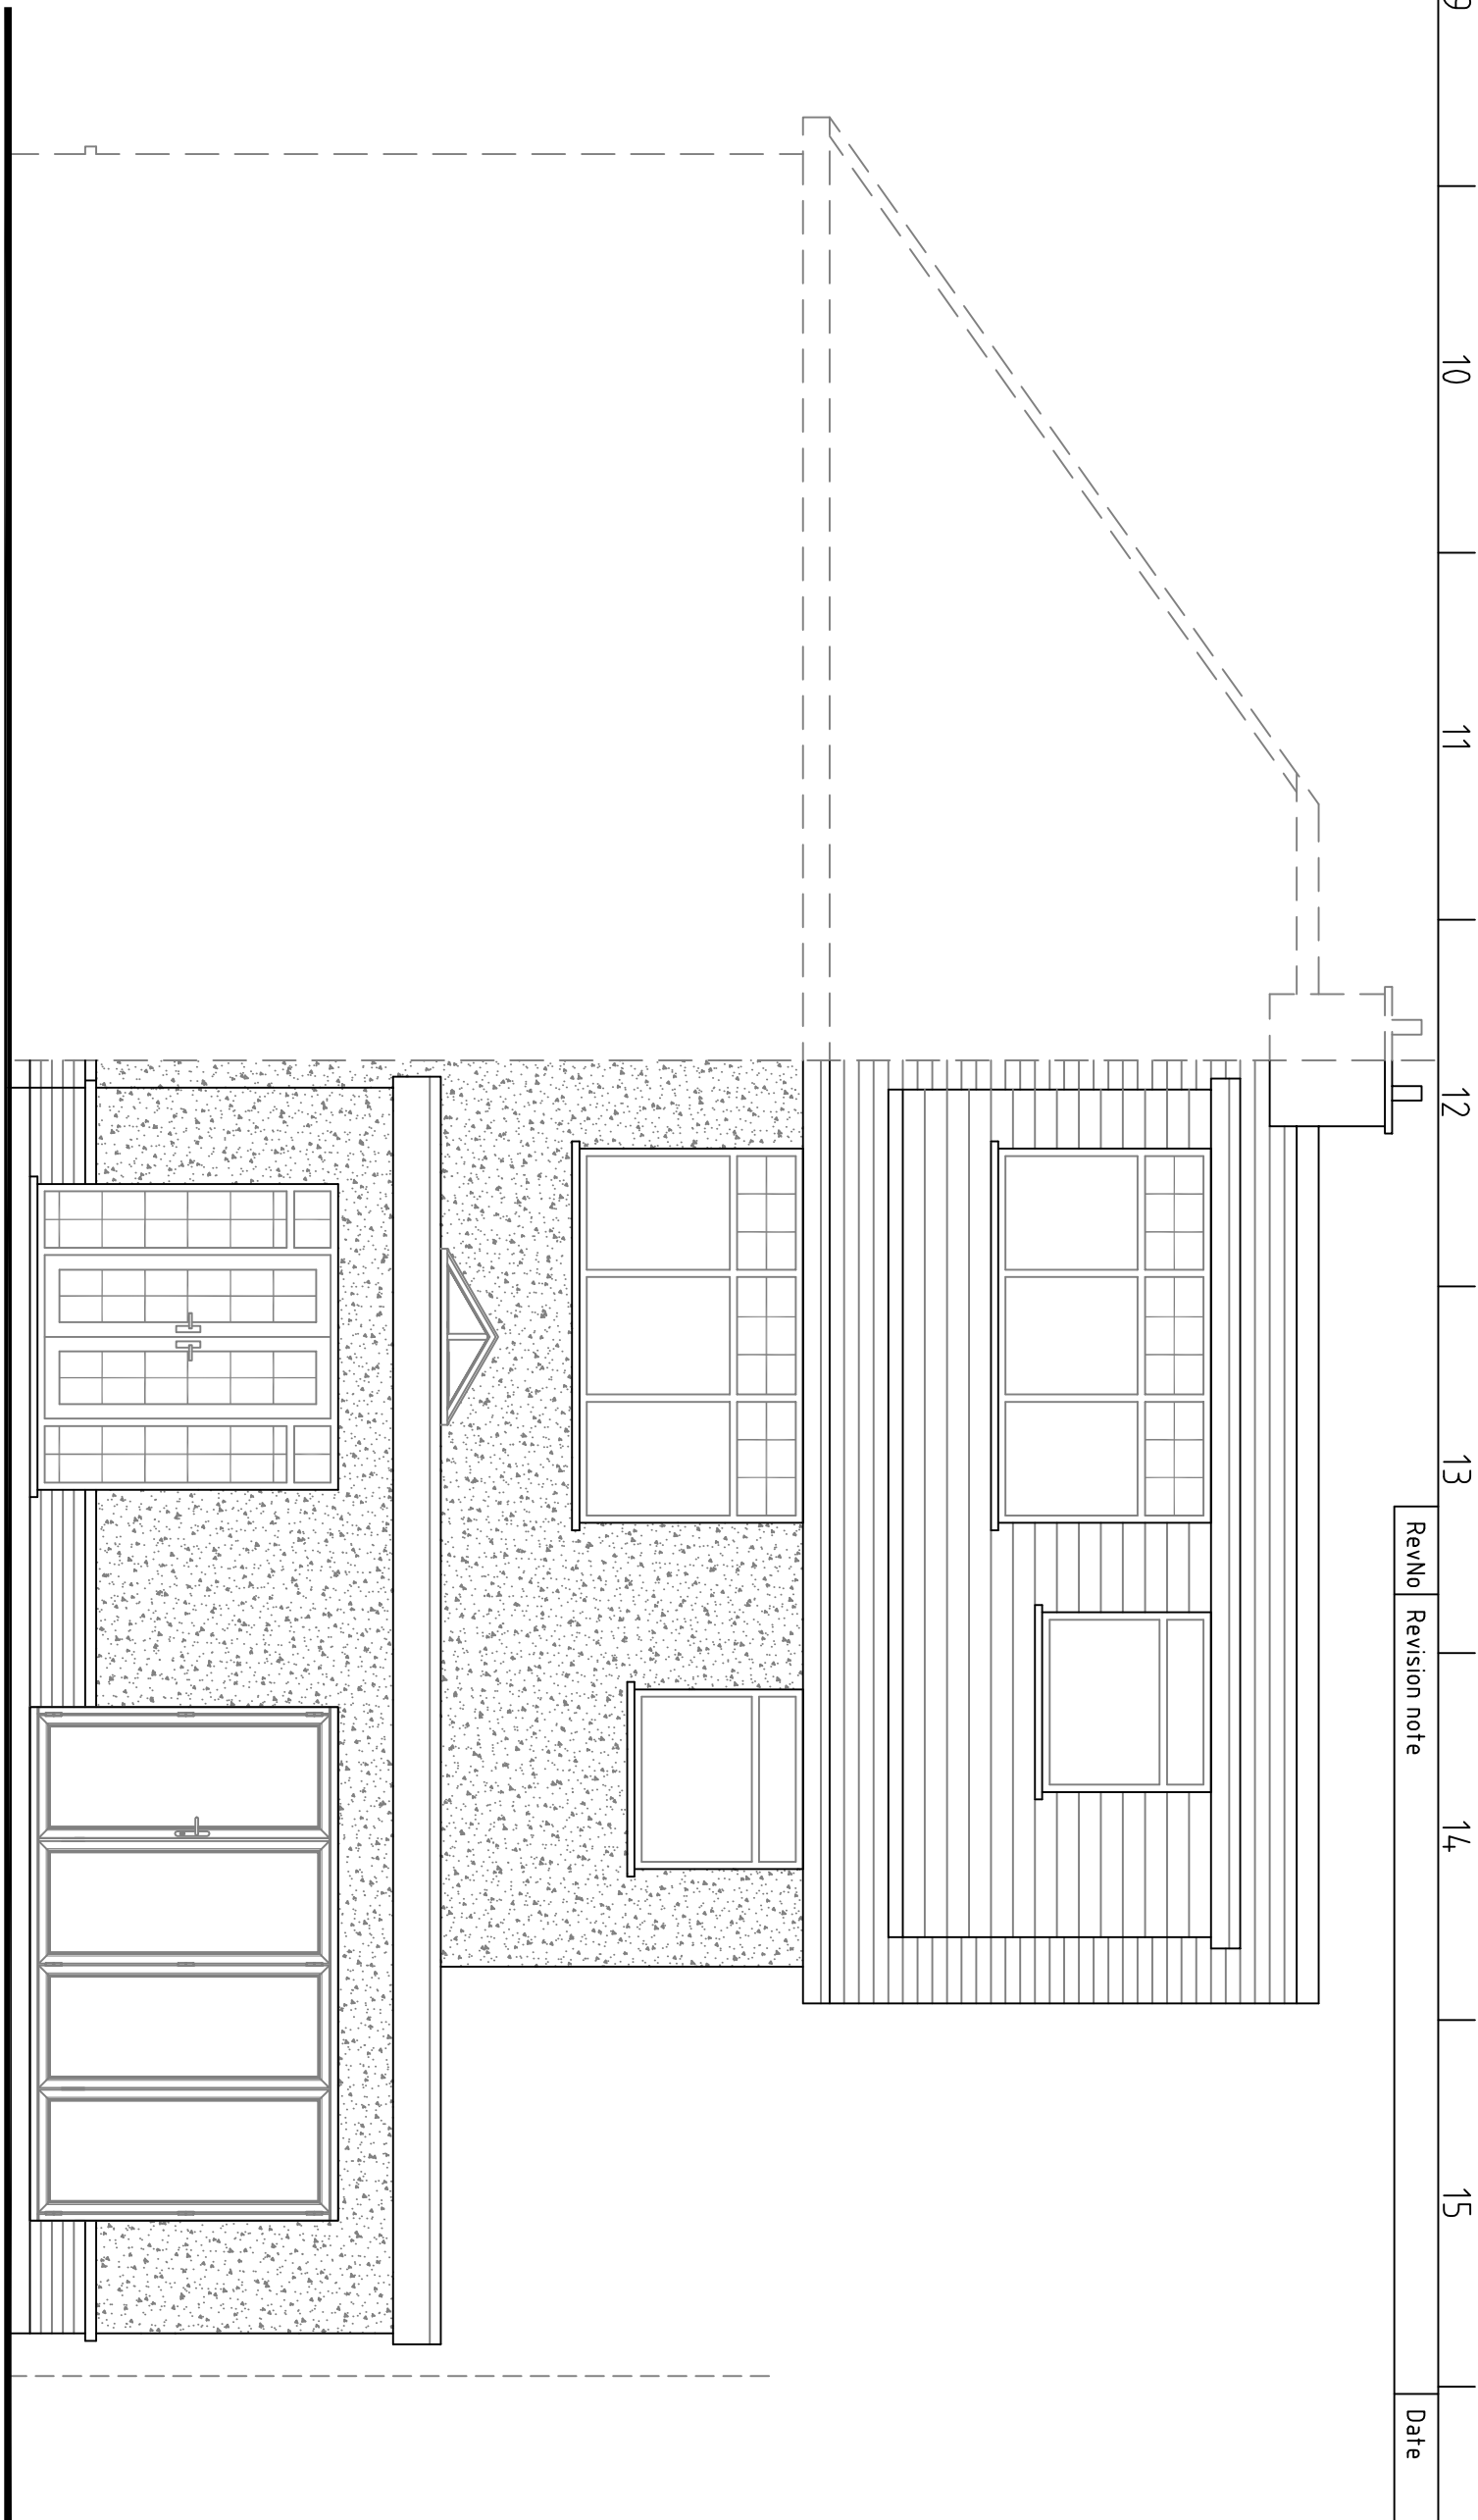


Proposed North Elevation

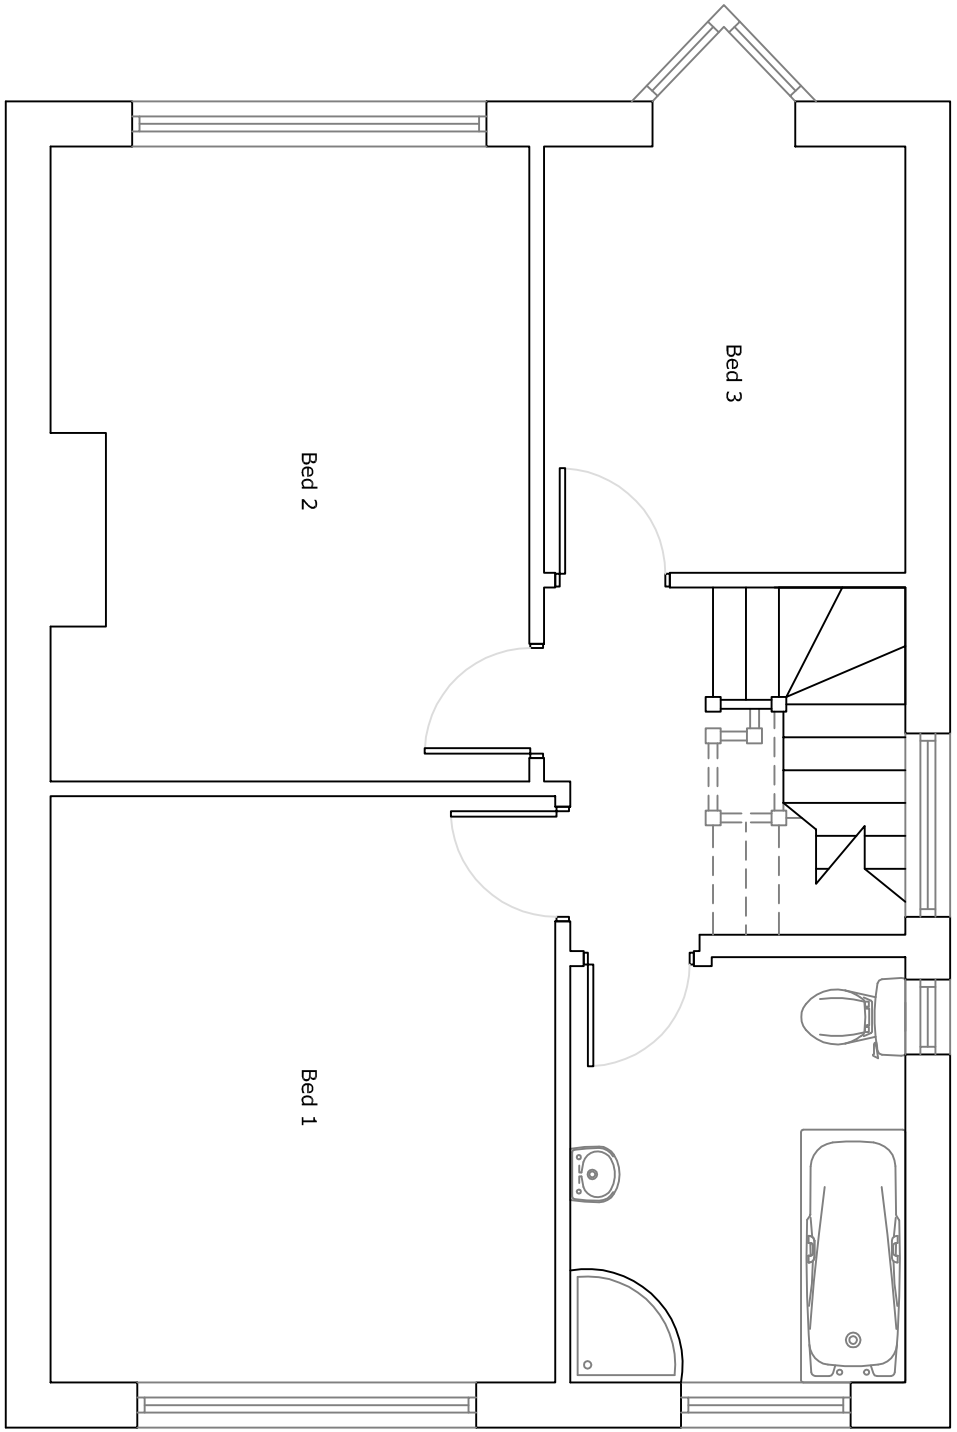


Proposed First Floor Plan

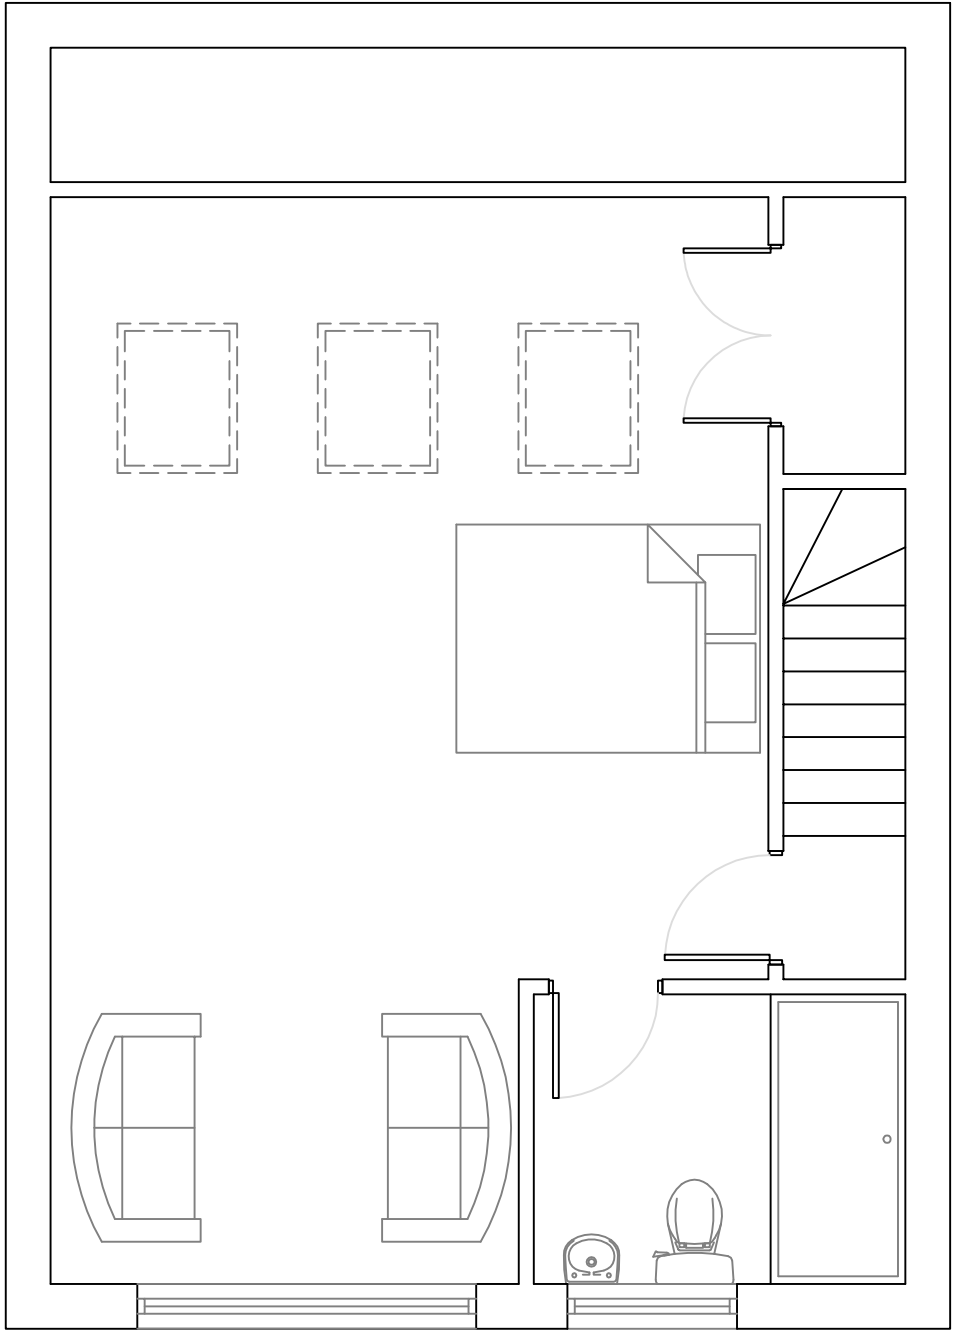

Proposed Loft Plan

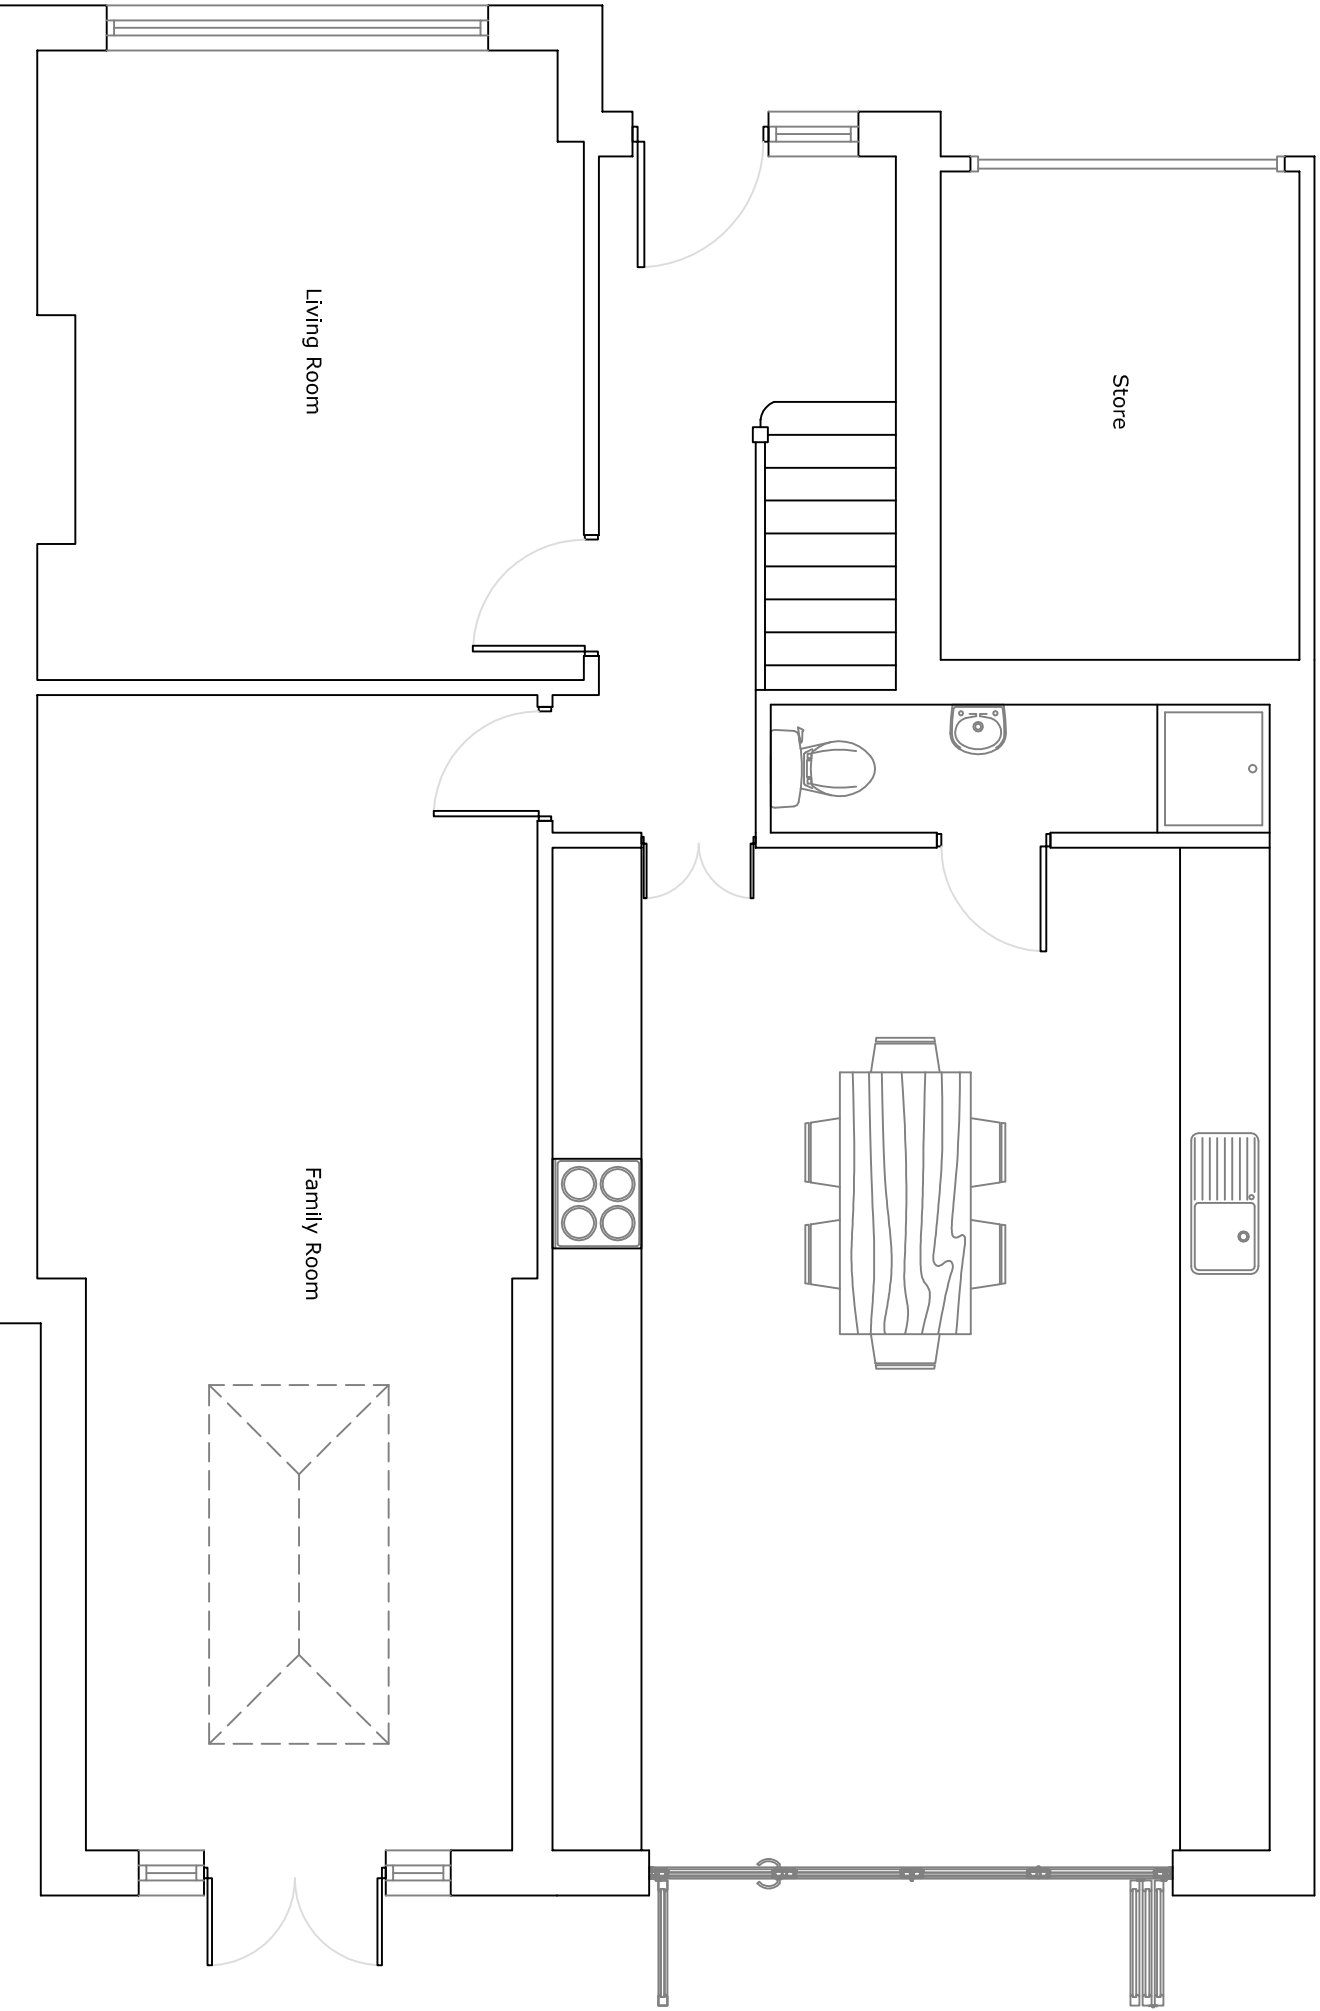

Proposed Ground Floor Plan

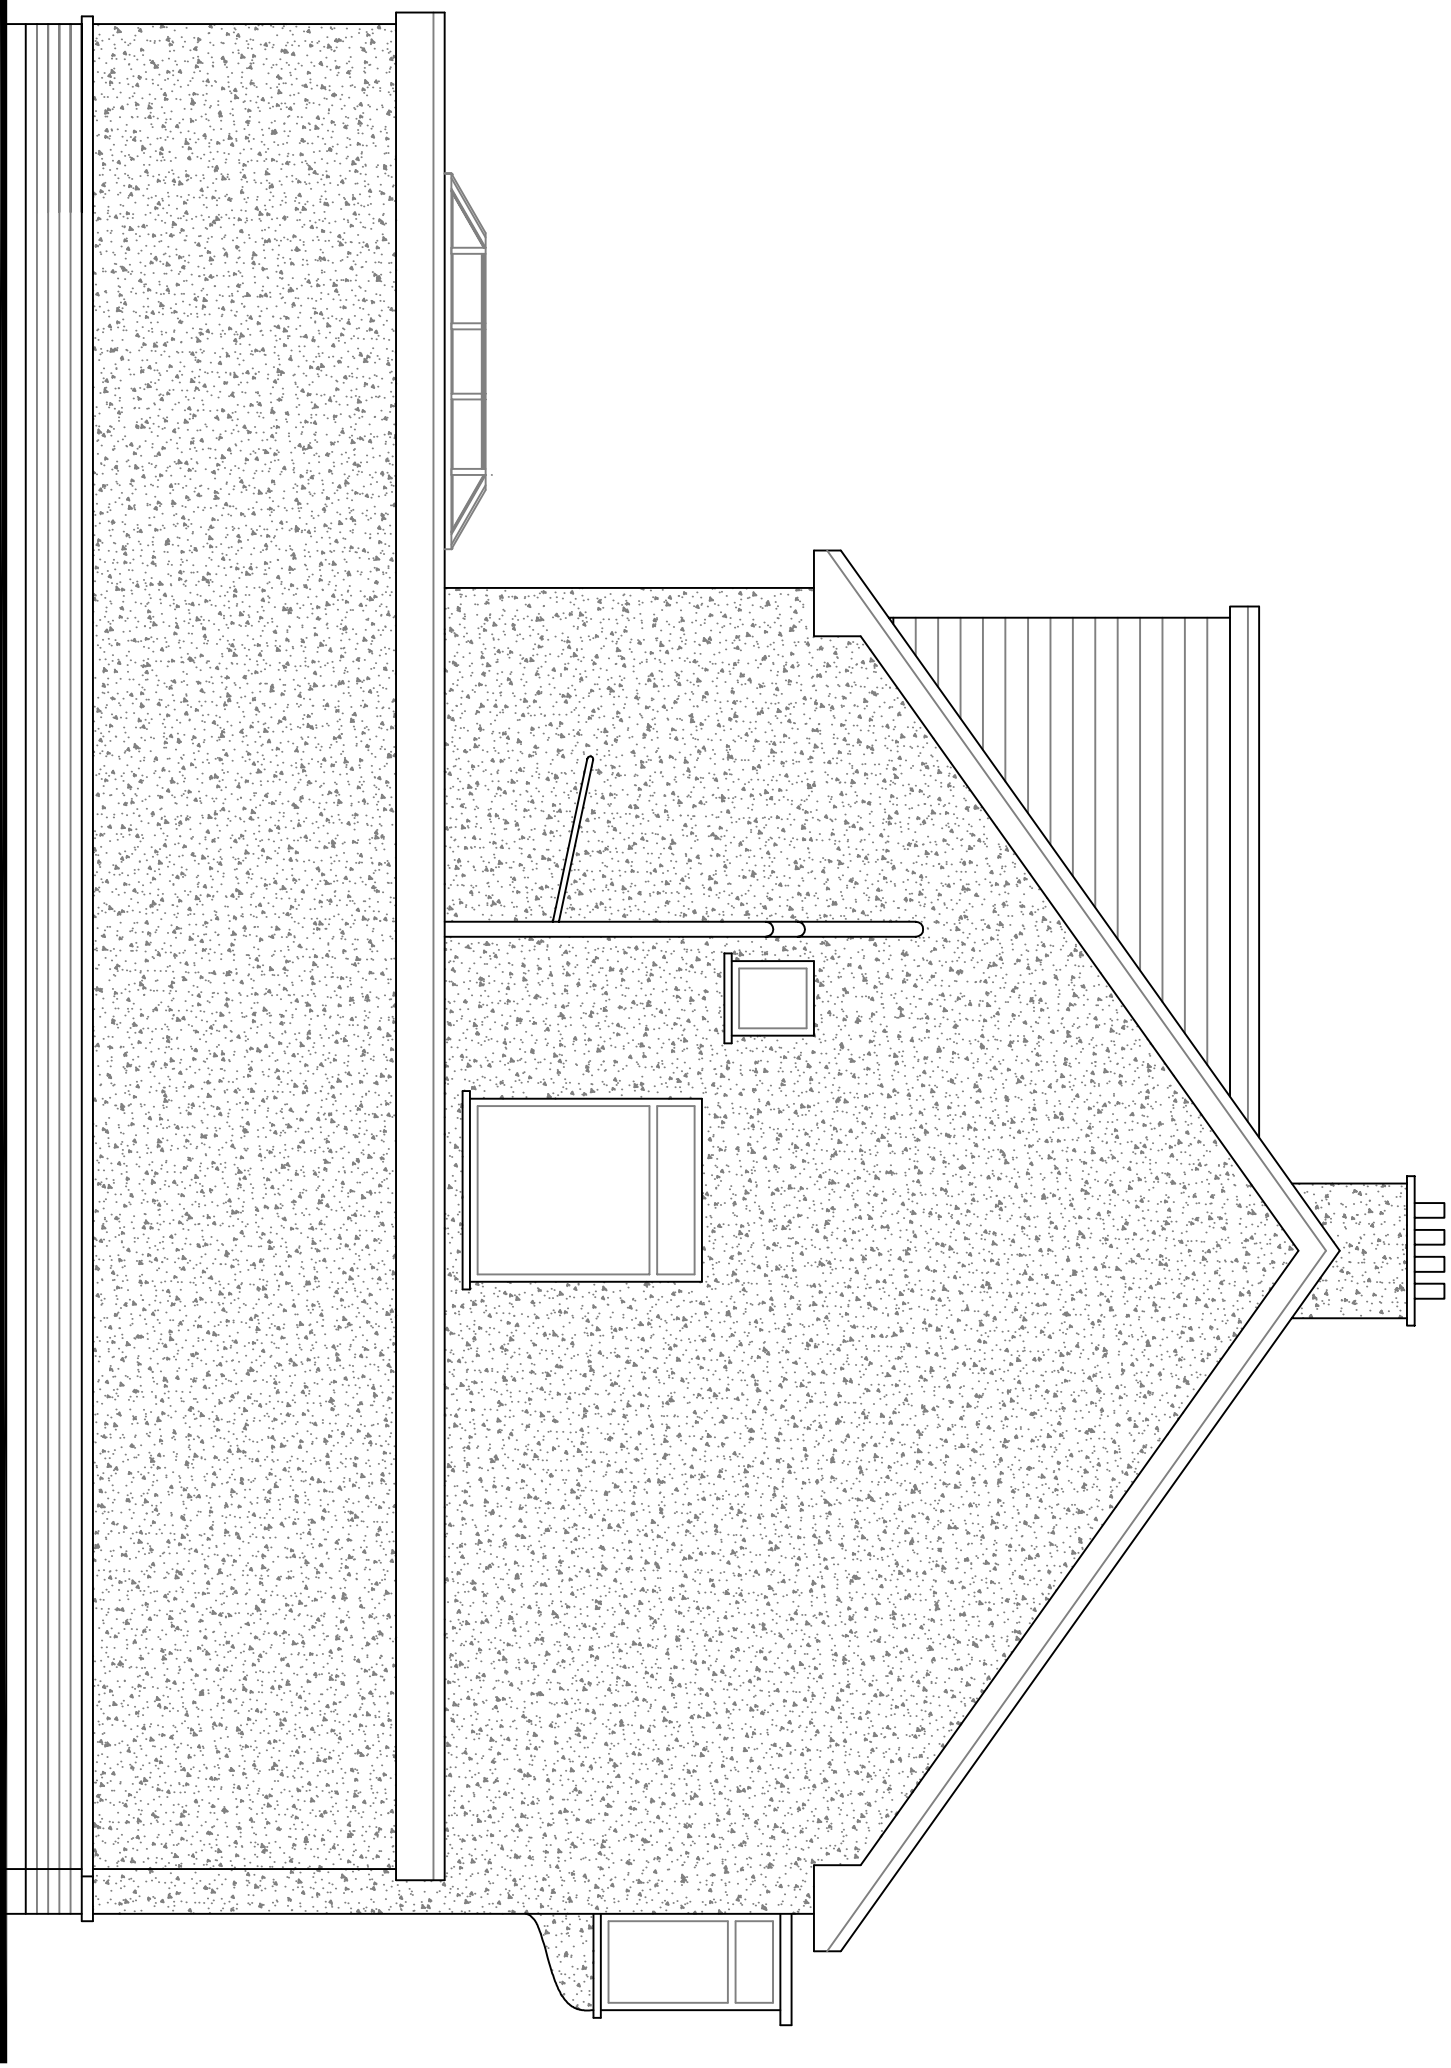

Proposed West Elevation

| Itemref     | Quantity   | Title/Name, designation, material, dimension etc | Article No./Reference |
|-------------|------------|--------------------------------------------------|-----------------------|
| Designed by | Checked by | Approved by - date                               | Filename              |
| 16          |            | March 2018                                       | 150                   |

20 Aldwick Gardens

Proposed Extensions

02

Edition Sheet