




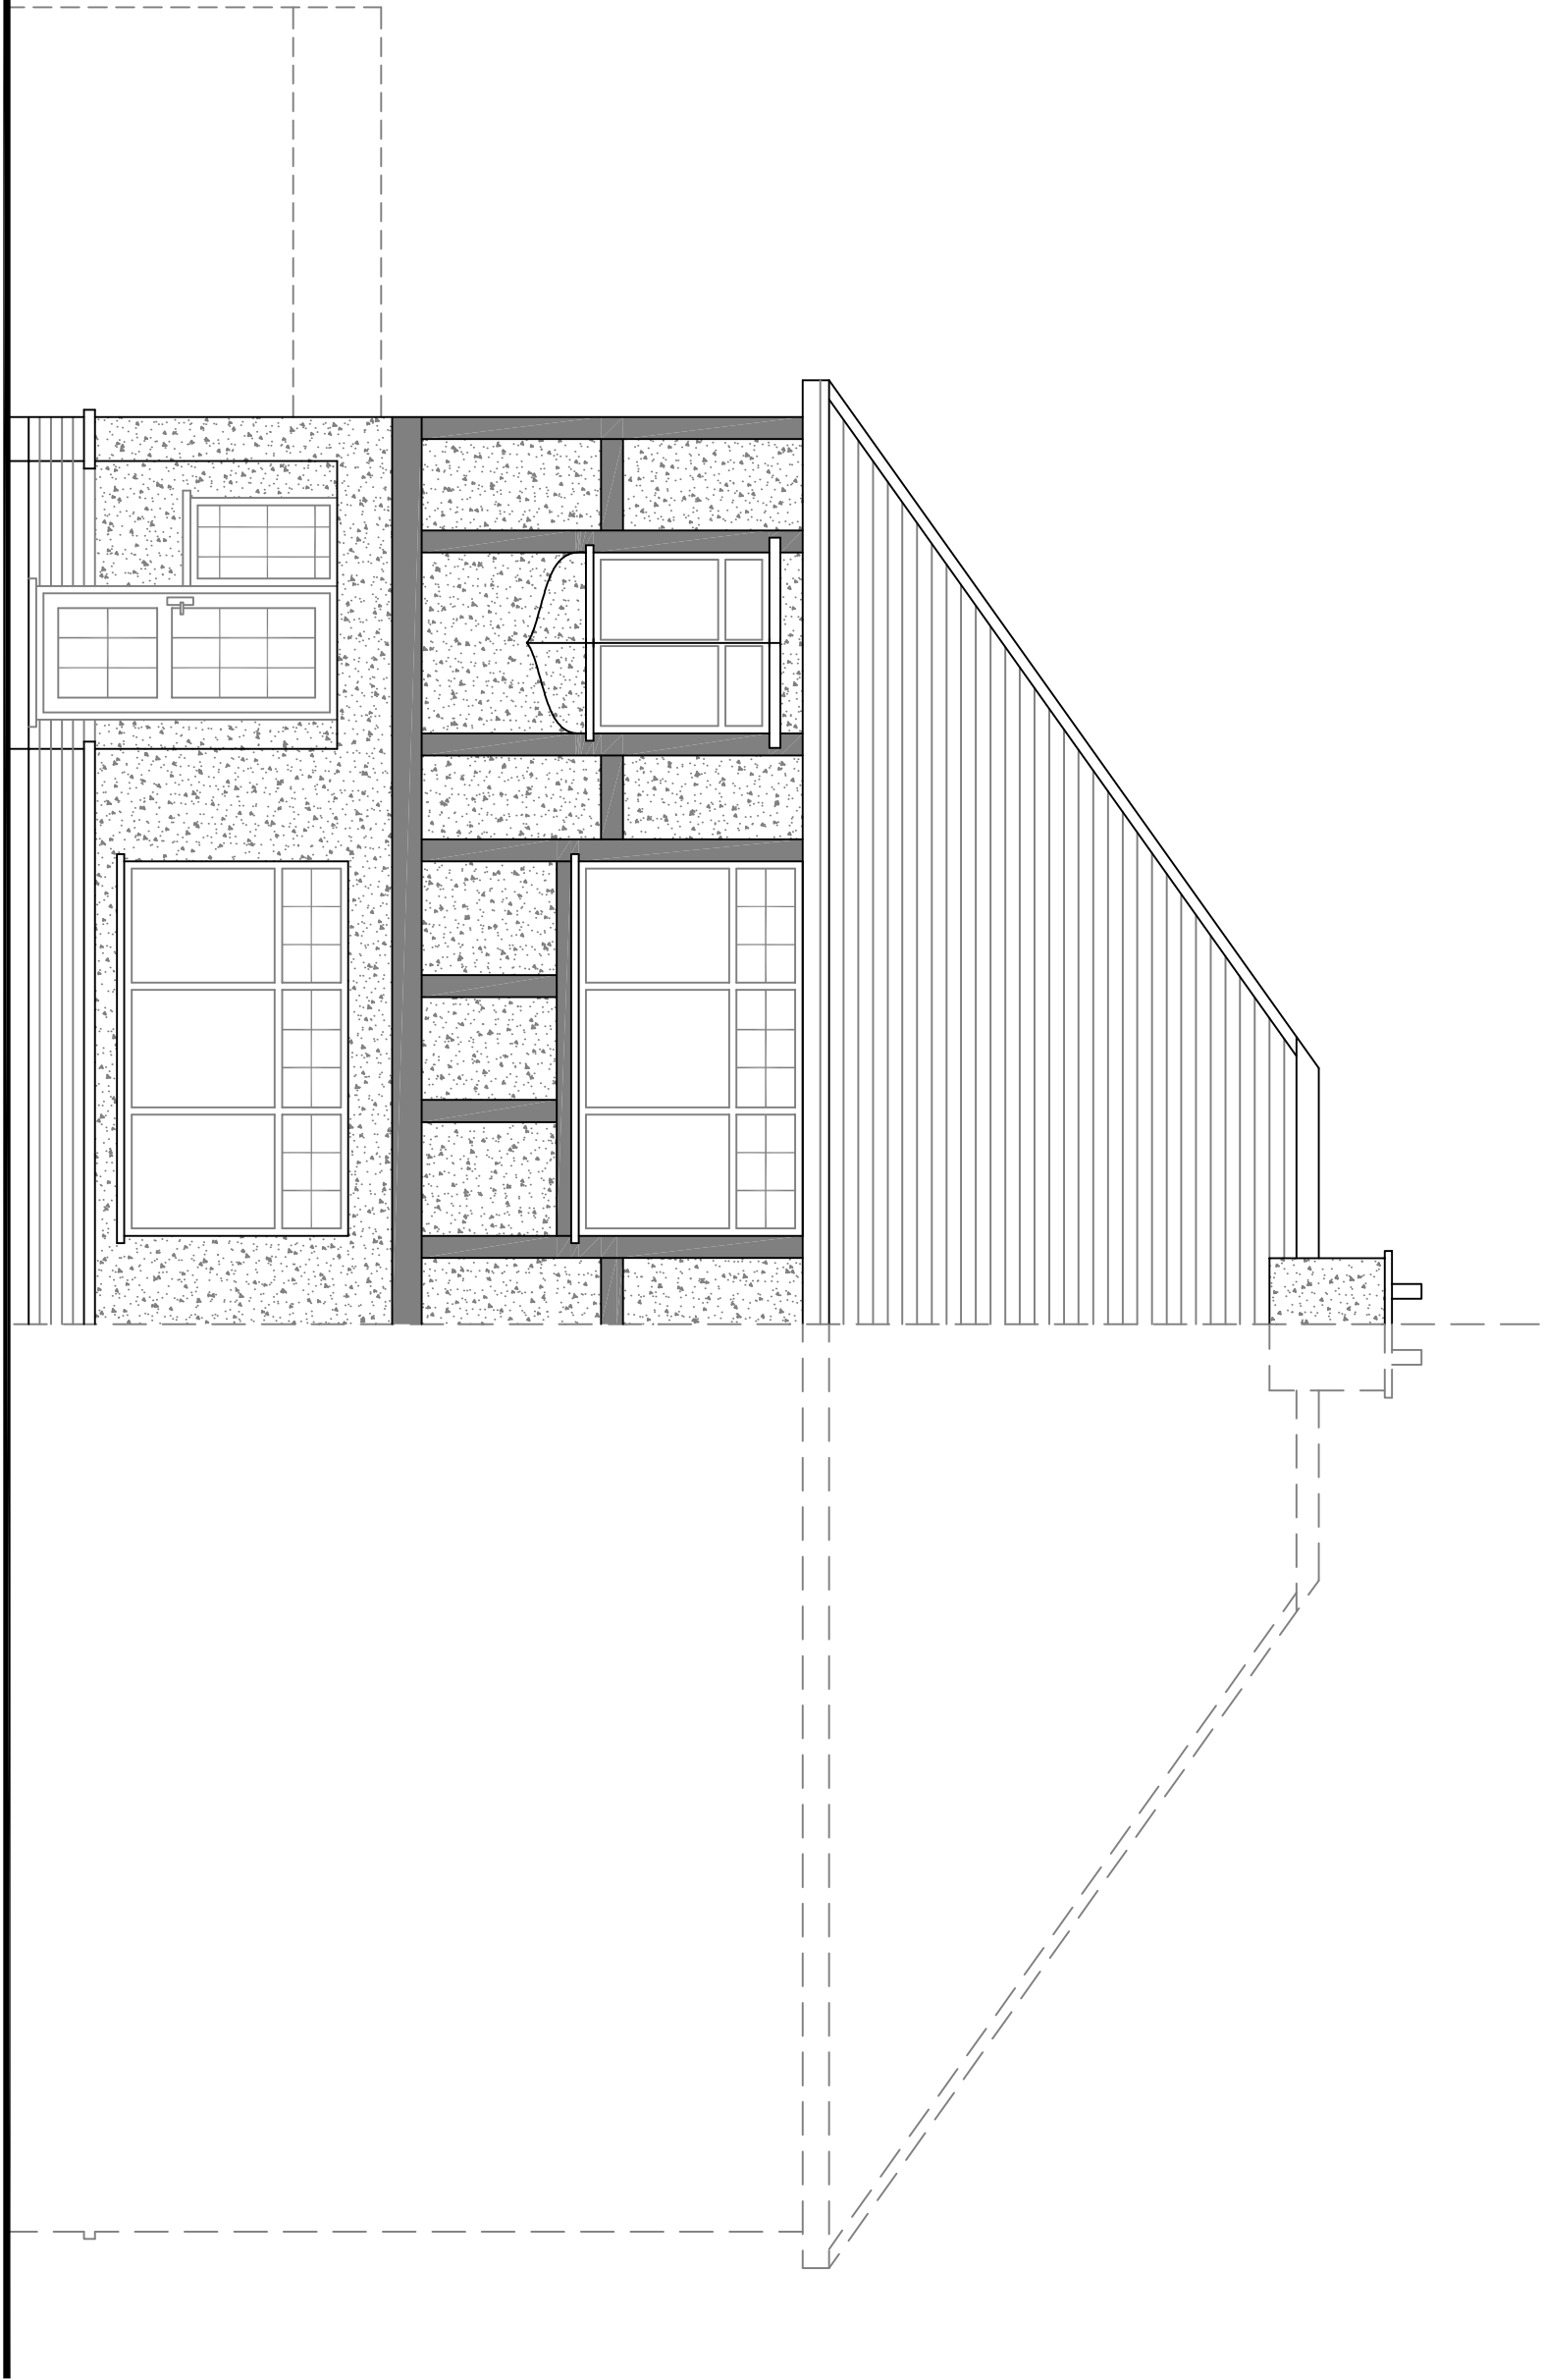


Existing South Elevation

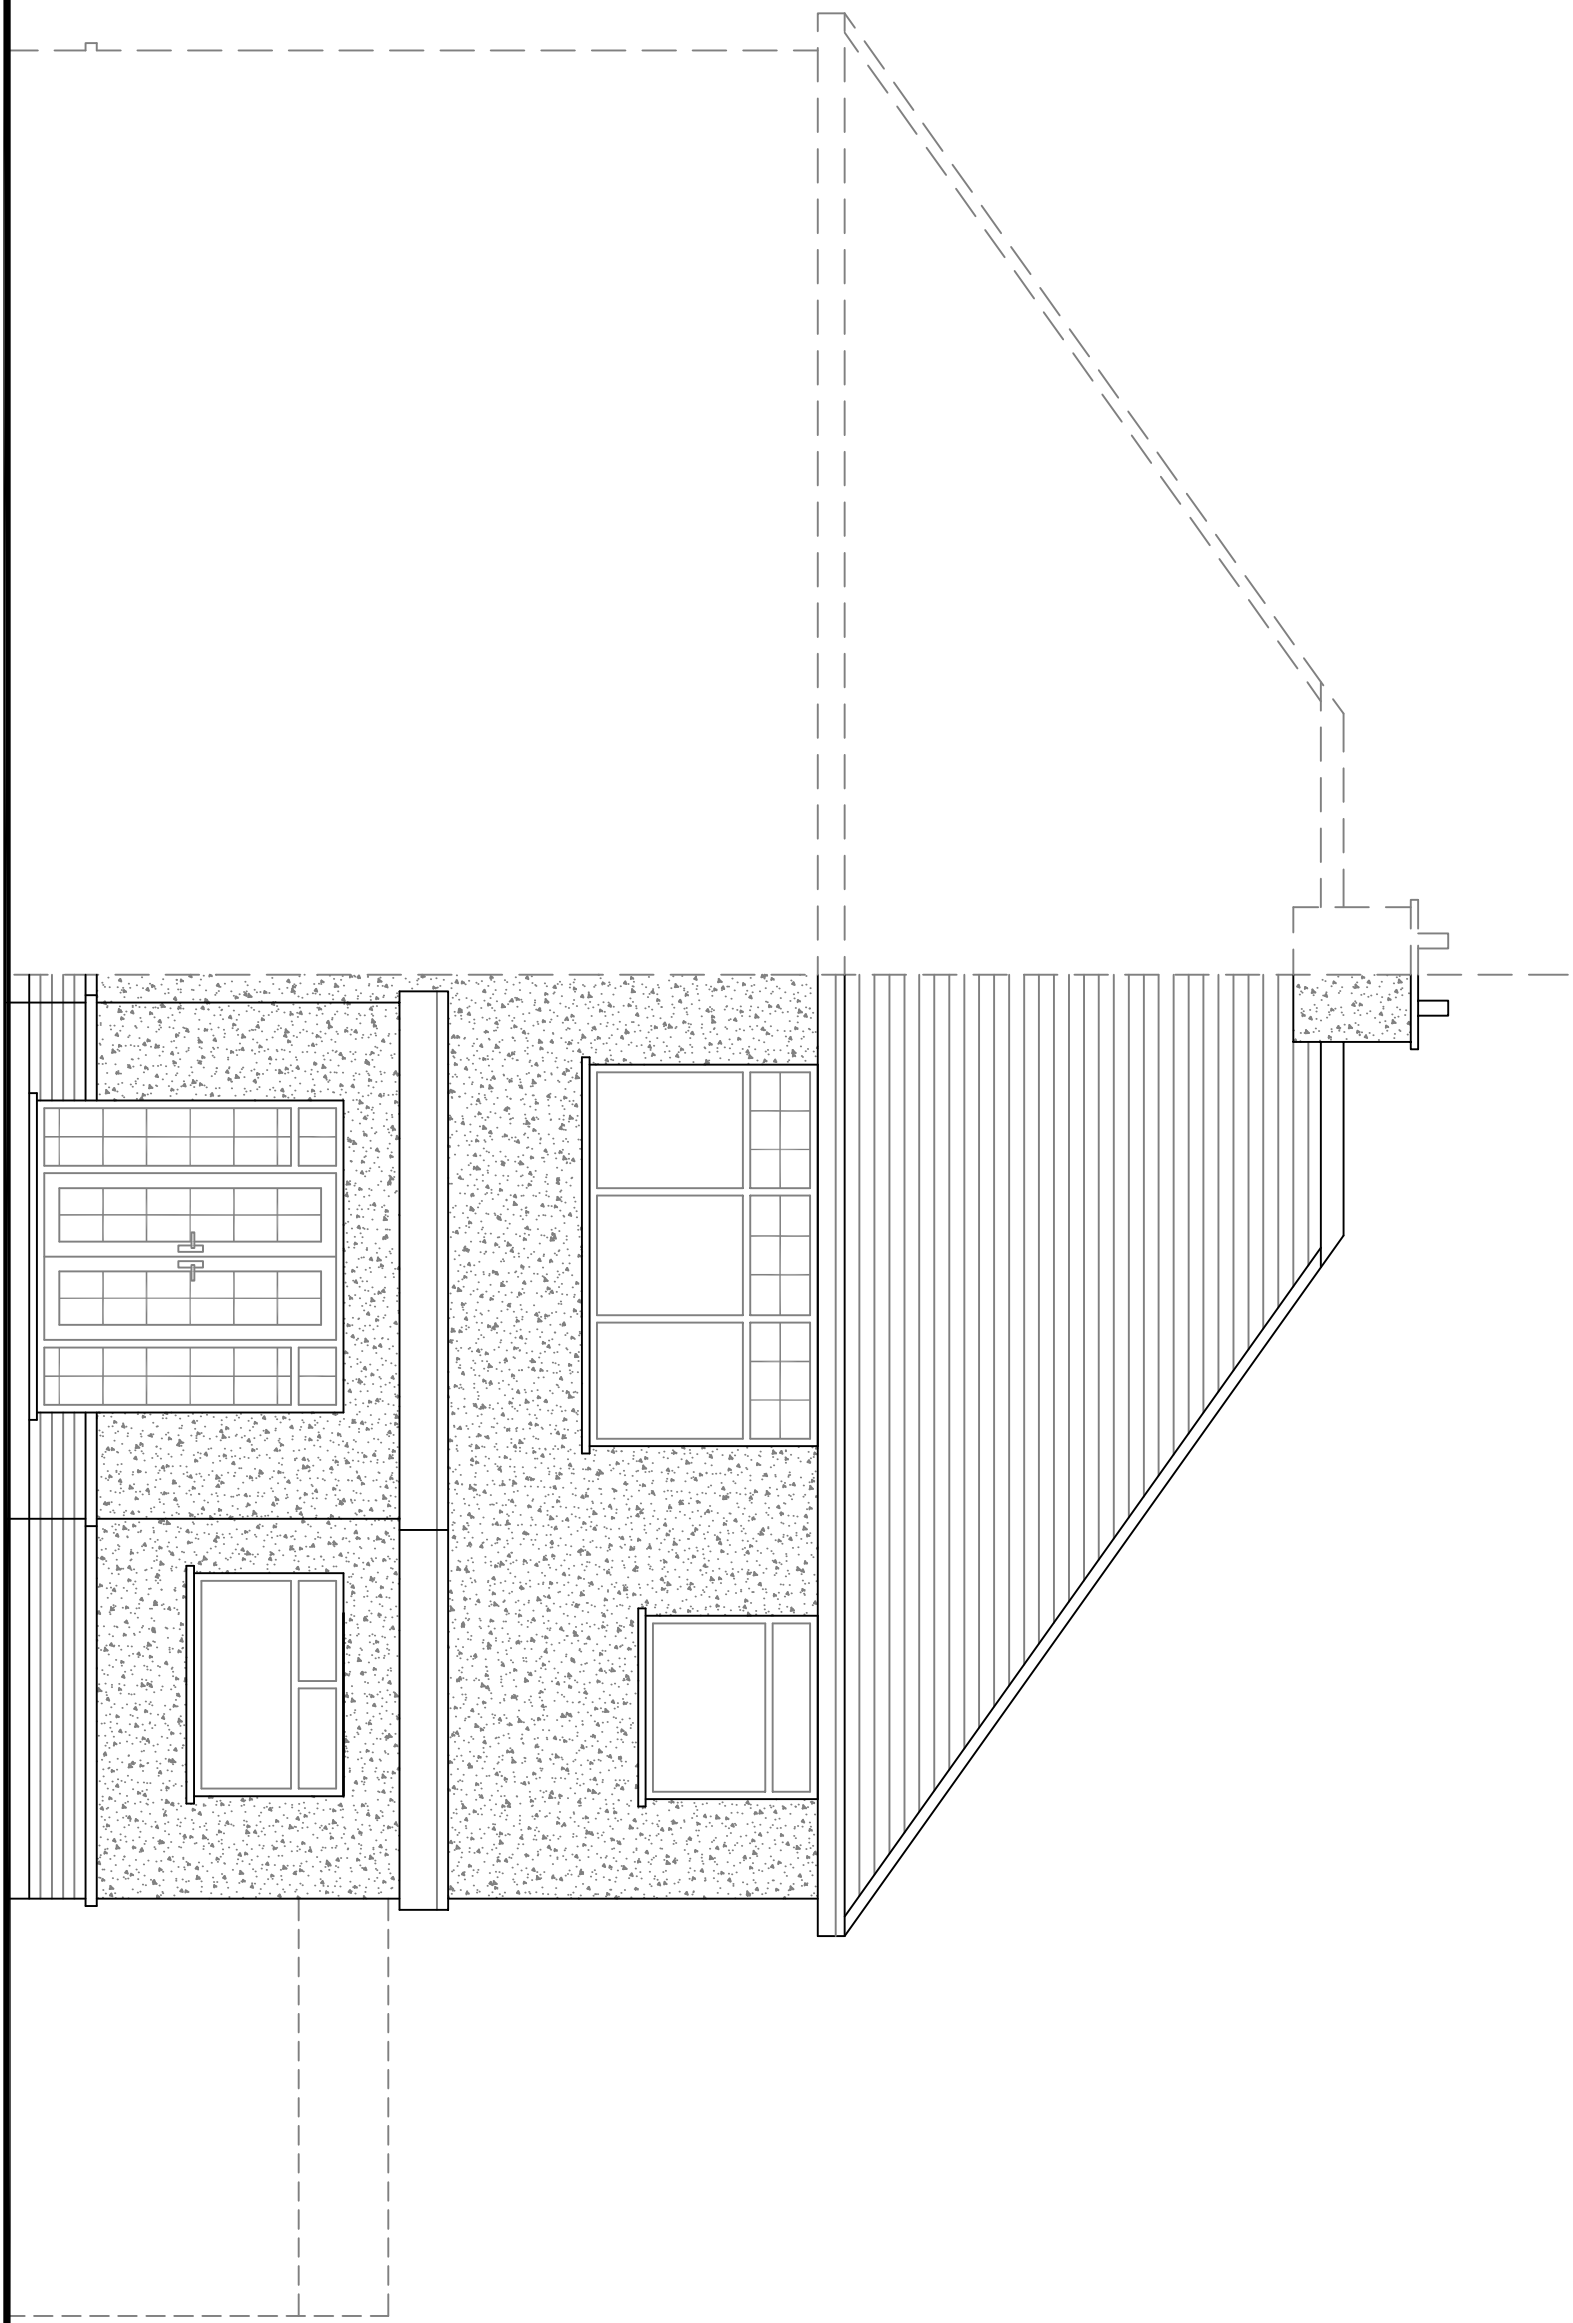


Existing North Elevation

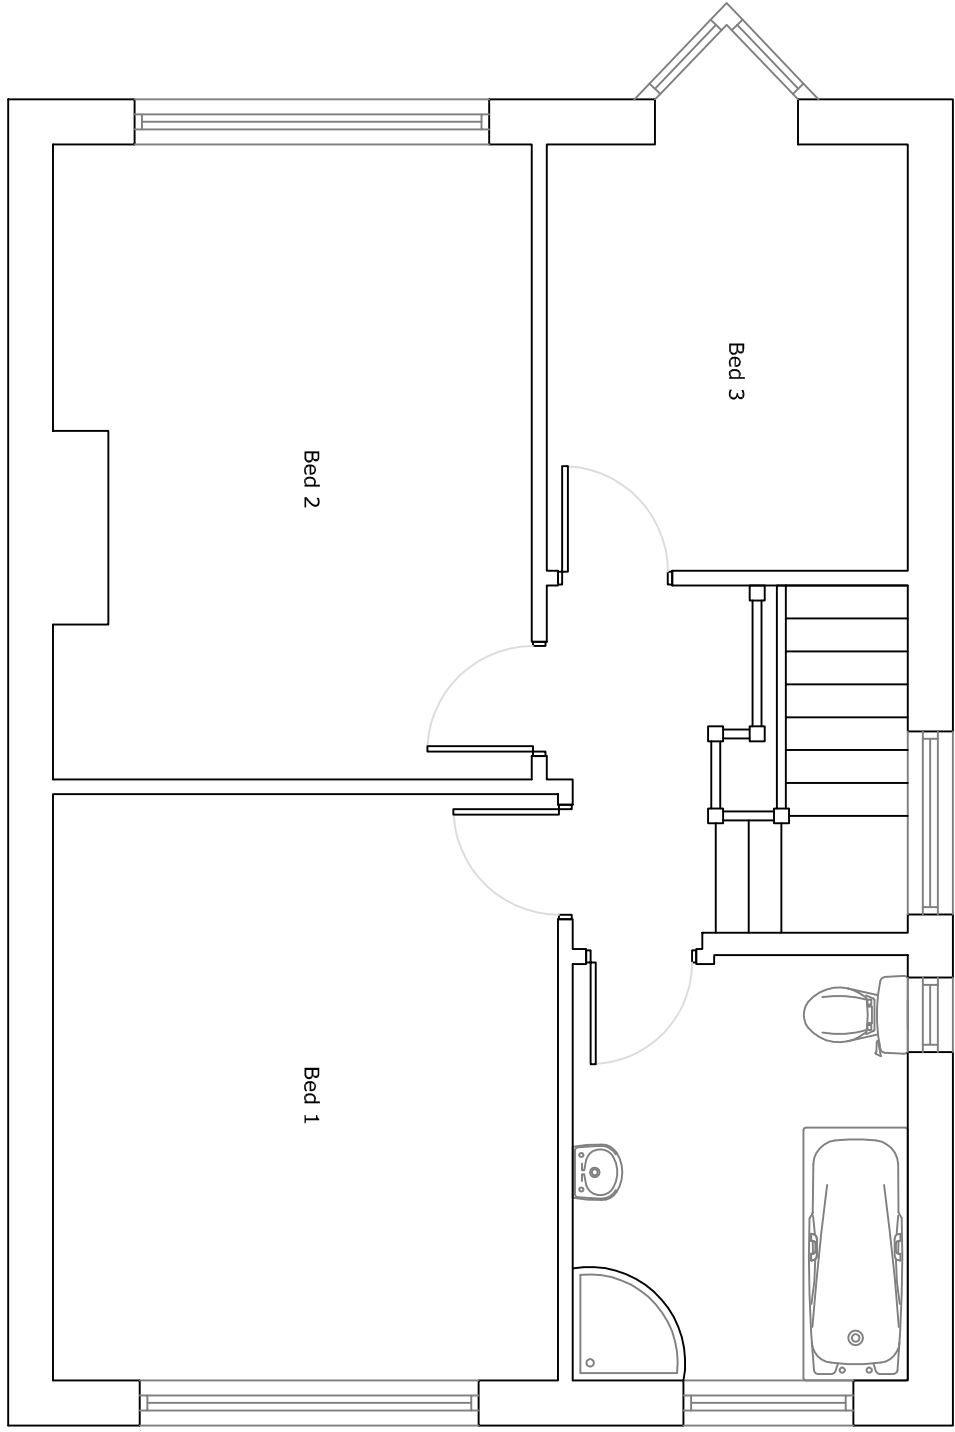

Existing First Floor Plan

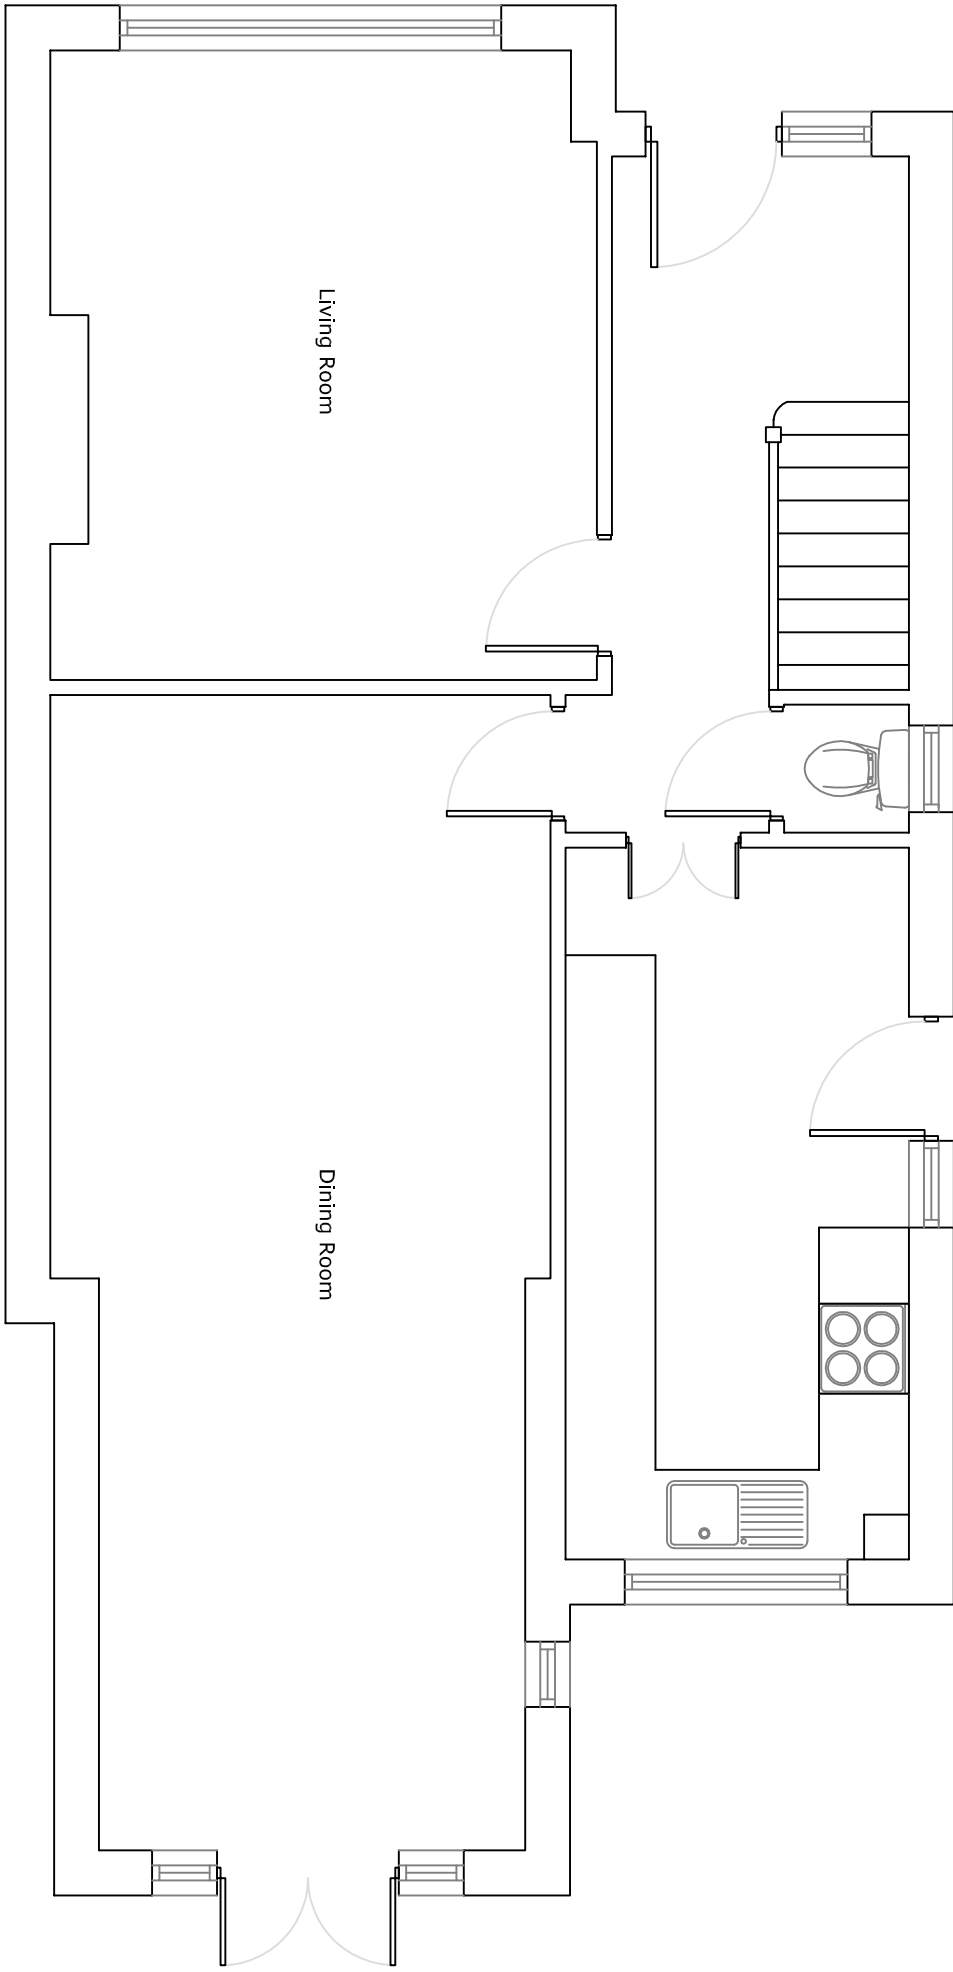

Existing Ground Floor Plan

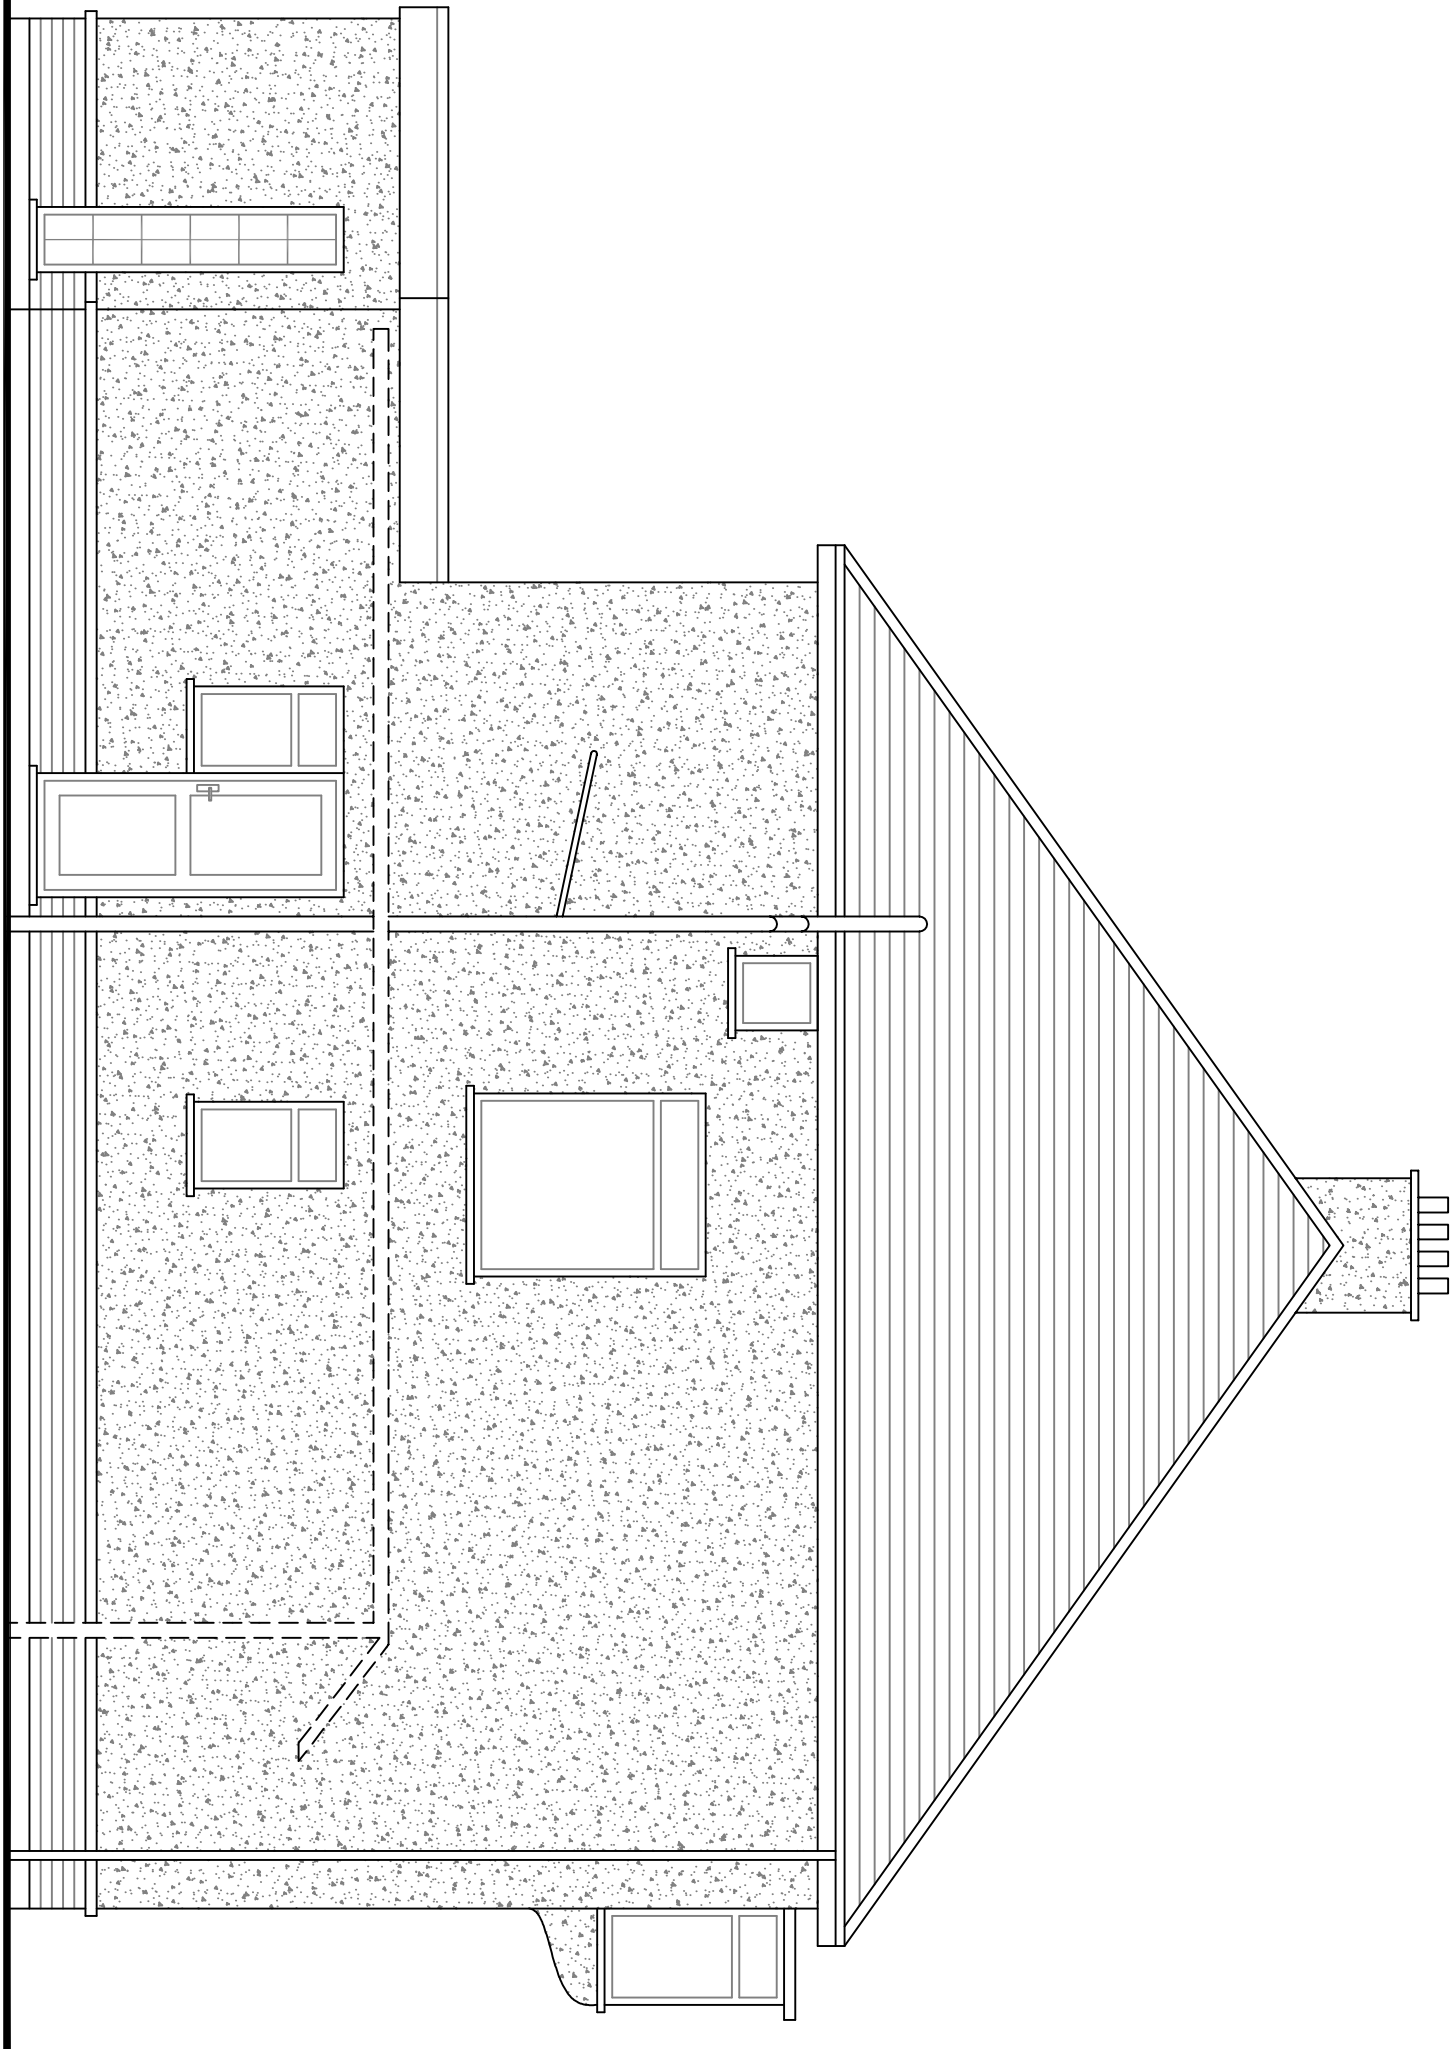

Existing West Elevation

Itemref	Quantity	Title/Name, designation, material, dimension etc			Article No./Reference	
Designed by	Checked by	Approved by - date	Filename	Date	Scale	
16		March 2018			1:50	
20 Aldwick Gardens			Proposed Extensions			
			01	Edition	Sheet	