


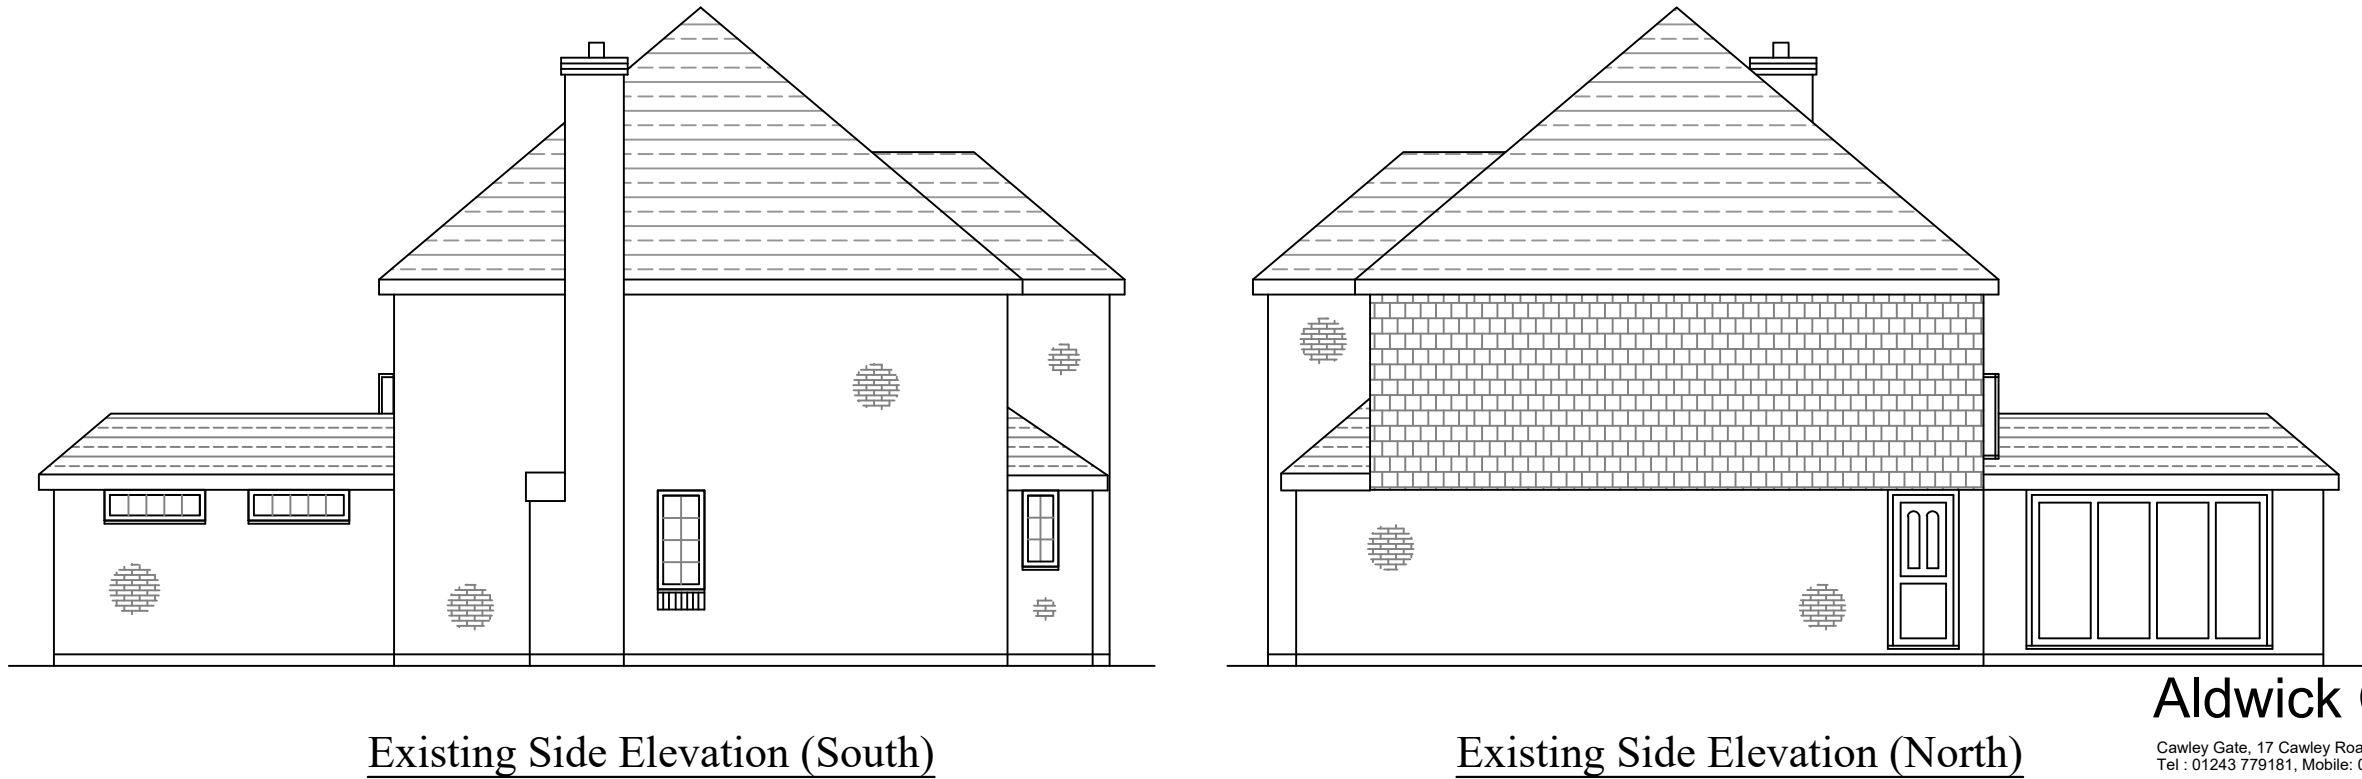

Aldwick Construction & Design

Cawley Gate, 17 Cawley Road, Chichester, PO19 1XB
Tel : 01243 779181, Mobile: 07970727506, Fax: 01243 779181
Email: farhadaarabi@hotmail.co.uk

Farhad Aarabi

PROJECT

Proposed Garage Conversion to a Habitable room
2 Seabrook Close Aldwick Bognor Regis PO21 3UT

TITLE

Existing Elevations

CLIENT

Mr Abdul Gafur

SCALE

1: 100

DATE

13/07/2026

DRAWING NO.

1279-03

rev.

0 1m 2m 3m 4m 5m 6m 7m 8m 9m 10m