


C. R. BARROW & ASSOCIATES LTD


STRUCTURAL & ARCHITECTURAL TECHNICIANS.

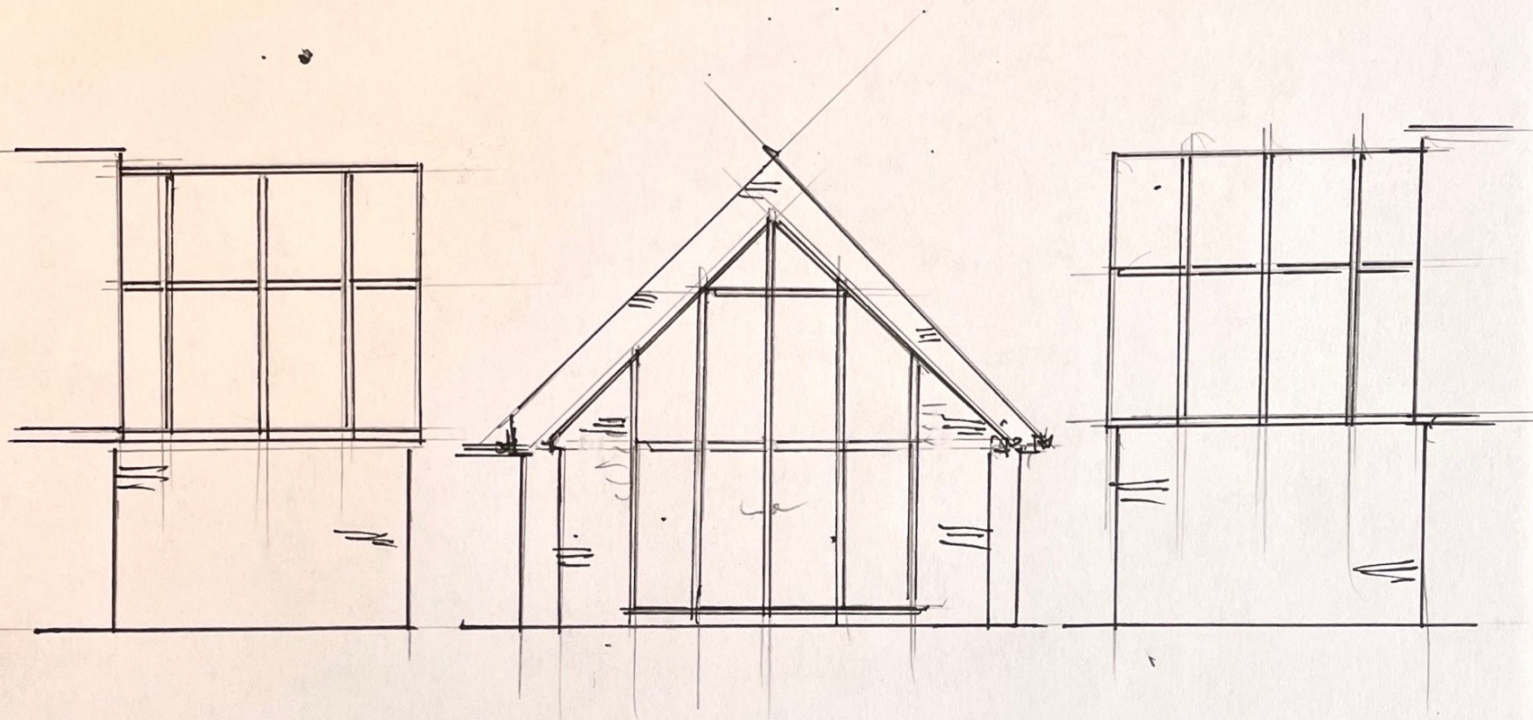

WEST ELEVATION

SOUTH ELEVATION

EAST ELEVATION

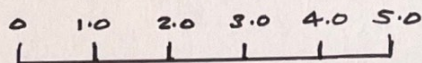

1:100

AS EXISTING