


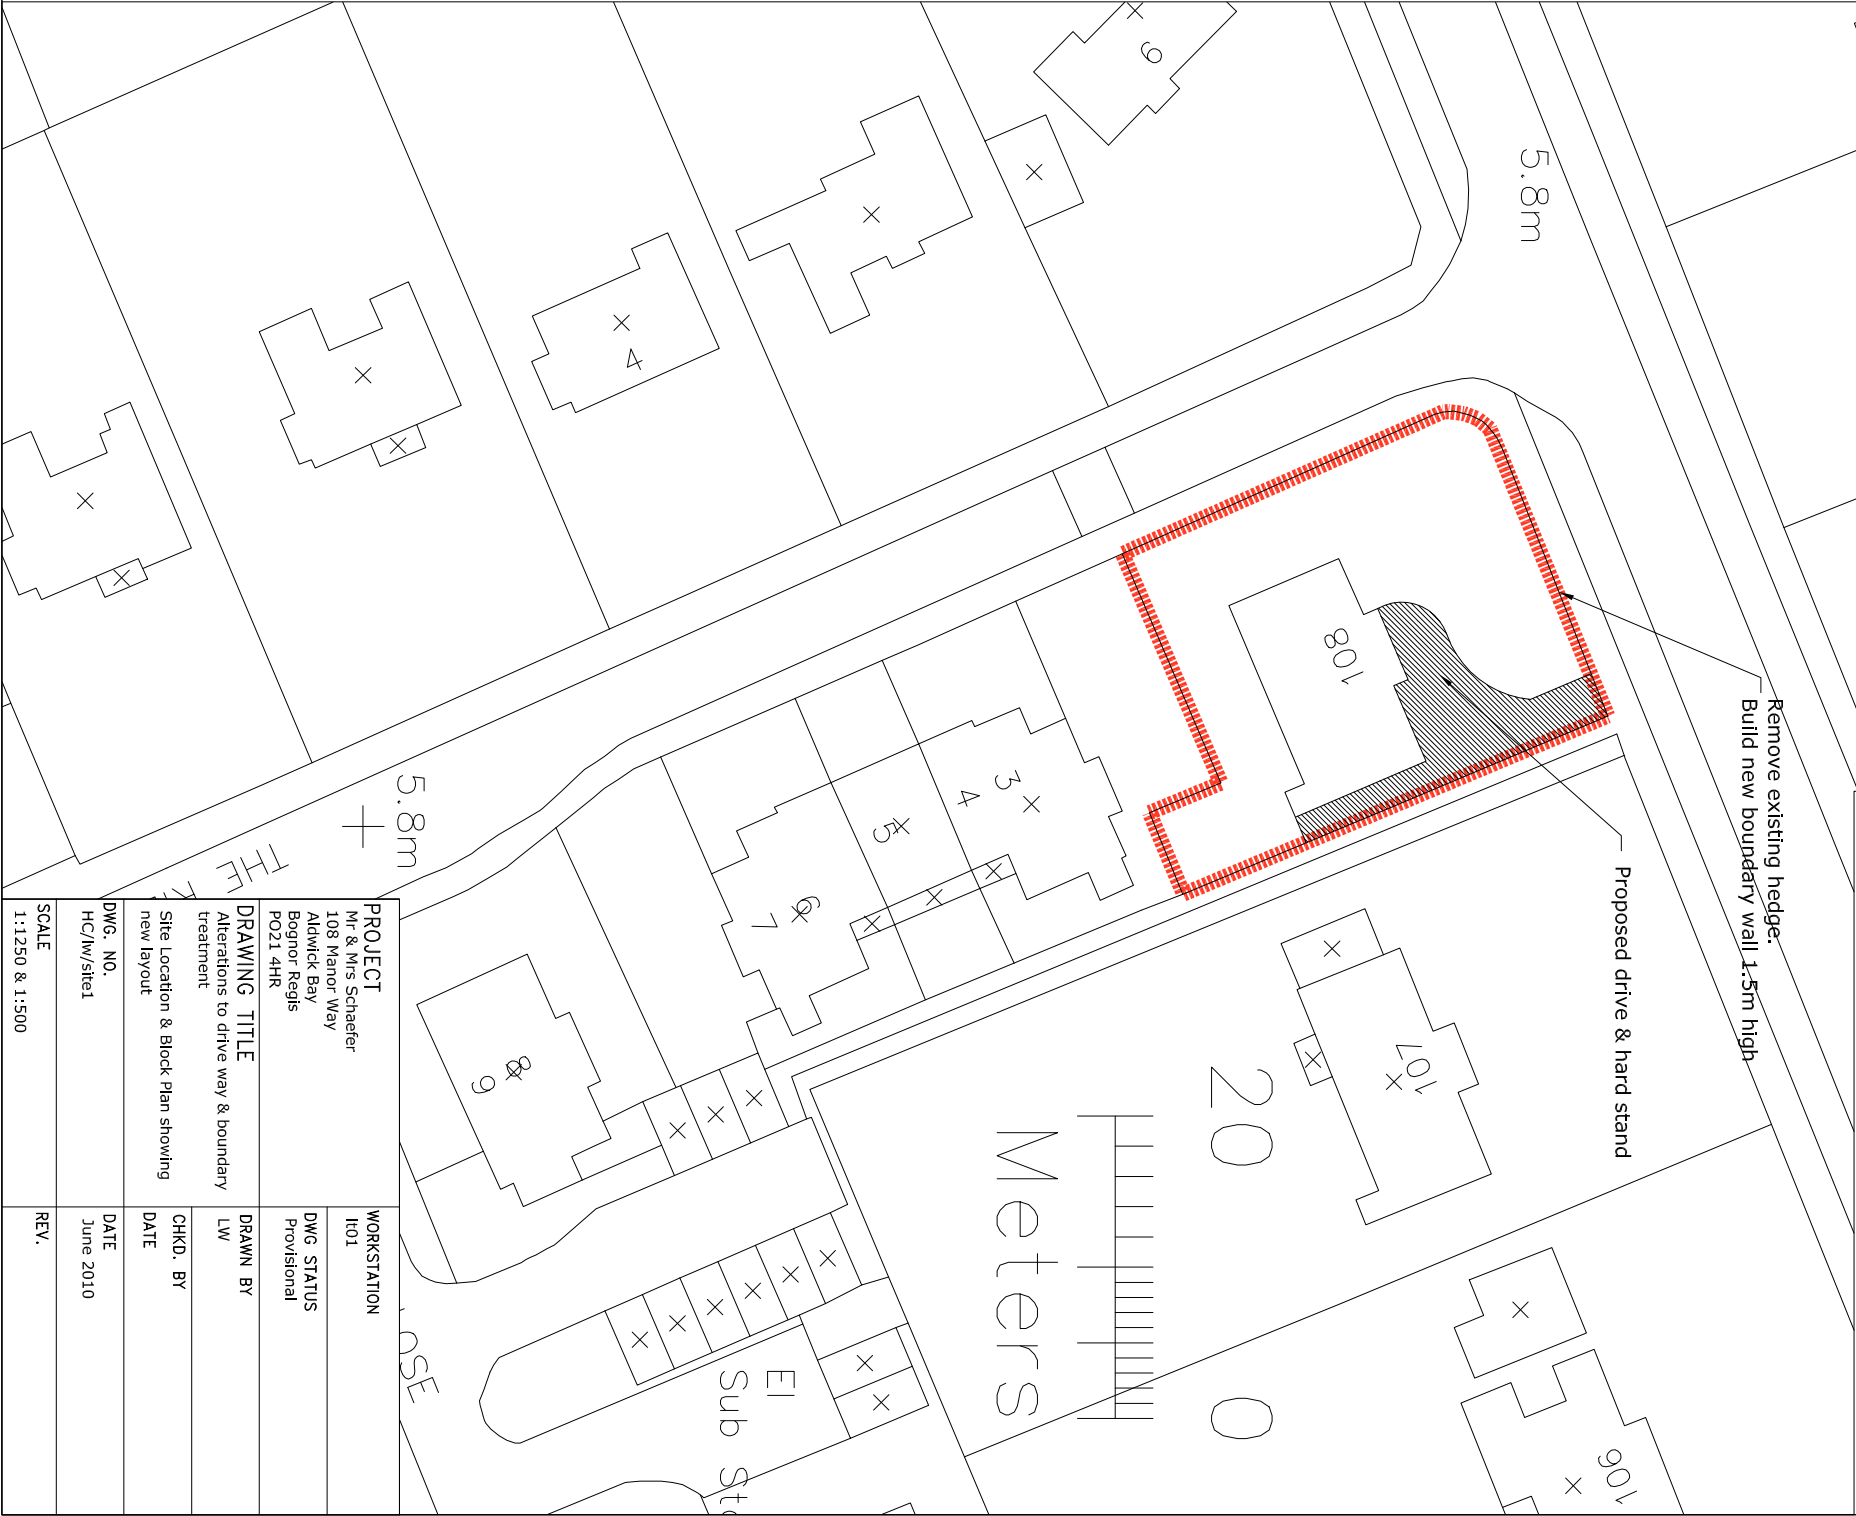

PROJECT Mr & Mrs Schaefer 108 Manor Way Aldwick Bay Bognor Regis PO21 4HR	WORKSTATION H01
	DWG STATUS Provisional
	DRAWN BY LW
	CHKD. BY DATE
DRAWING TITLE Alterations to drive way & boundary treatment	DATE
	DATE
Site Location & Block Plan showing new layout	DATE
	DATE
DWG. NO. HC/lw/site1	DATE June 2010
SCALE 1:1250 & 1:500	REV.