
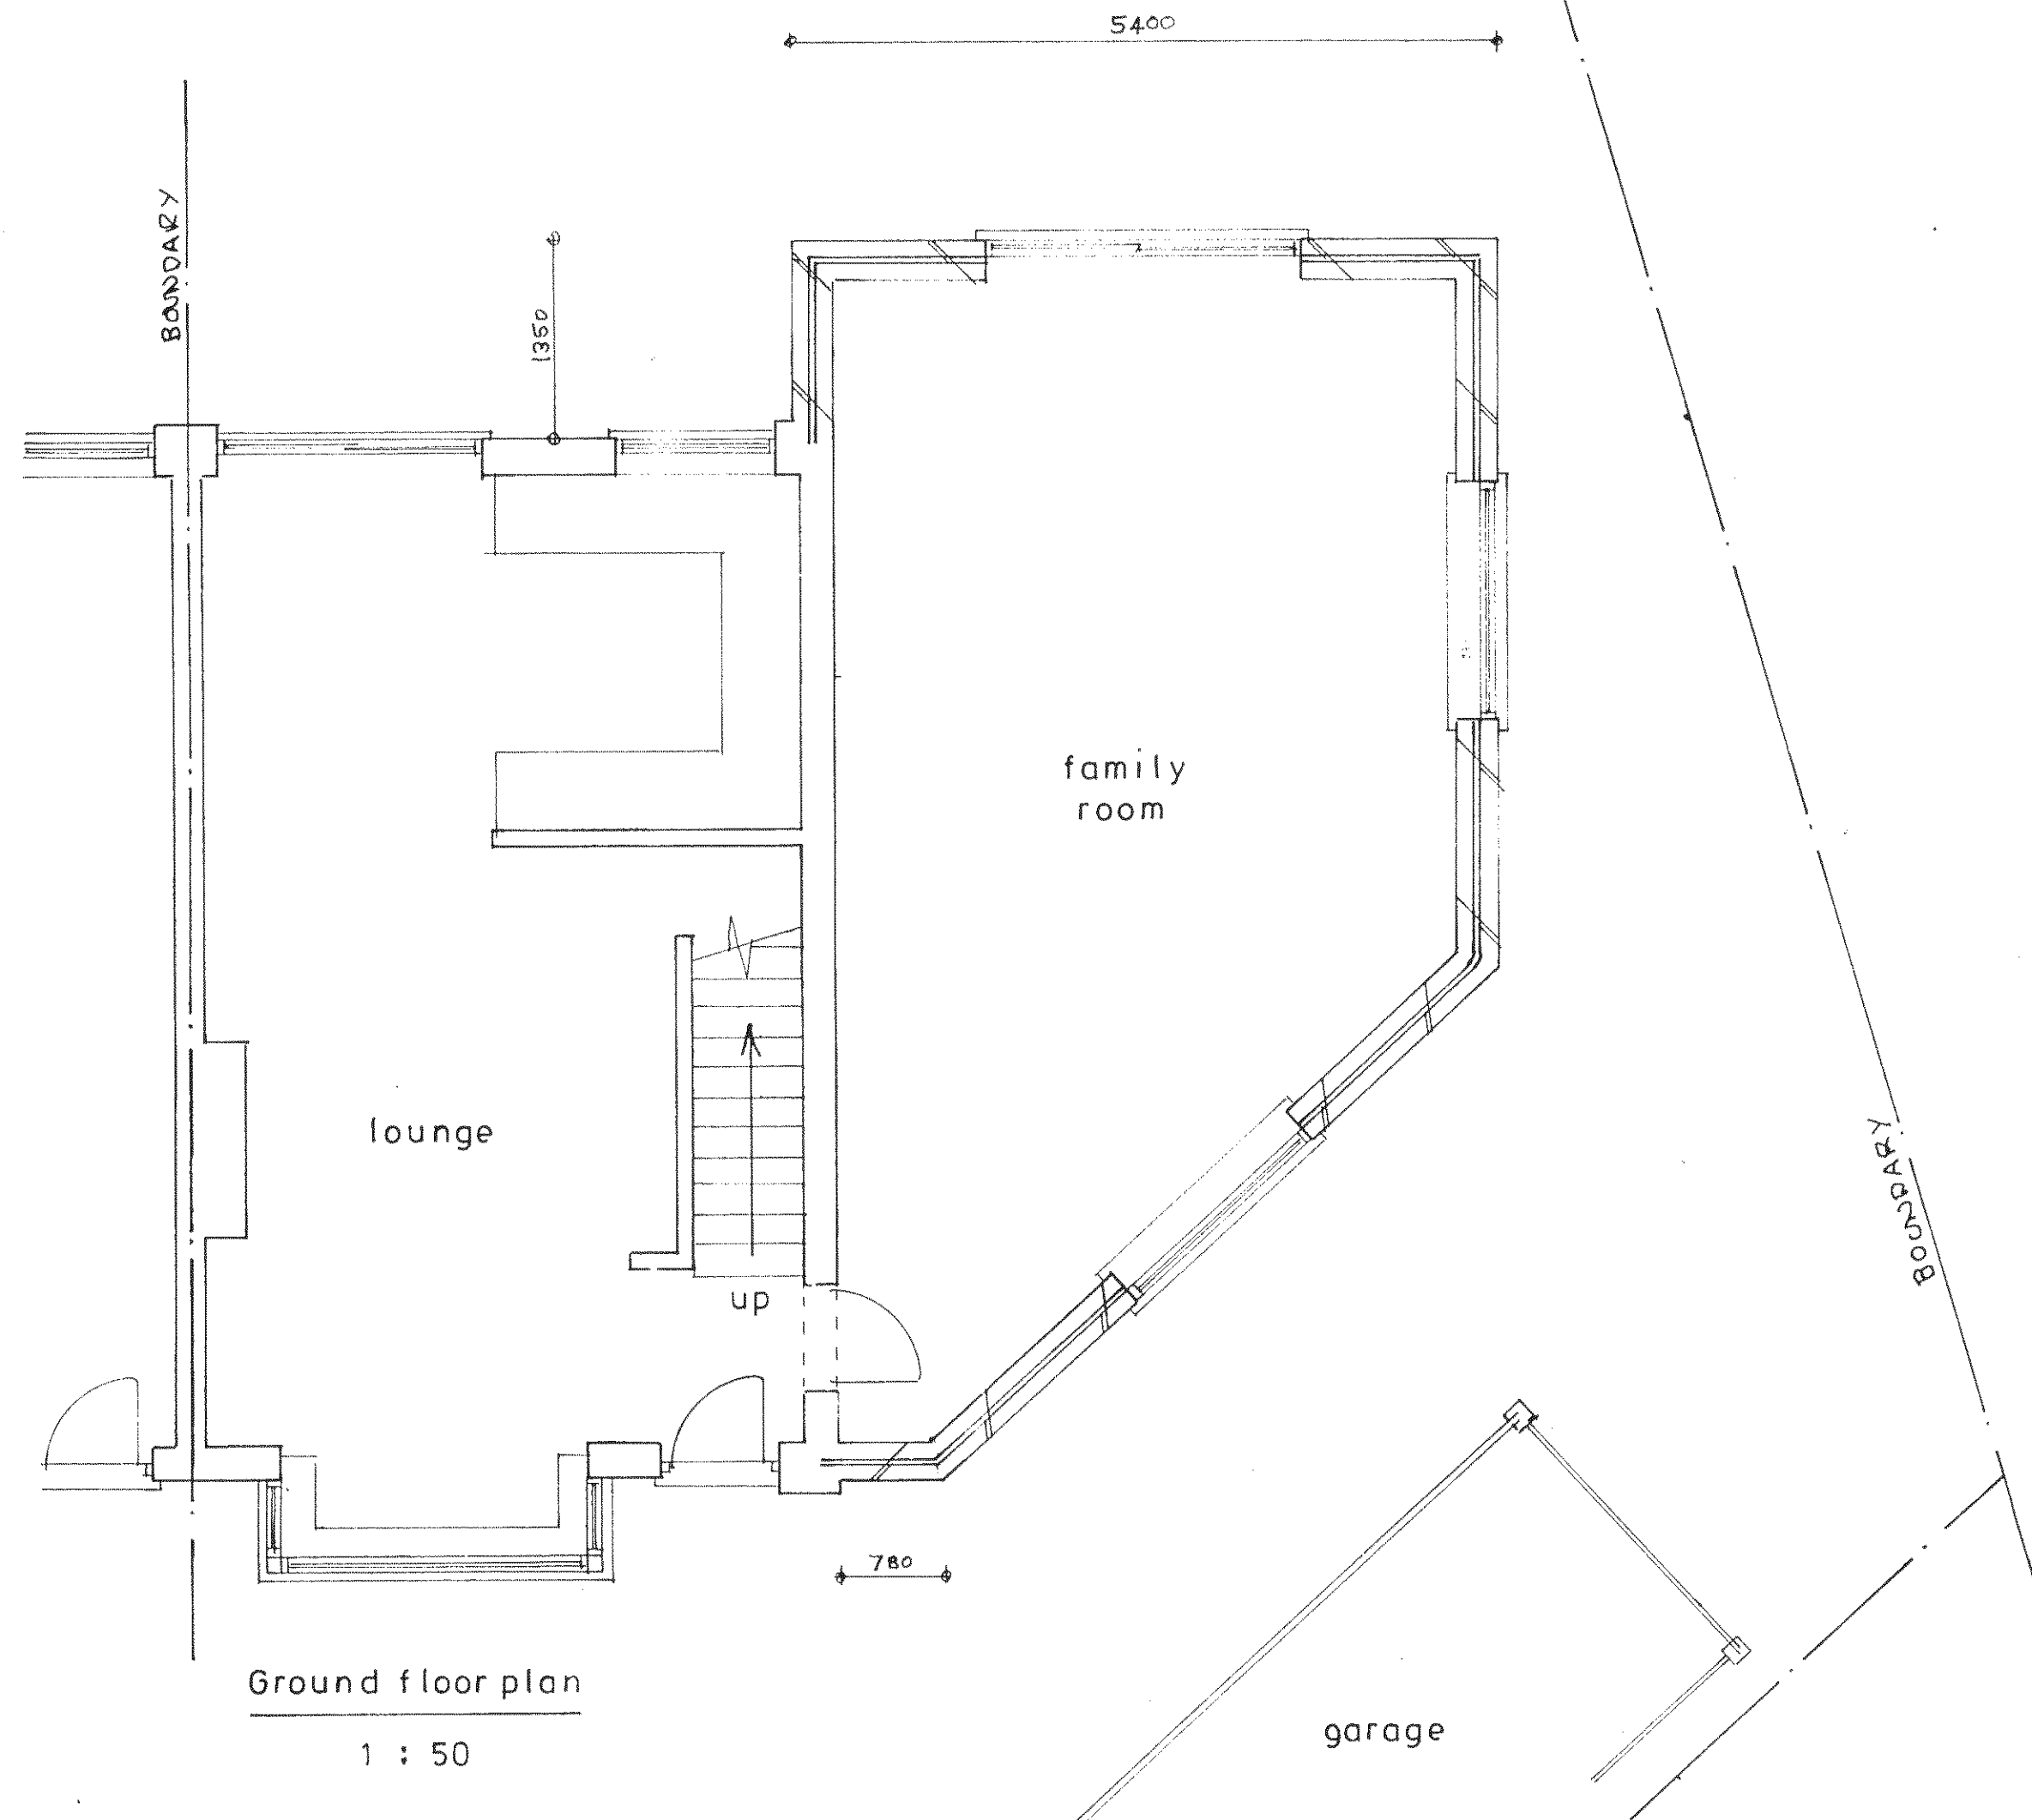


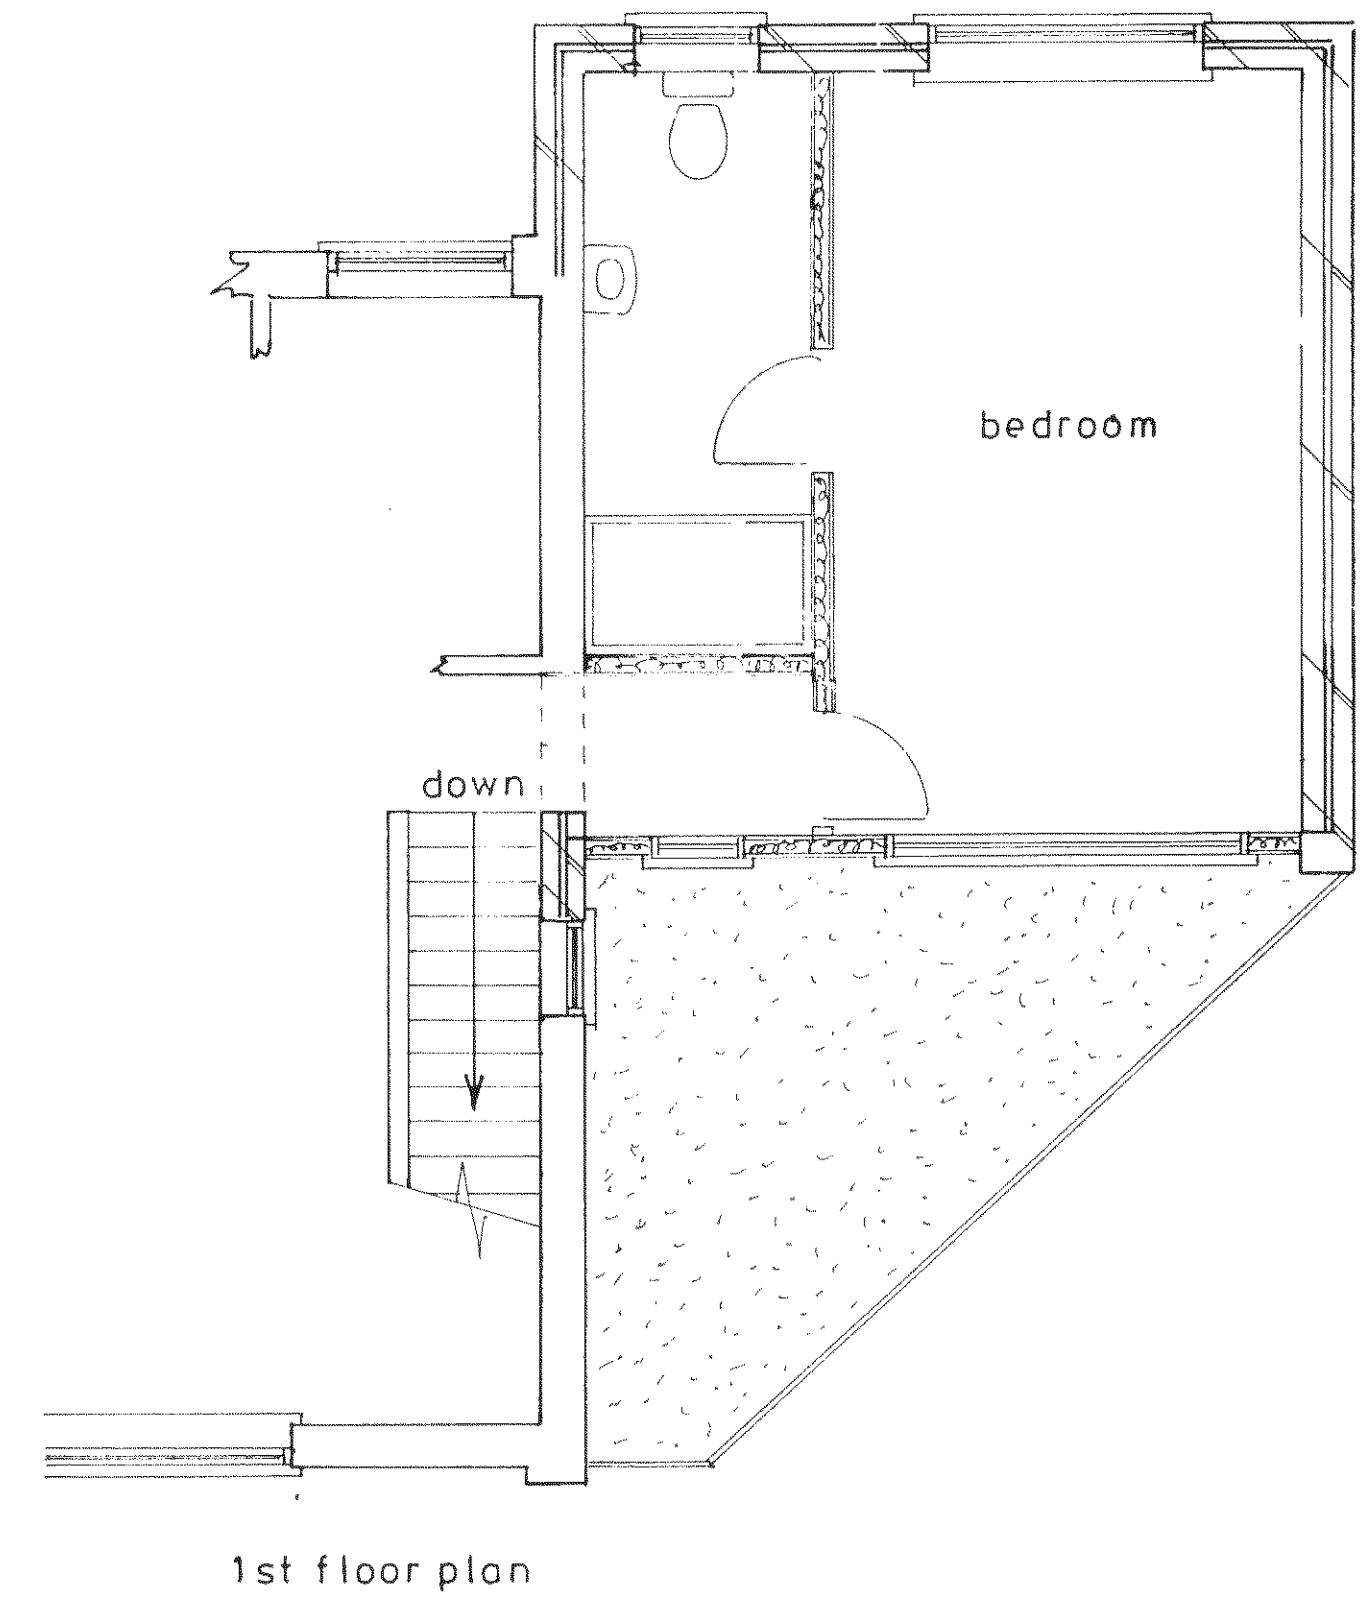

Proposed

PROPOSED TWO STOREY EXTENSION AT 16, ROSSLYN CLOSE, ROSE GREEN FOR MR. G. BRYAN.

sheet 1 a of 3

Bryan Butcher
Rainbow Cottage
Nyetimber Lane
Bognor Regis PO21 3JX
01243 266871
07973 233442
bryan.butcher@btinternet.com
www.bryanbutcher.com