




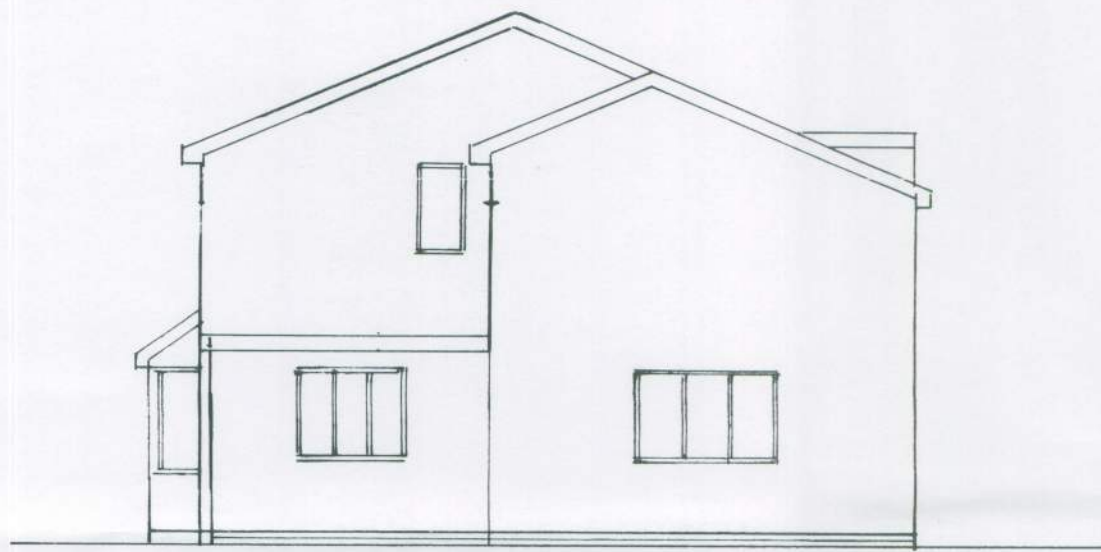


south

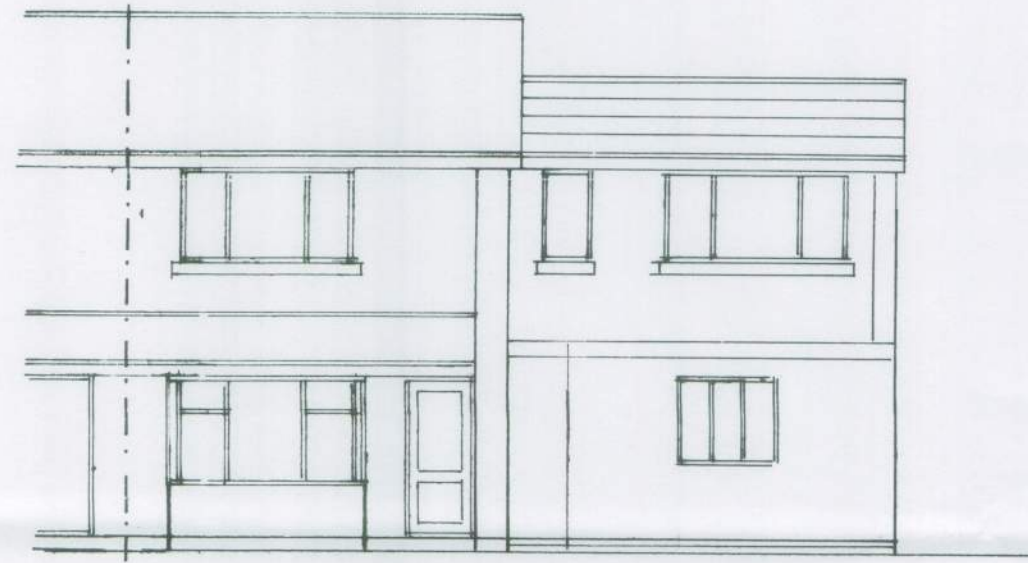

west
1 : 100

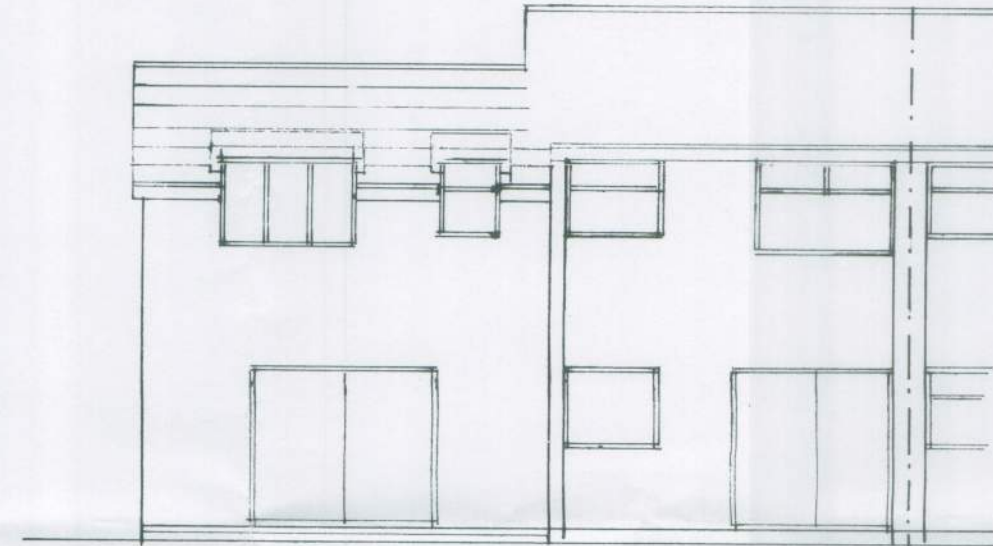

east

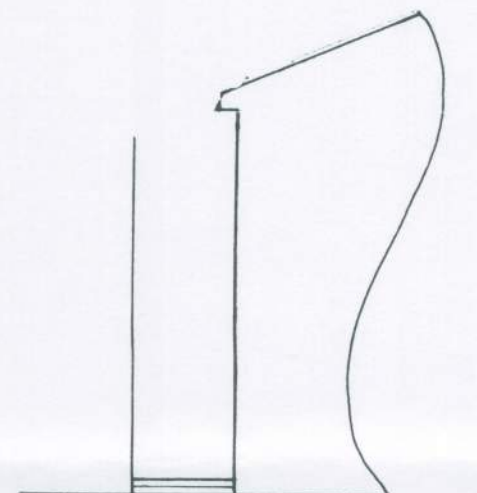


north



location plan
1 : 1250

Ordnance Survey
Paper Map Copying
Licence No.
100056538

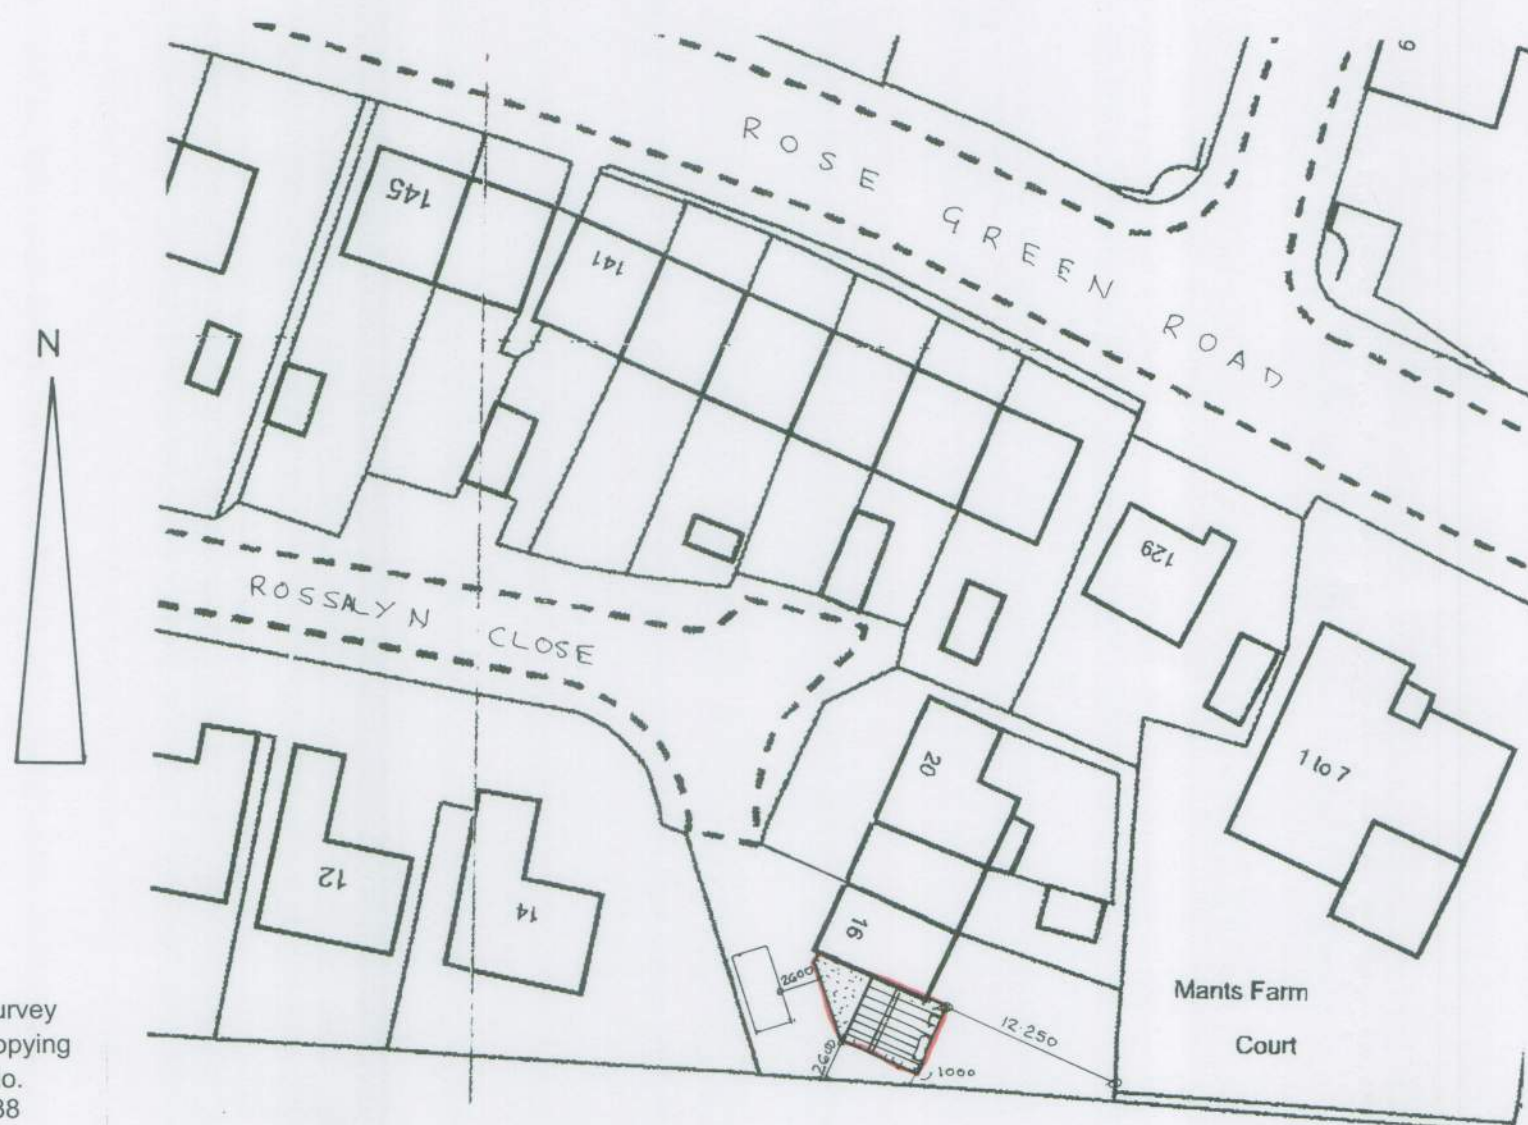

block plan
1 : 500

Proposed

PROPOSED TWO STOREY EXTENSION AT 16, ROSSLYN CLOSE, ROSE GREEN FOR MR. G. BRYAN

sheet 2 a of 3

Bryan Butcher
Rainbow Cottage
Nyetimber Lane
Bognor Regis PO21 3JX
01243 266871
07973 233442
bryan.butcher@btinternet.com
www.bryanbutcher.com