



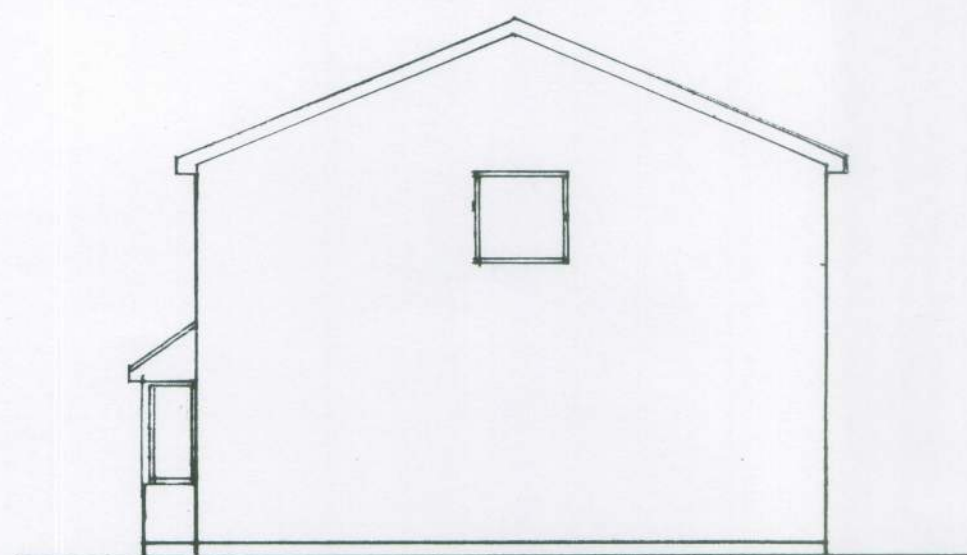


south

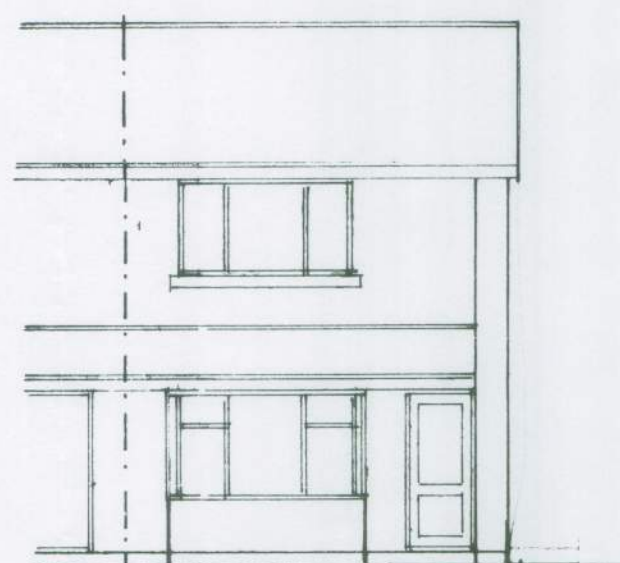


west


1 : 100

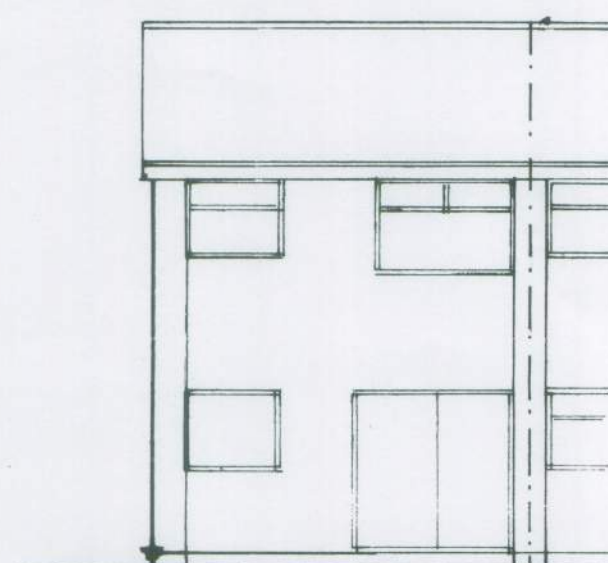

east

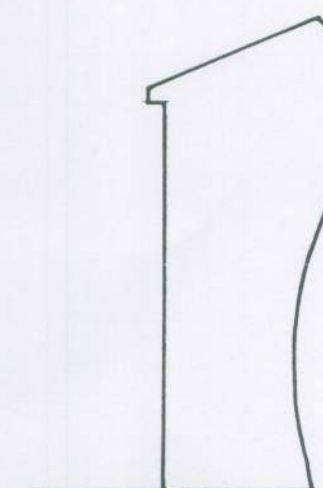

north

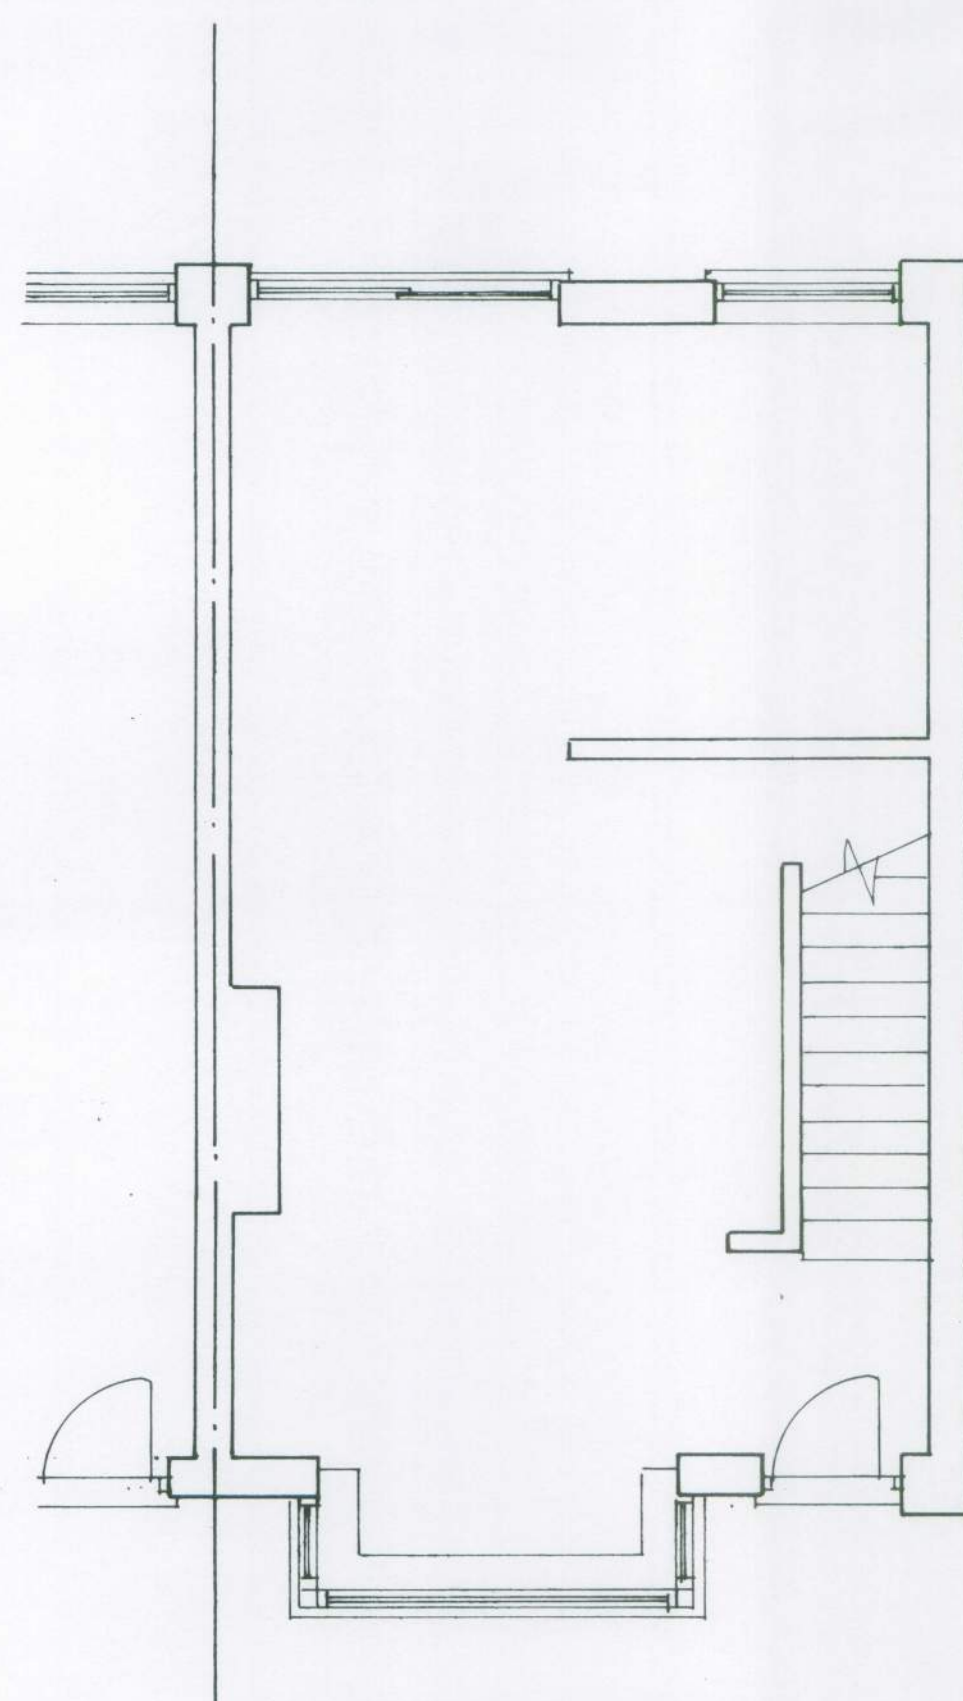


Ground floor plan

1 : 50




roof plan

1 : 200

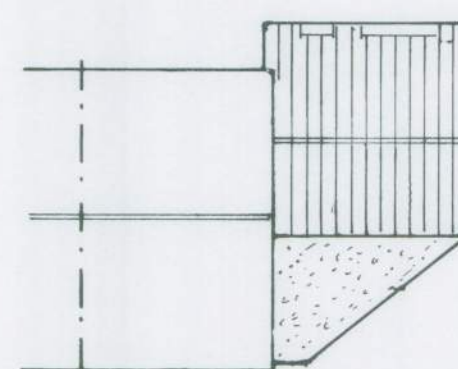

proposed roof plan

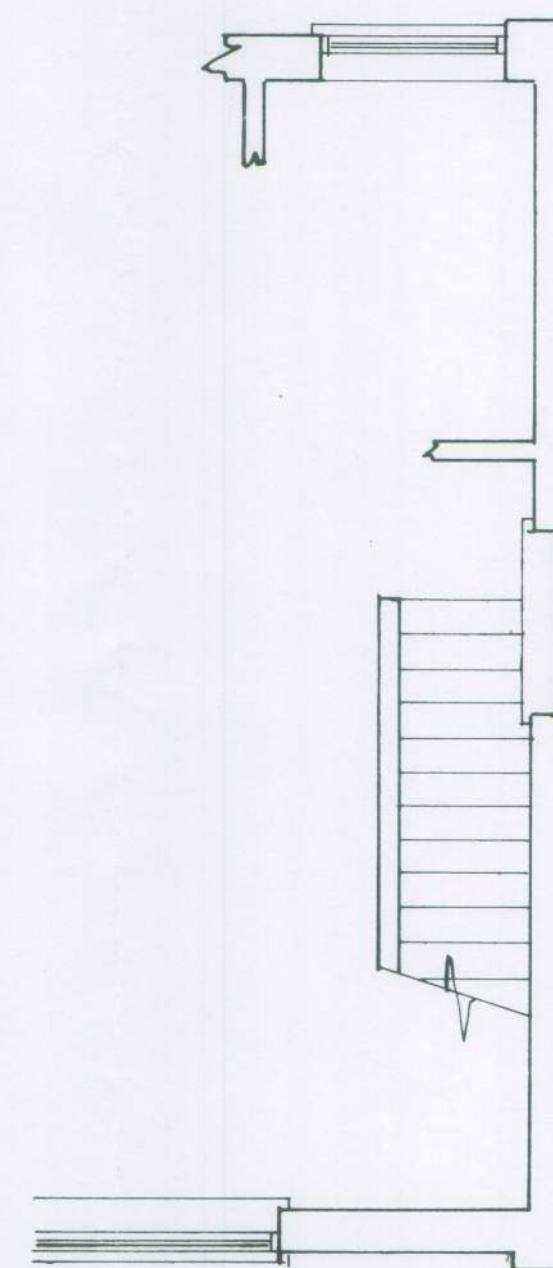

1st floor plan

Existing

PROPOSED TWO STOREY EXTENSION AT 16, ROSSLYN CLOSE, ROSE GREEN FOR MR. G. BRYAN.

sheet 3a of 3

Bryan Butcher
Rainbow Cottage
Nyetimber Lane
Bognor Regis PO21 3JX
01243 266871
07973 233442
bryan.butcher@btinternet.com
www.bryanbutcher.com