
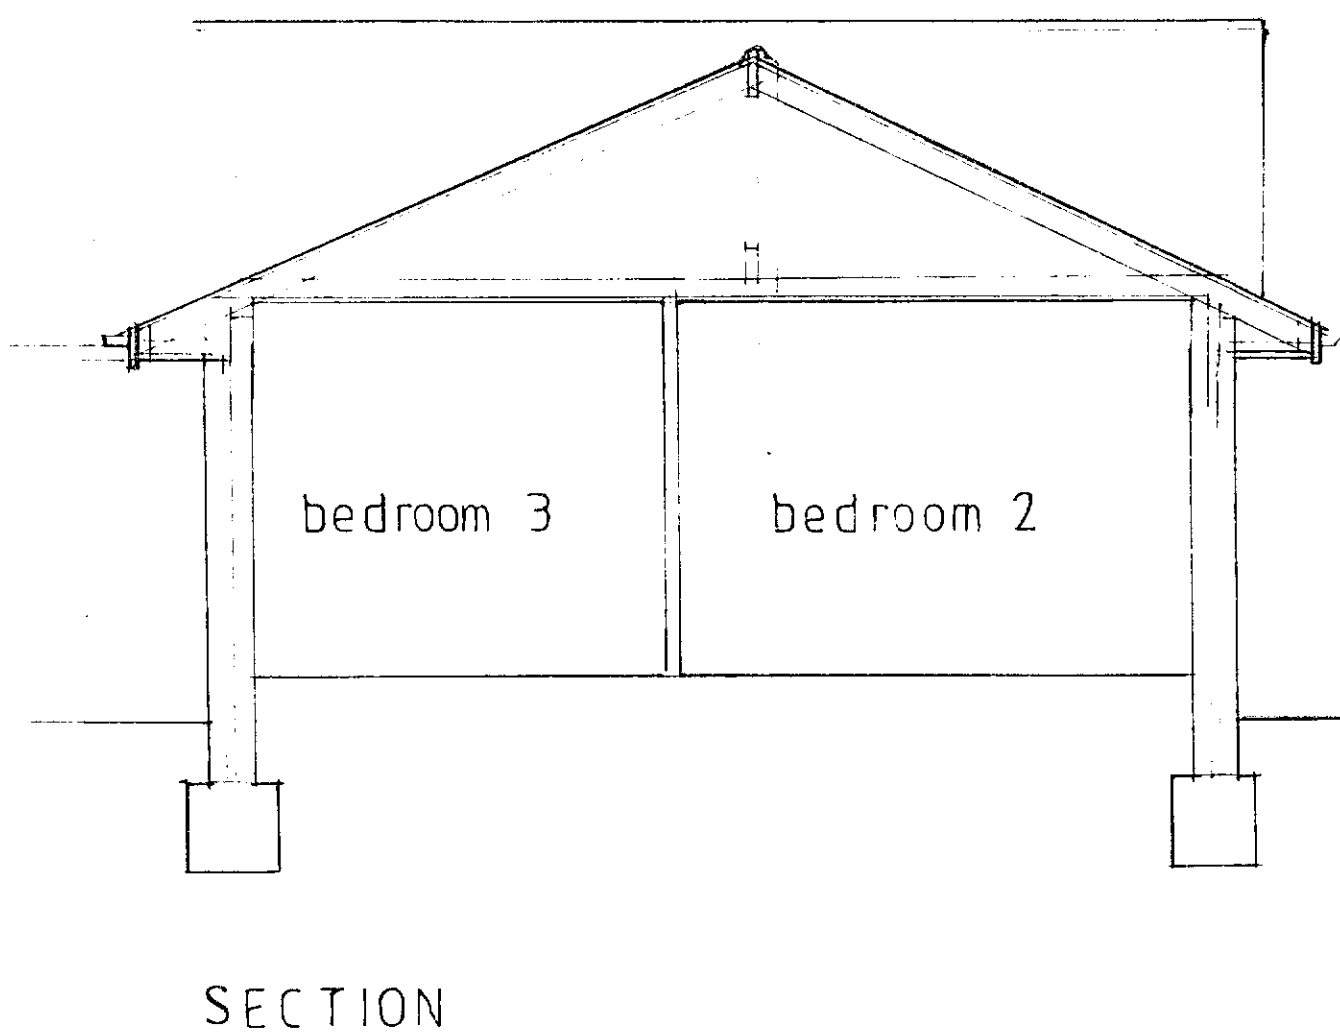
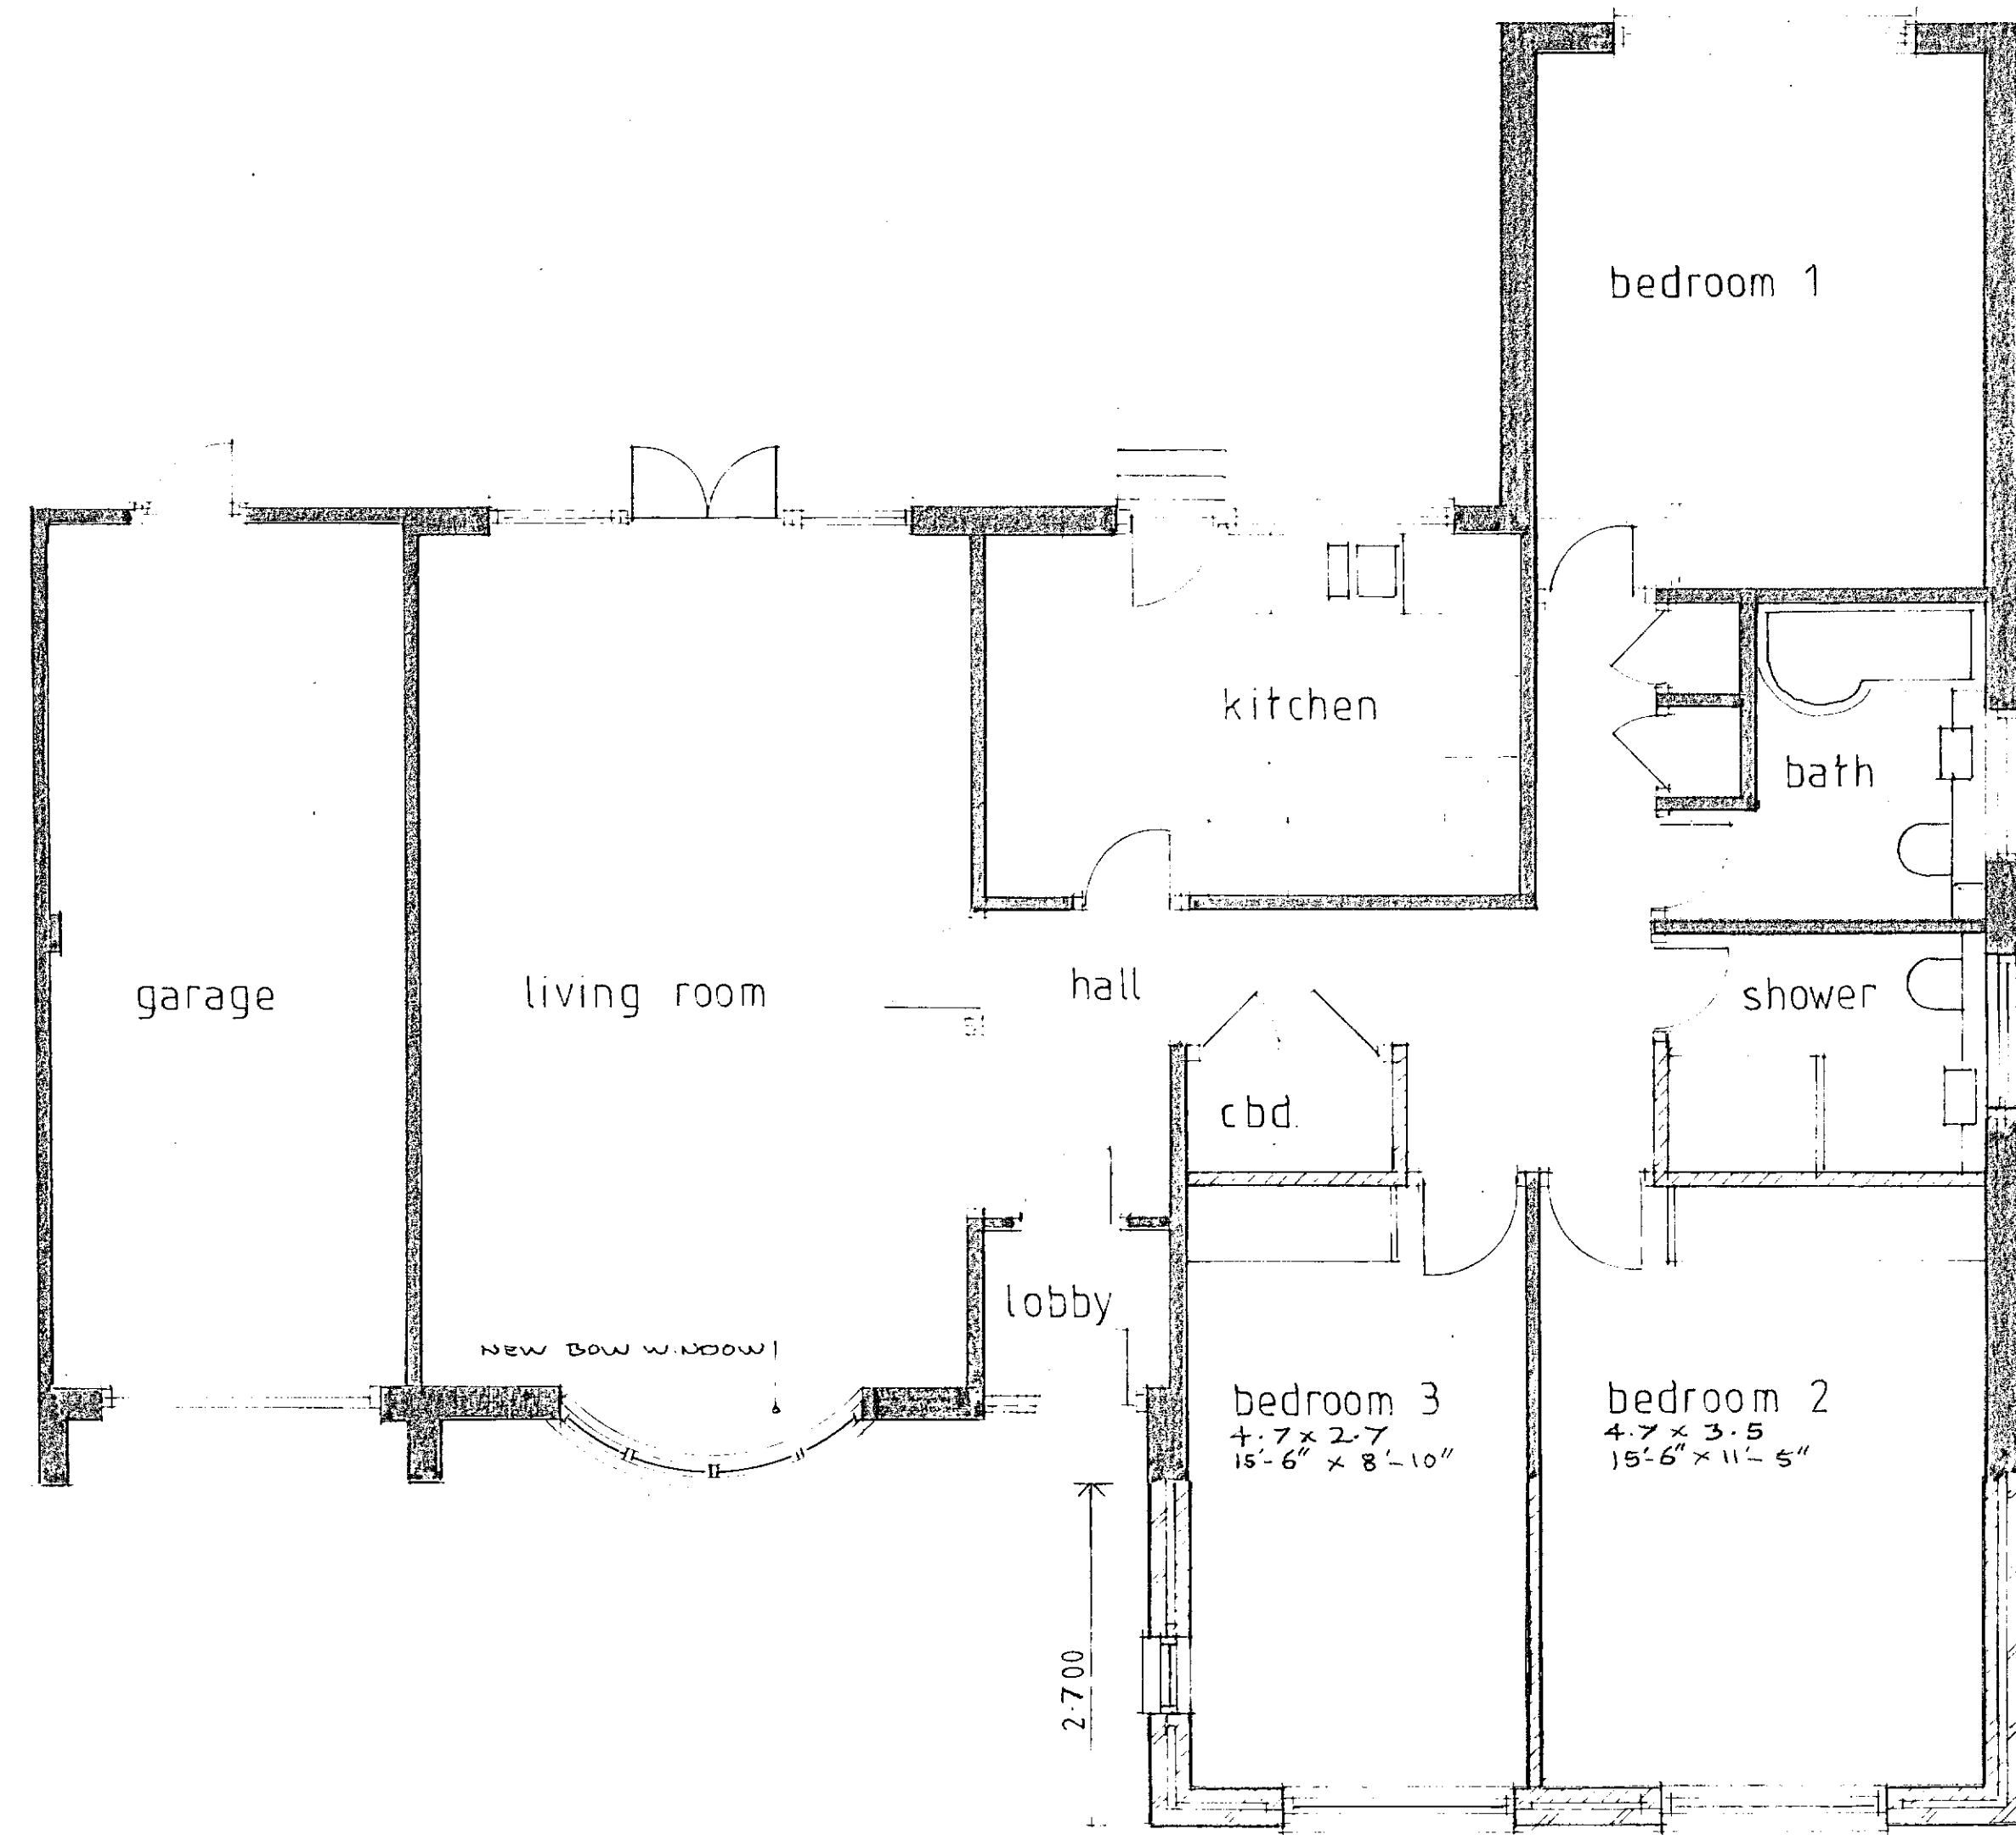
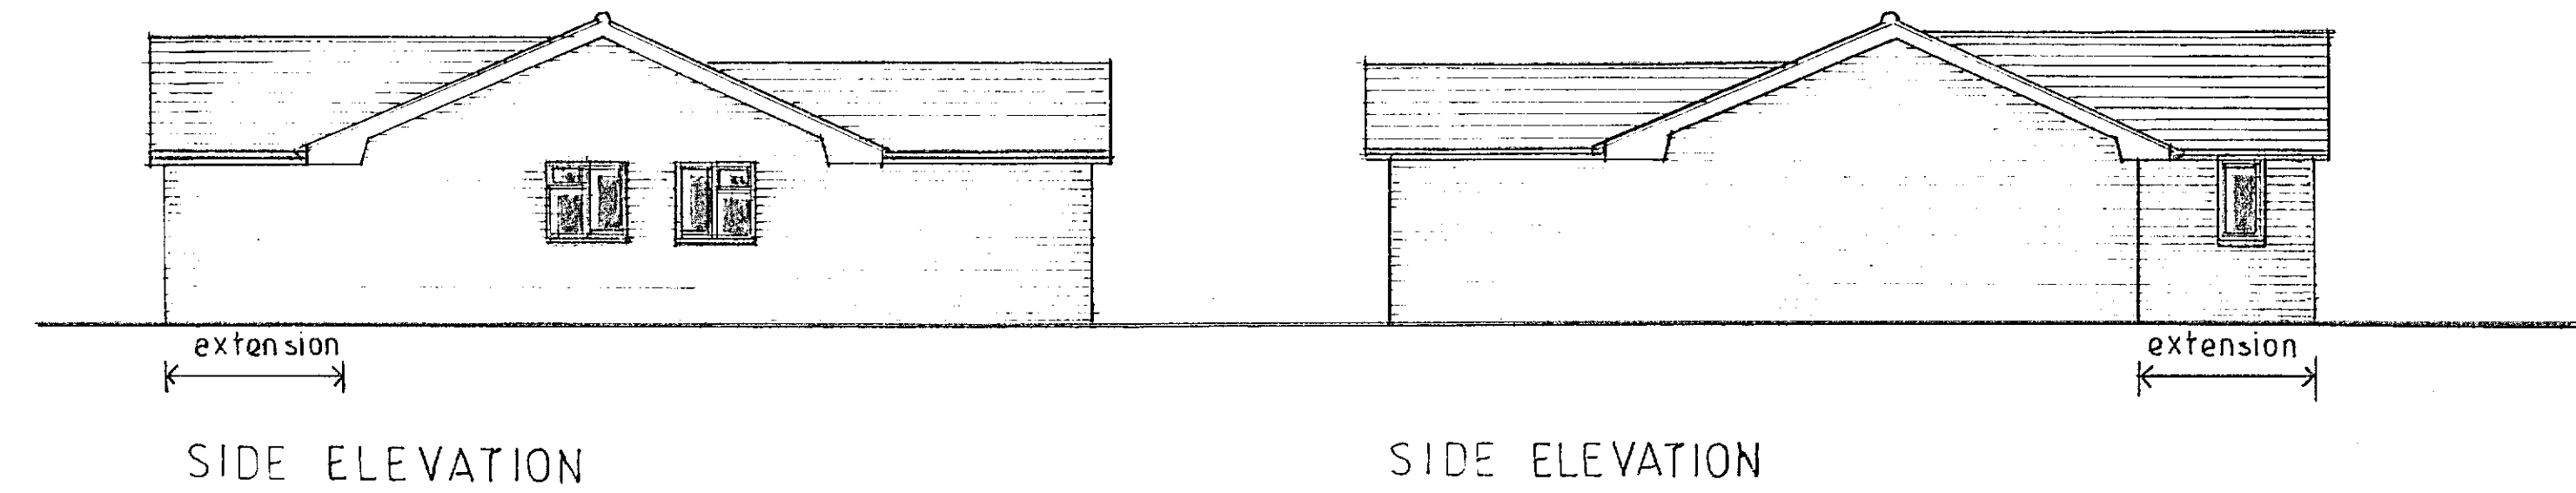
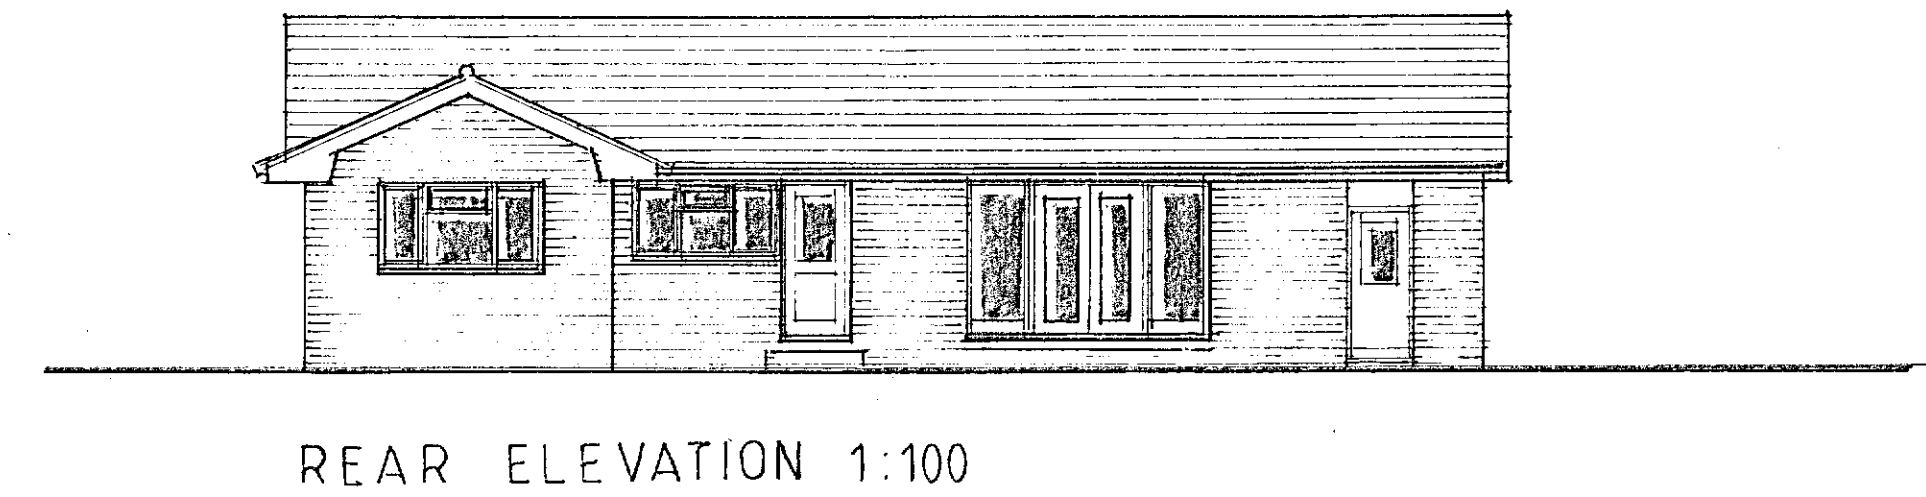


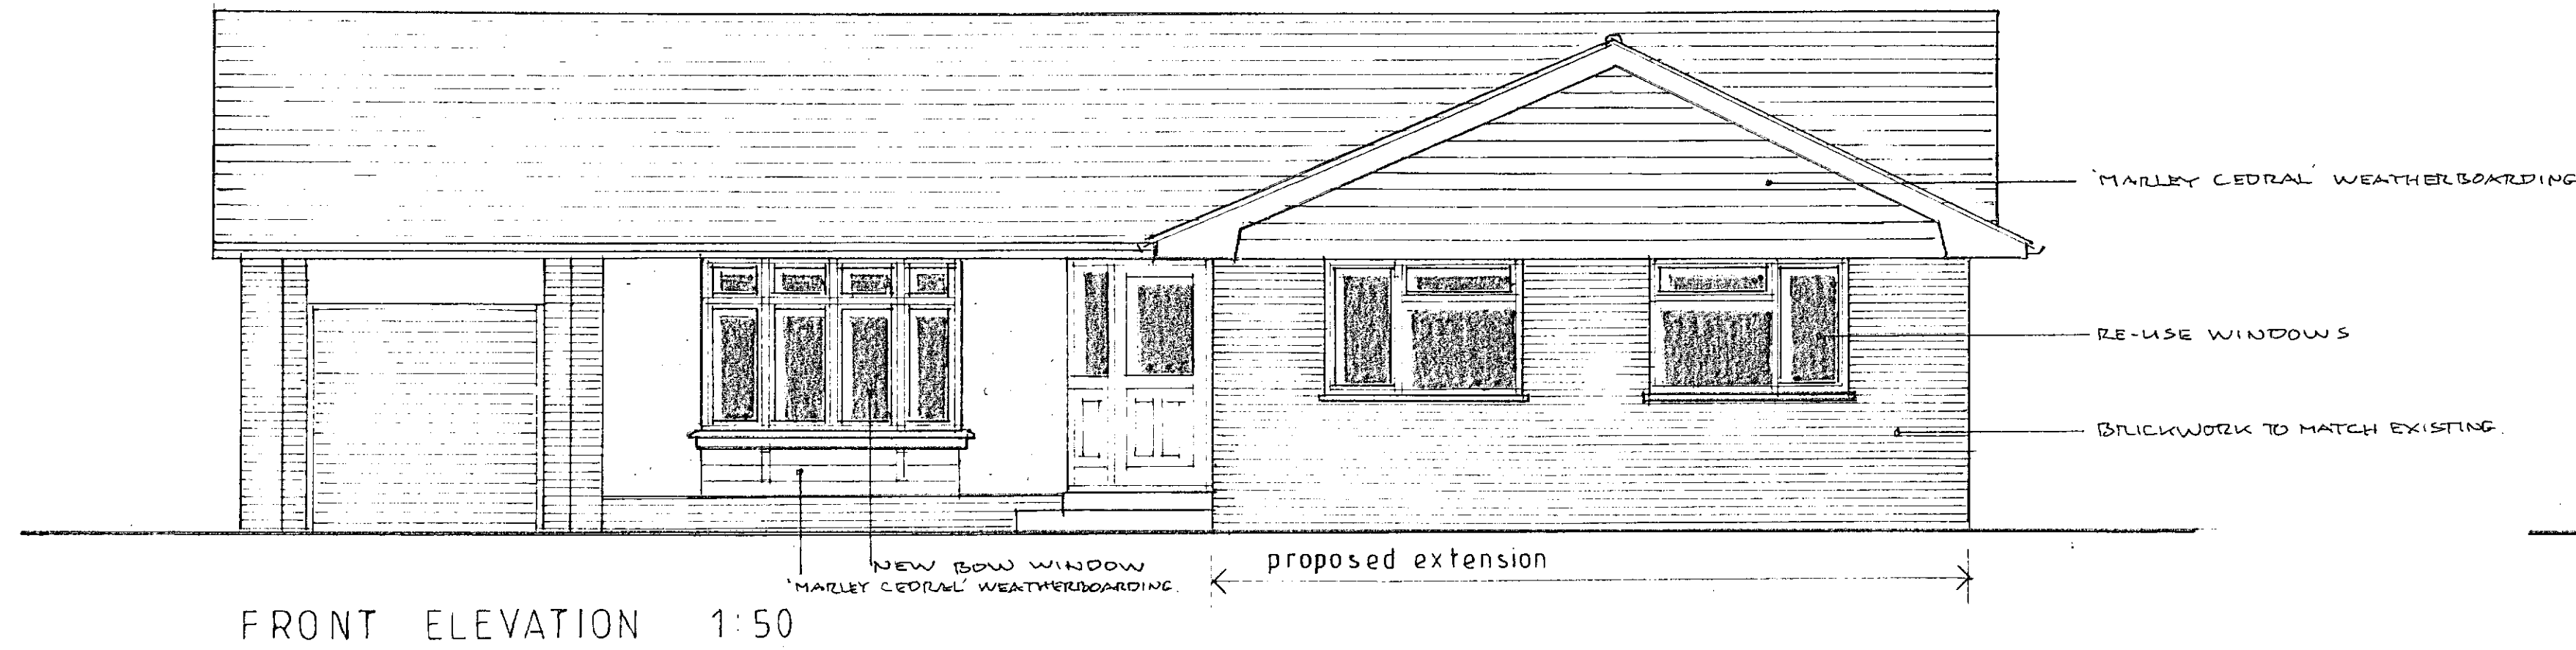

No.	Revisions.	Date:
-----	------------	-------

**O' NEILL
ARCHITECTURAL SERVICES**
16 Grosvenor Road, Donnington,
Chichester, West Sussex. PO198RX.
Telephone: [01243] 531333

Client:
Mr. & Mrs. A. MARTIN

Project:
PROPOSED EXTENSION,
4 THE LAWN,
ALDWICK,
WEST SUSSEX

Drawing:
DESIGN PROPOSALS

Drawn by:
P. O' NEILL

Date:
FEBRUARY, 2018

Scale/s:
1:50, 1:100

Dwg.no.
1806/02

Rev.