


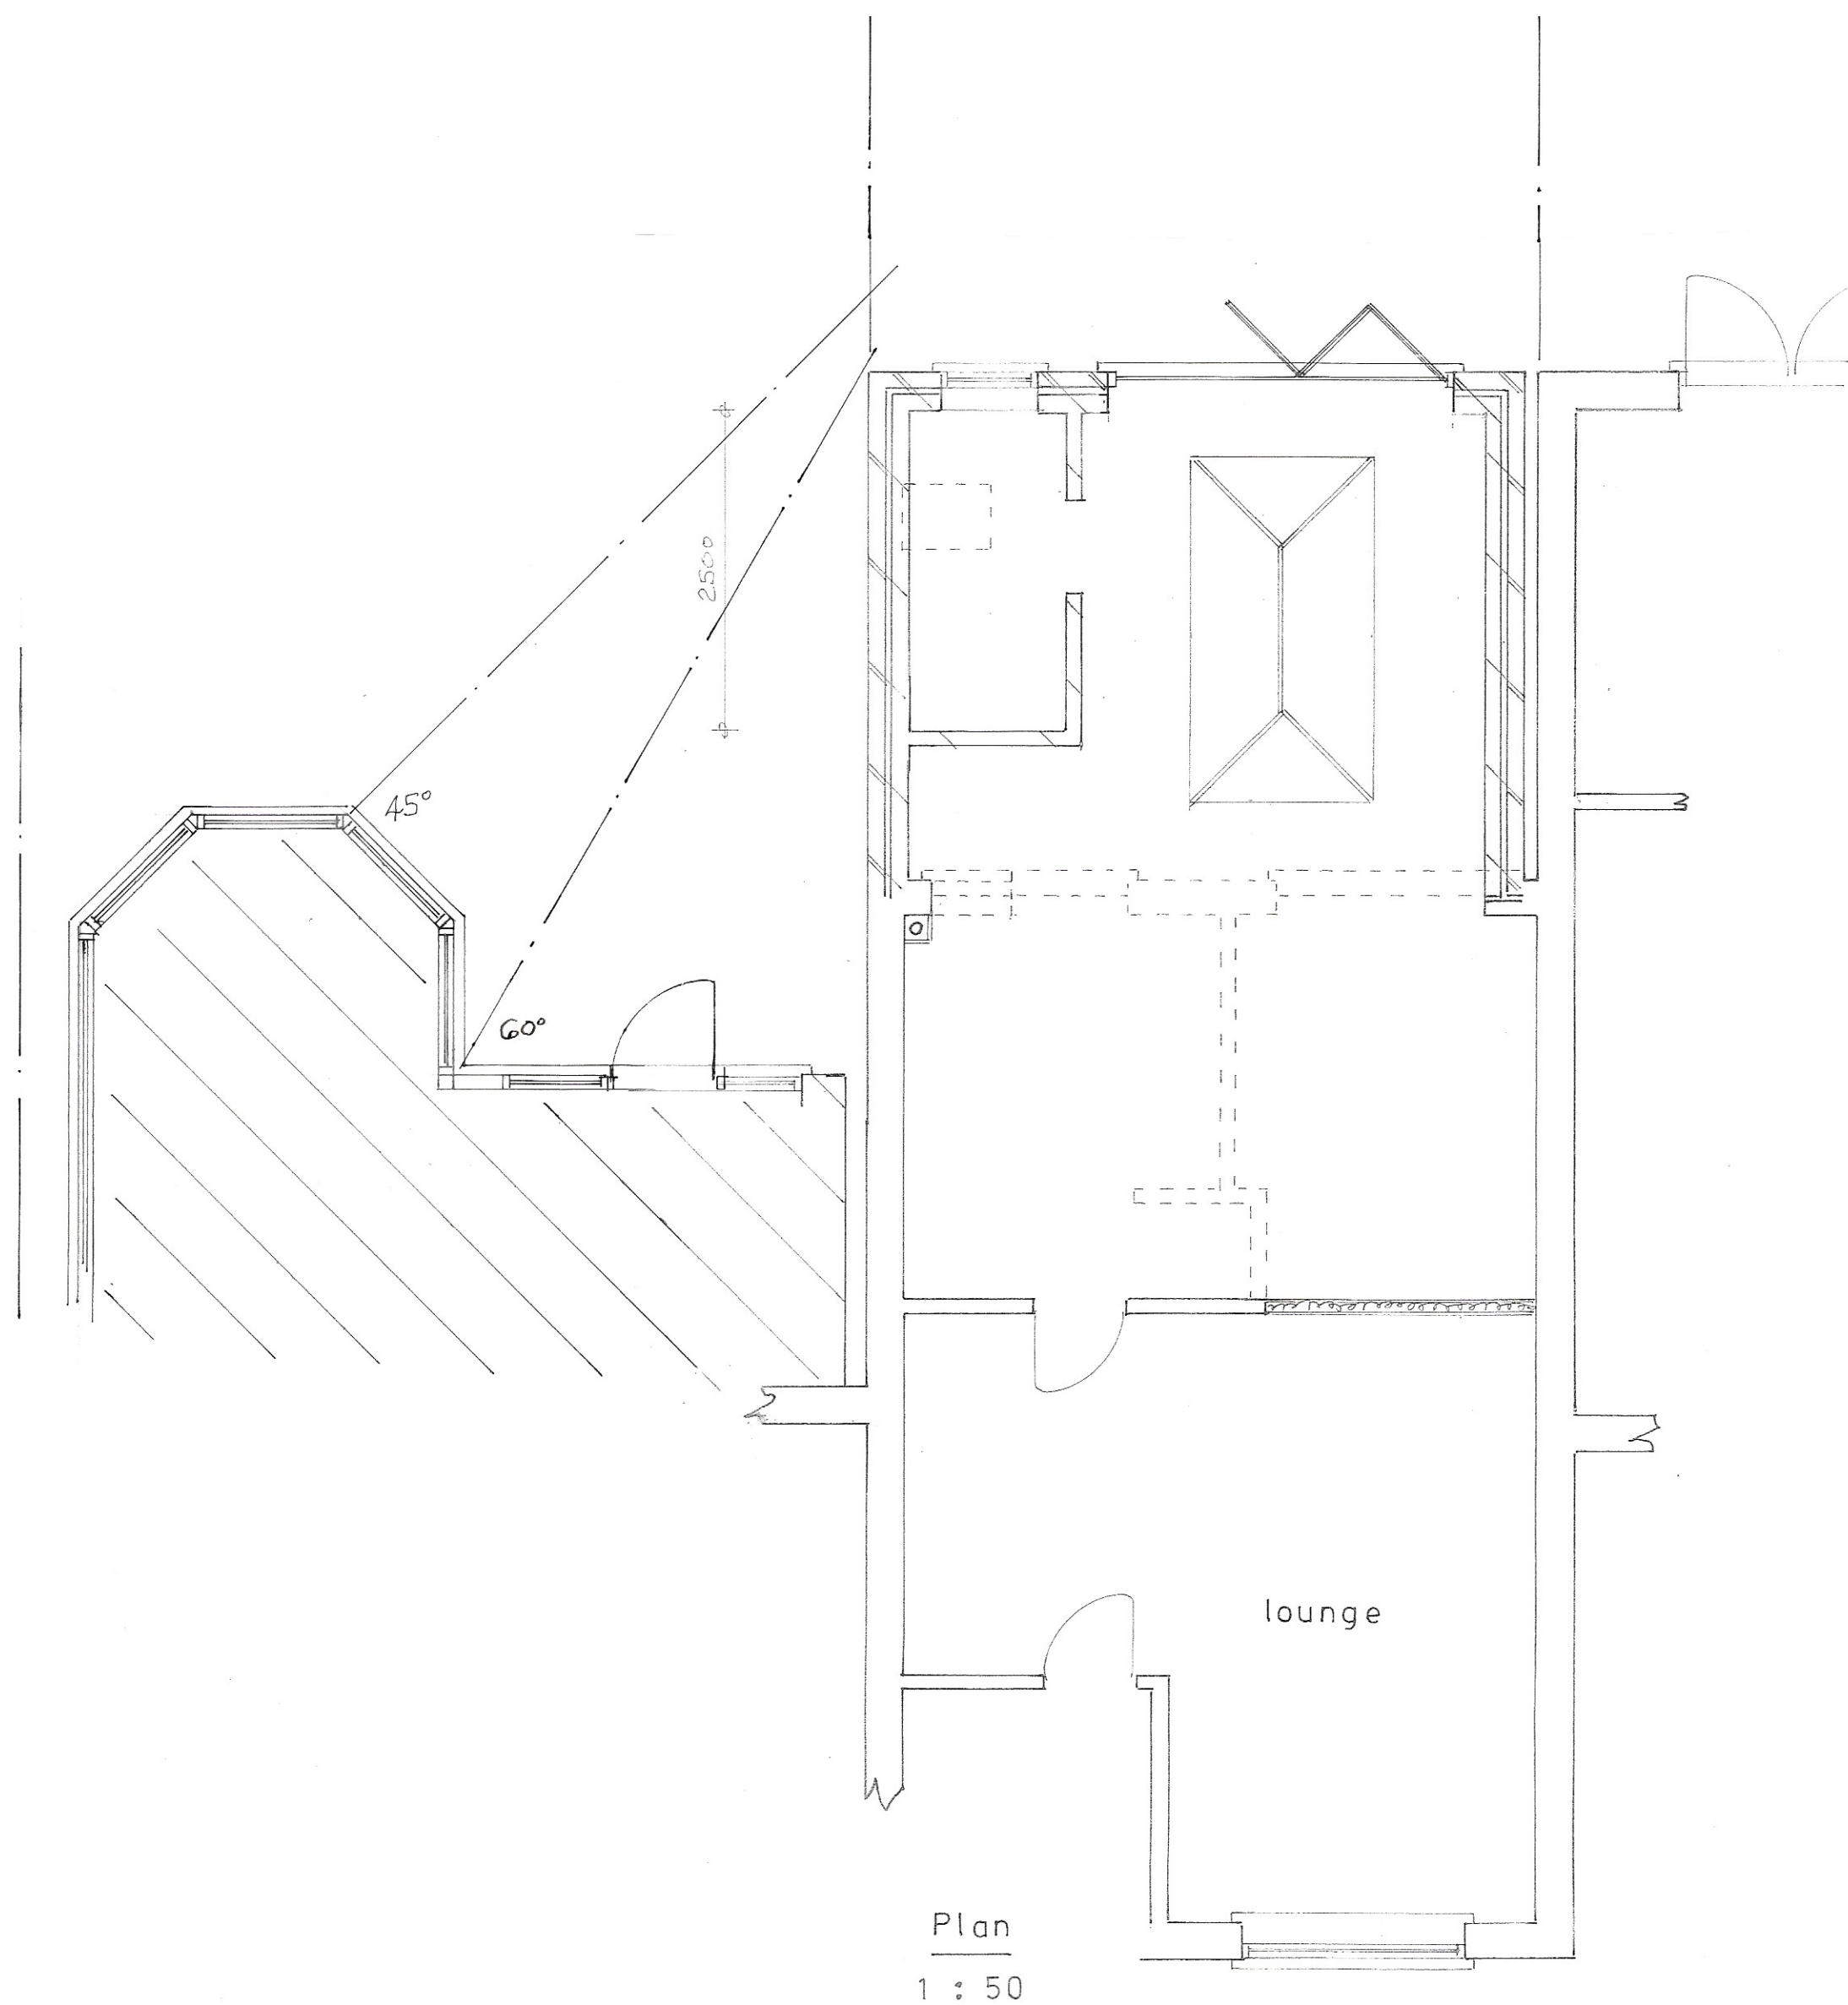

PROPOSED SINGLE STOREY EXTENSION AT 6, THE POUND, ALDWICK
FOR MISS. E. SHADBOLT.

Supp.

Bryan Butcher
 Rainbow Cottage
 Nyetimber Lane
 Bognor Regis PO21 3JX
 01243 266871
 07973 233442
 bryan.butcher@btinternet.com
 www.bryanbutcher.com