



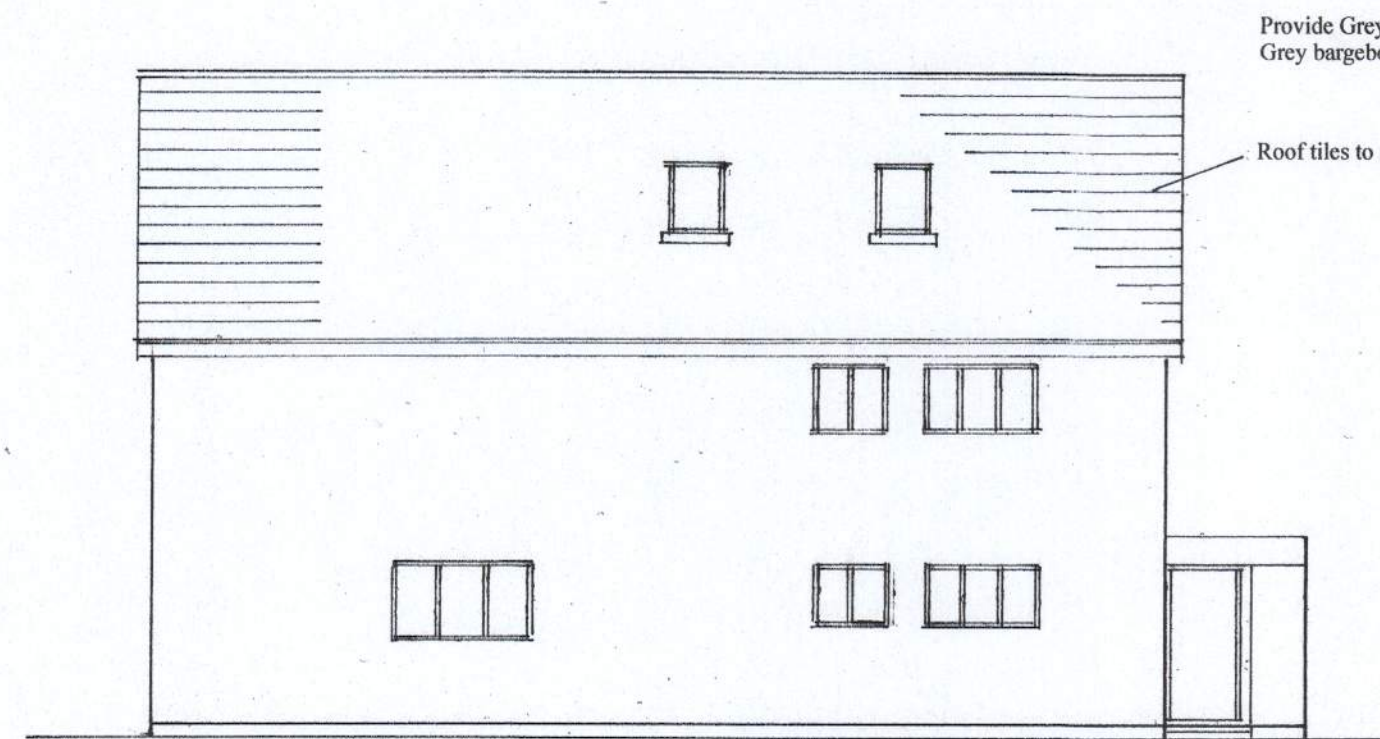

east

Provide Grey window and door frames, Oak Front door, Grey bargeboards and fascia to new Flat Roof.


Roof tiles to match existing.

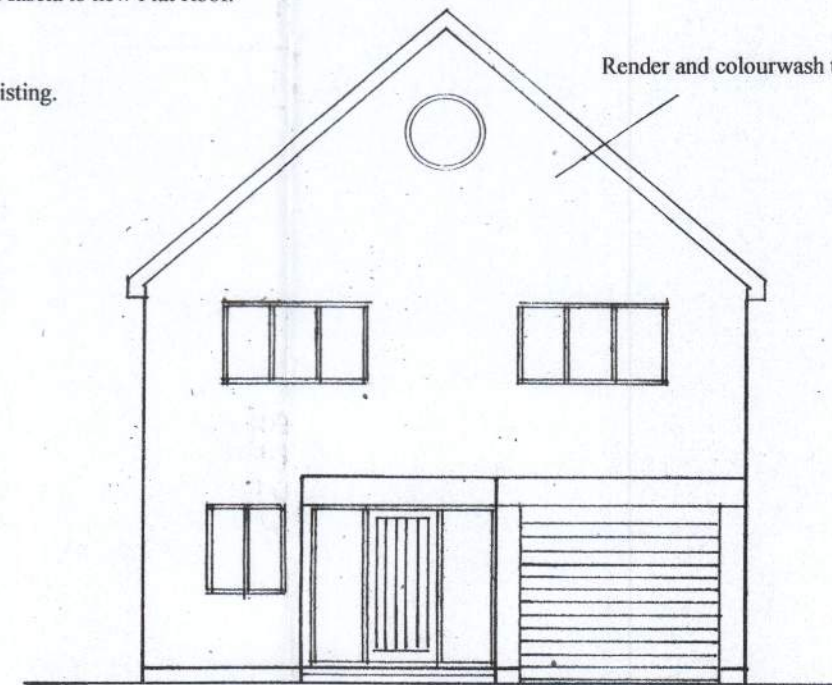


north

1 : 100

Render and colourwash to match existing [grey]

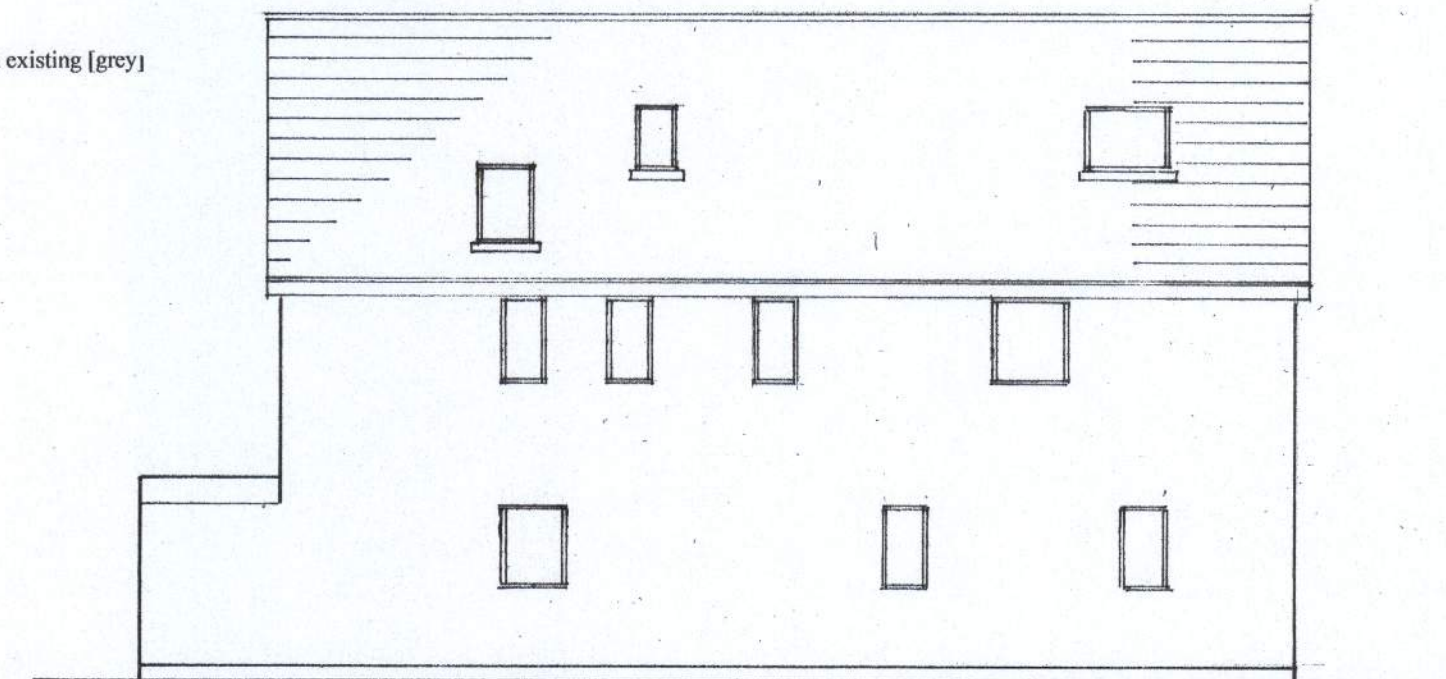


west

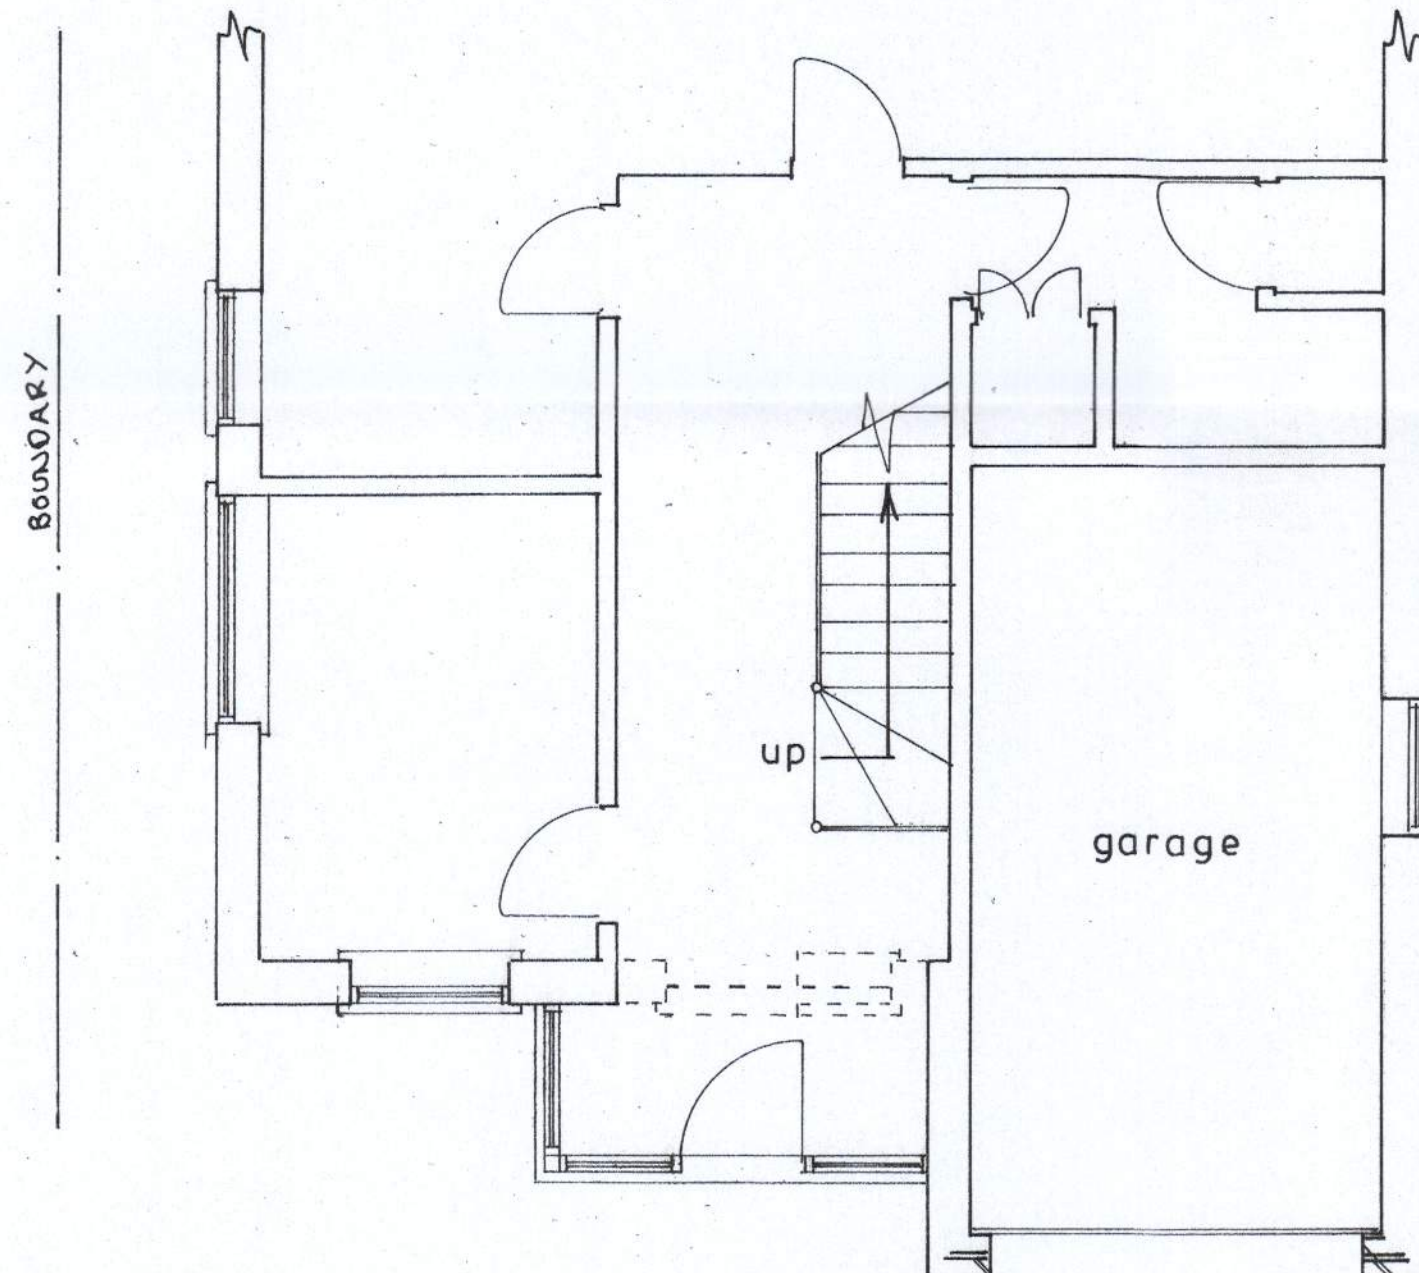

Ground floor plan

1 : 50

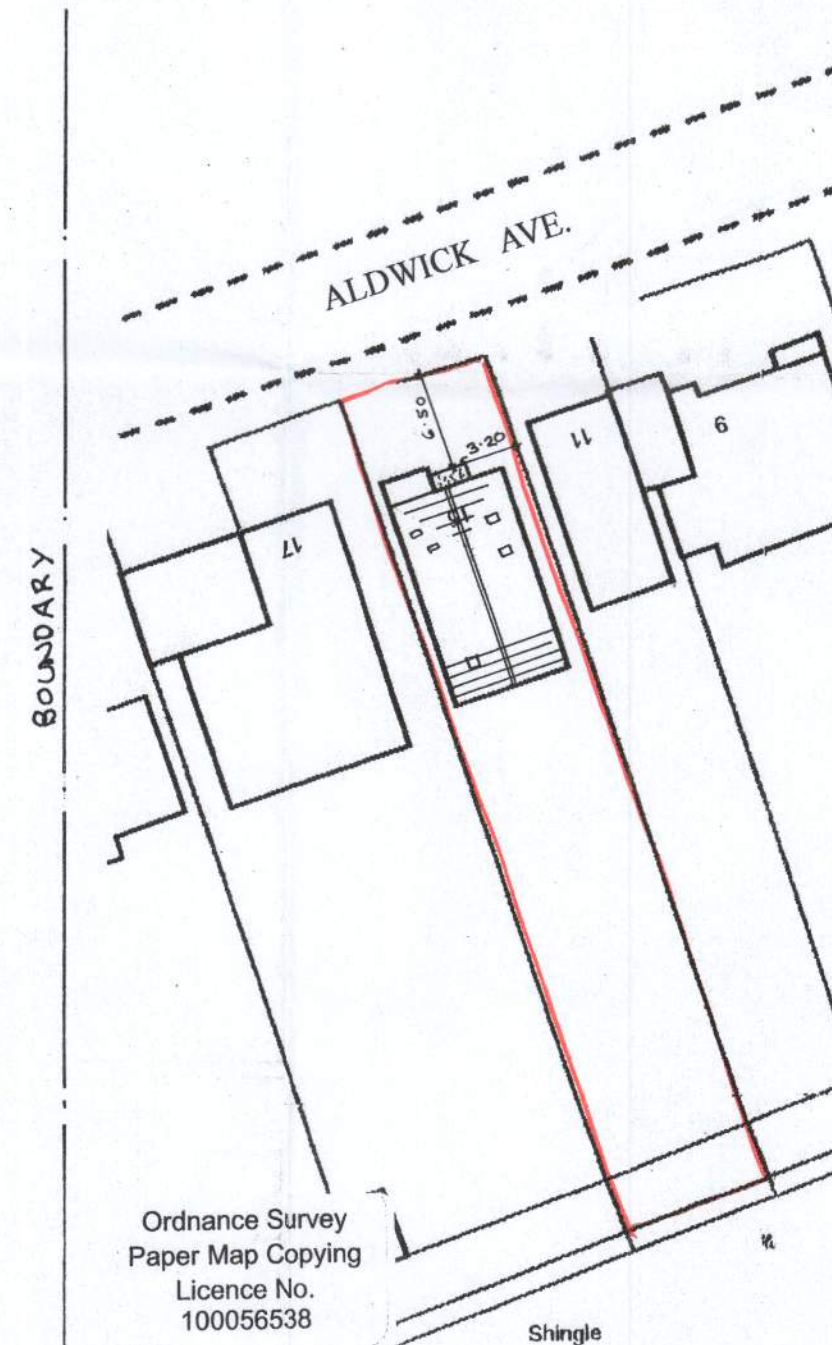

Ordnance Survey
Paper Map Copying
Licence No.
100056538

block plan

1 : 500



location plan

1 : 1250

south

sheet 1 of 4

Proposed

PROPOSED SINGLE STOREY EXTENSION AND ROOF ALTERATIONS
AT 15,ALDWICK AVE., ALDWICK FOR MR & MRS.G. BENNETT.

Bryan Butcher
Rainbow Cottage
Nyetimber Lane
Bognor Regis PO21 3JX
01243 266871
07973 233442
bryan.butcher@btinternet.com
www.bryanbutcher.com