



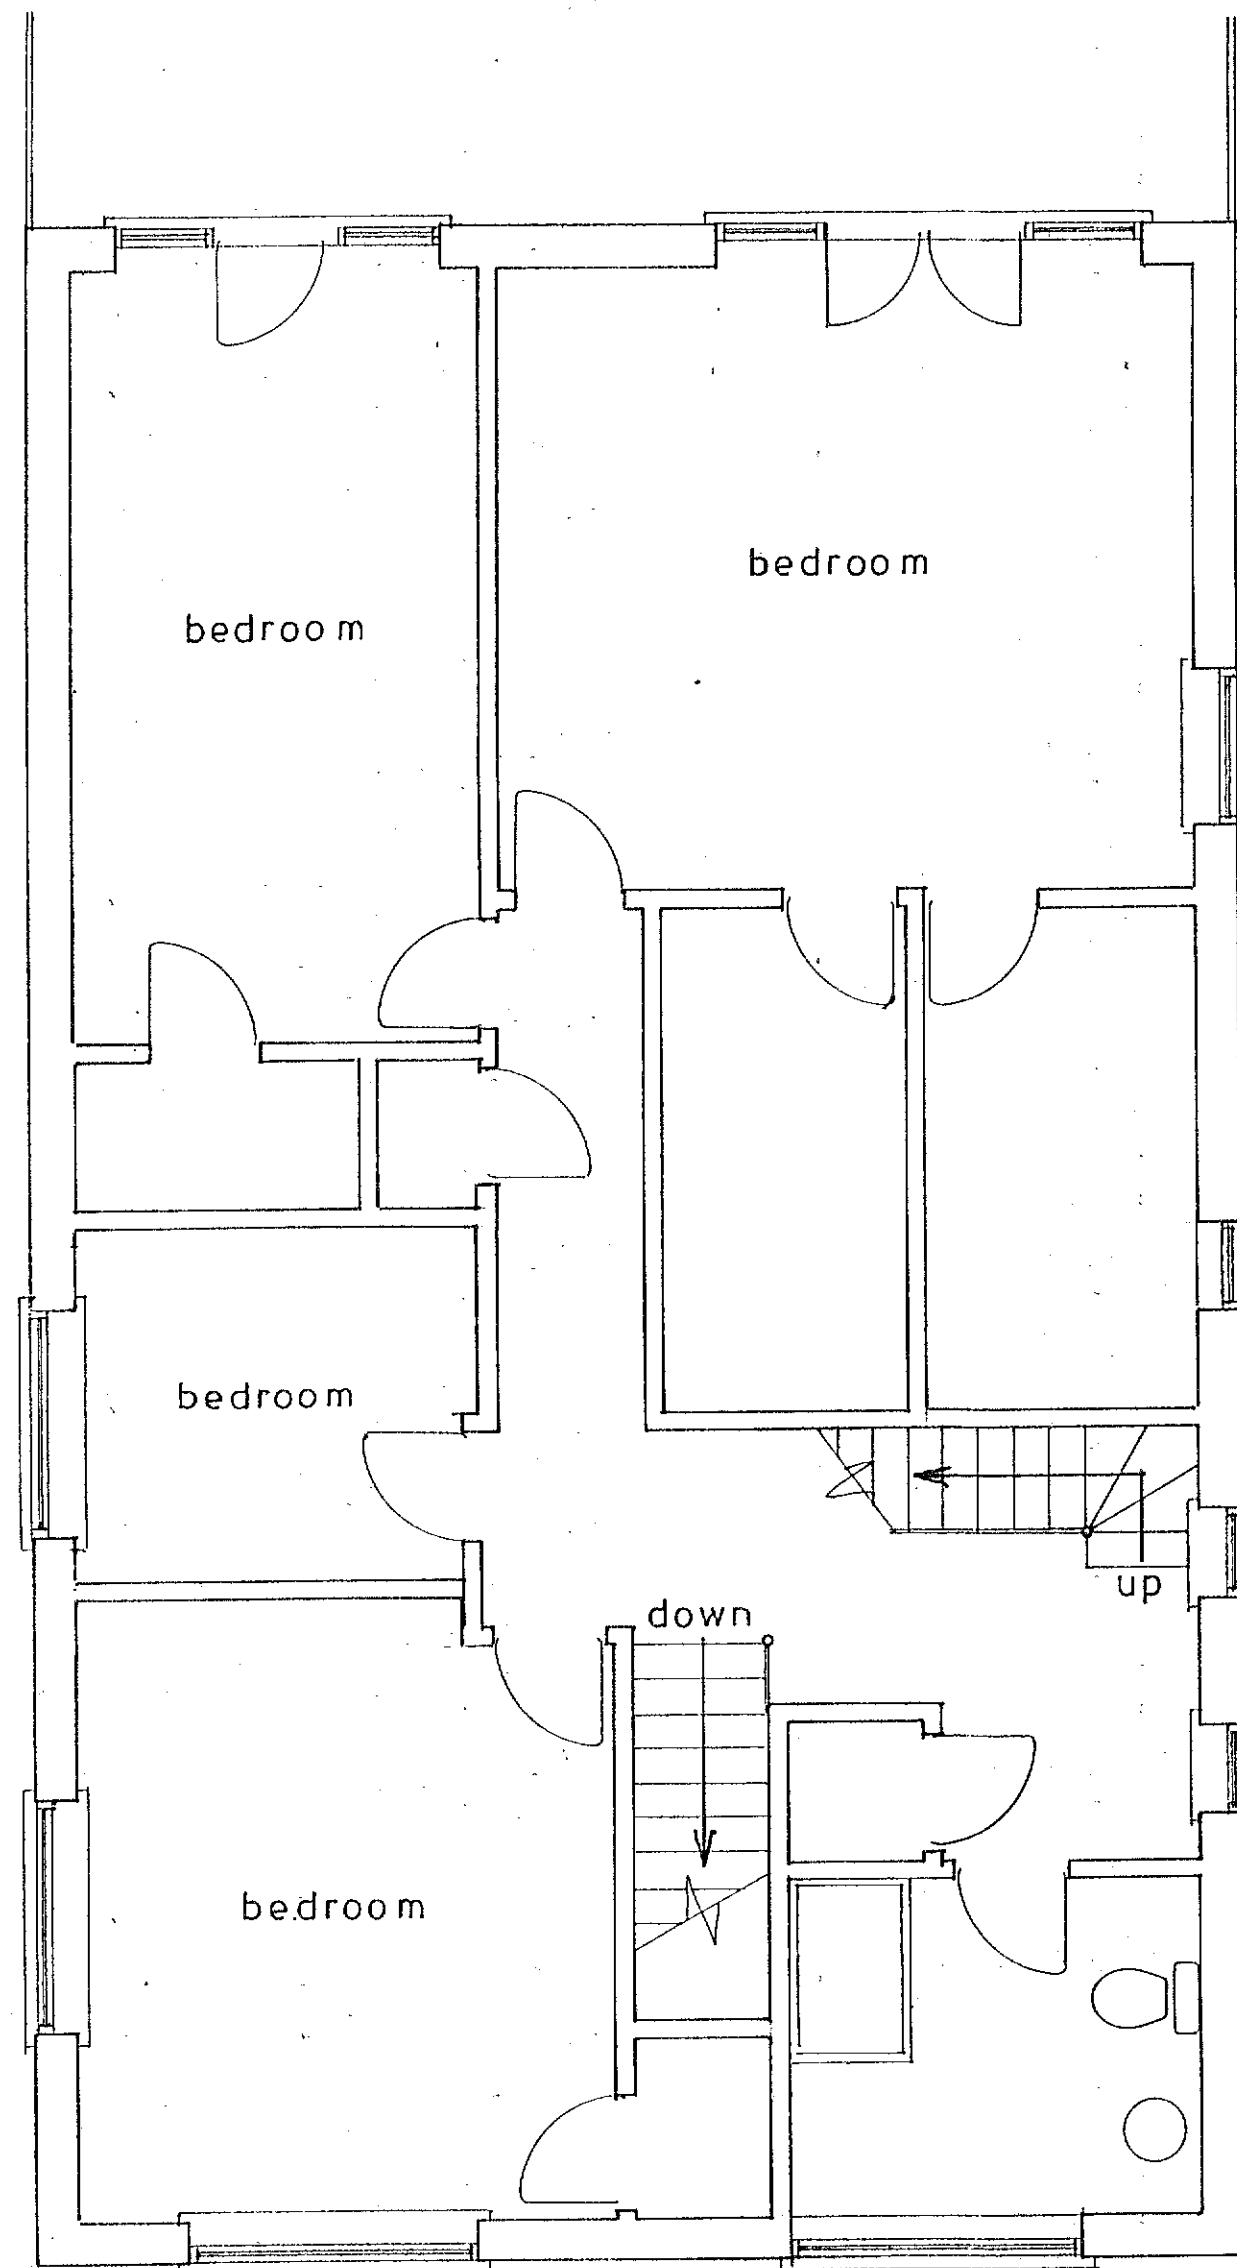

1st floor plan

1 : 50

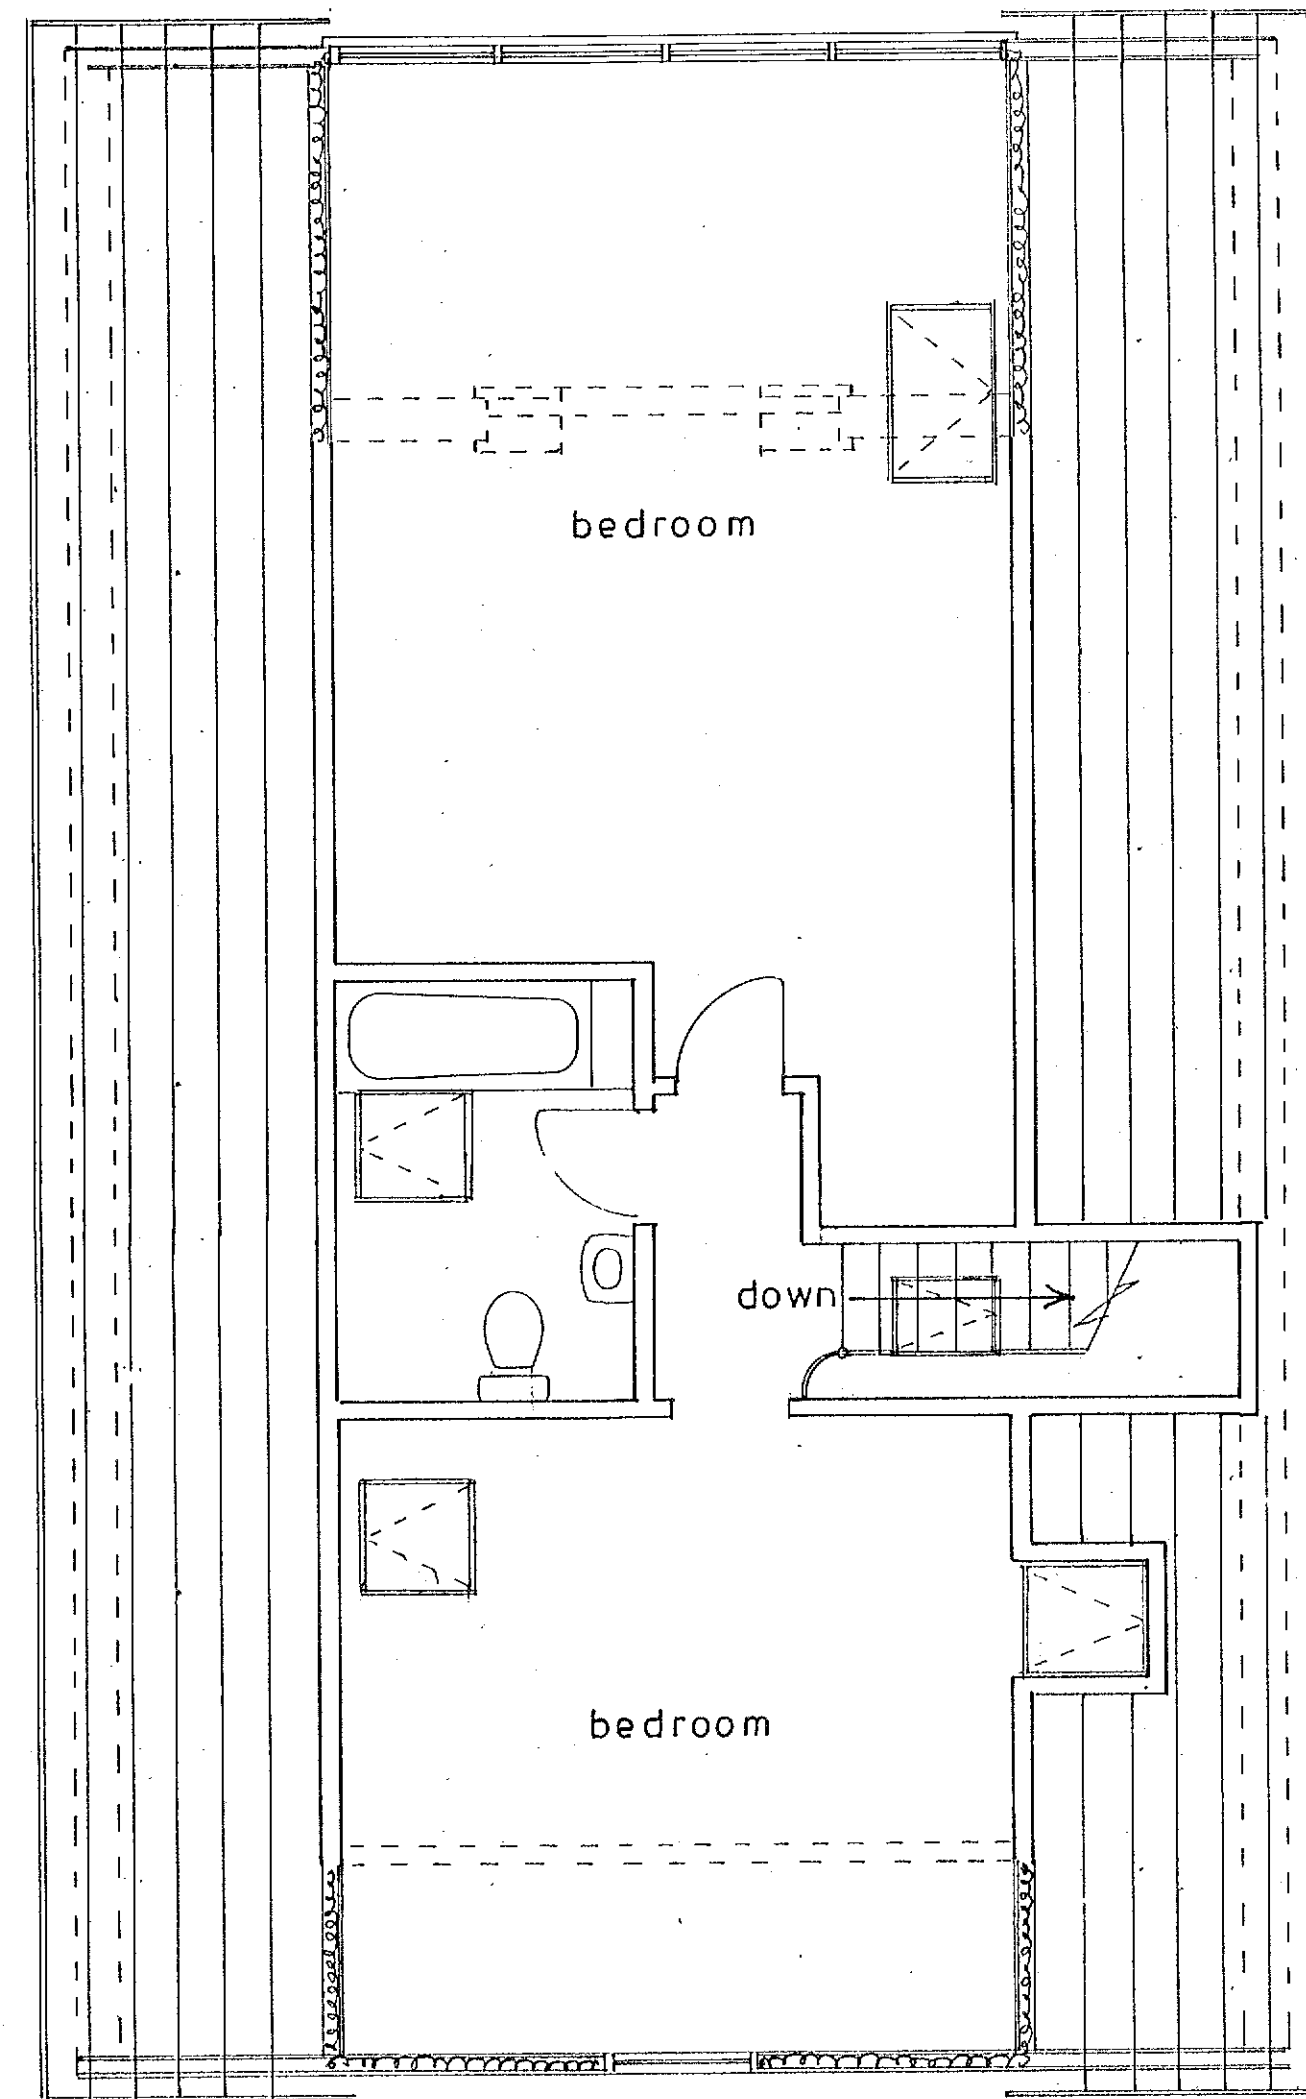

2nd floor plan

sheet 2 of 4

Proposed

PROPOSED SINGLE STOREY EXTENSION AND ROOF ALTERATIONS
AT 15, ALDWICK AVE., ALDWICK FOR MR. & MRS. G. BENNETT

Bryan Butcher
Rainbow Cottage
Nyetimber Lane
Bognor Regis PO21 3JX
01243 266871
07973 233442
bryan.butcher@btinternet.com
www.bryanbutcher.com