



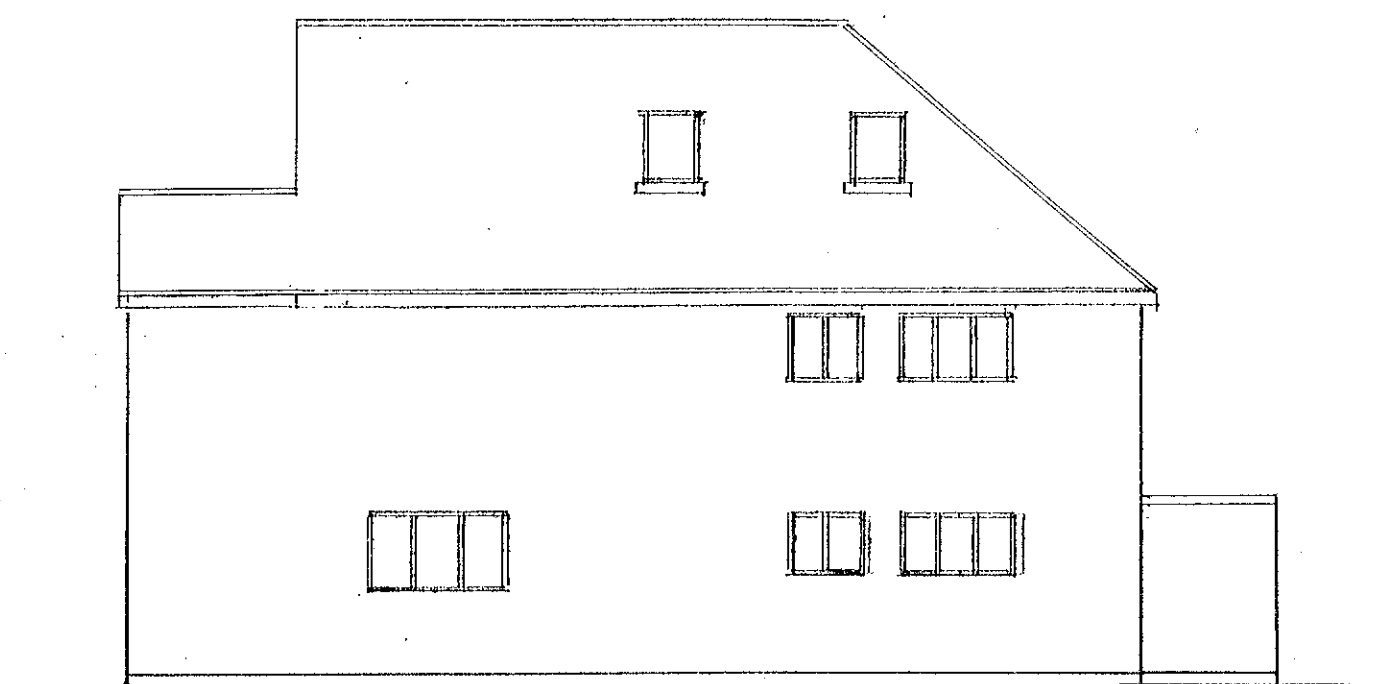


east

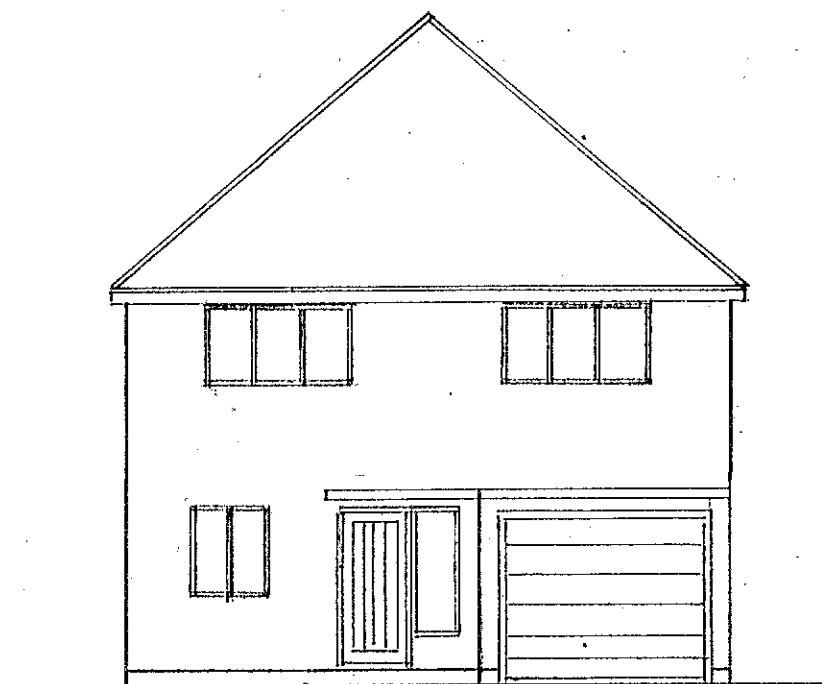

north


1 : 100

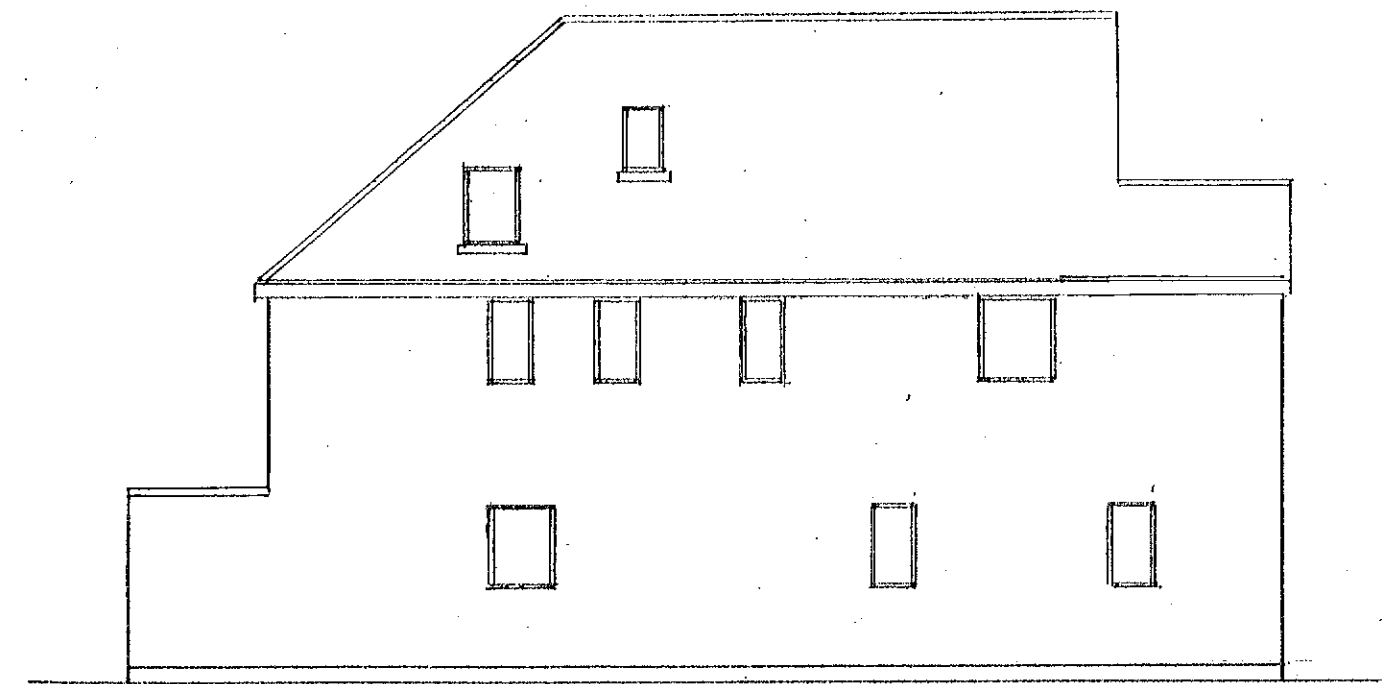

west




south

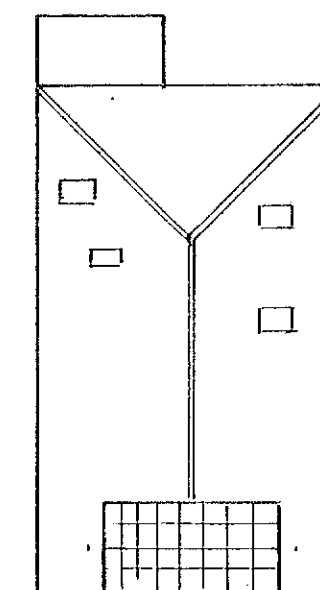


roof plan

1 : 200

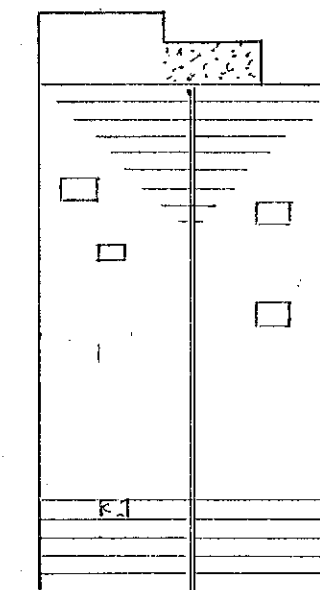

proposed roof plan

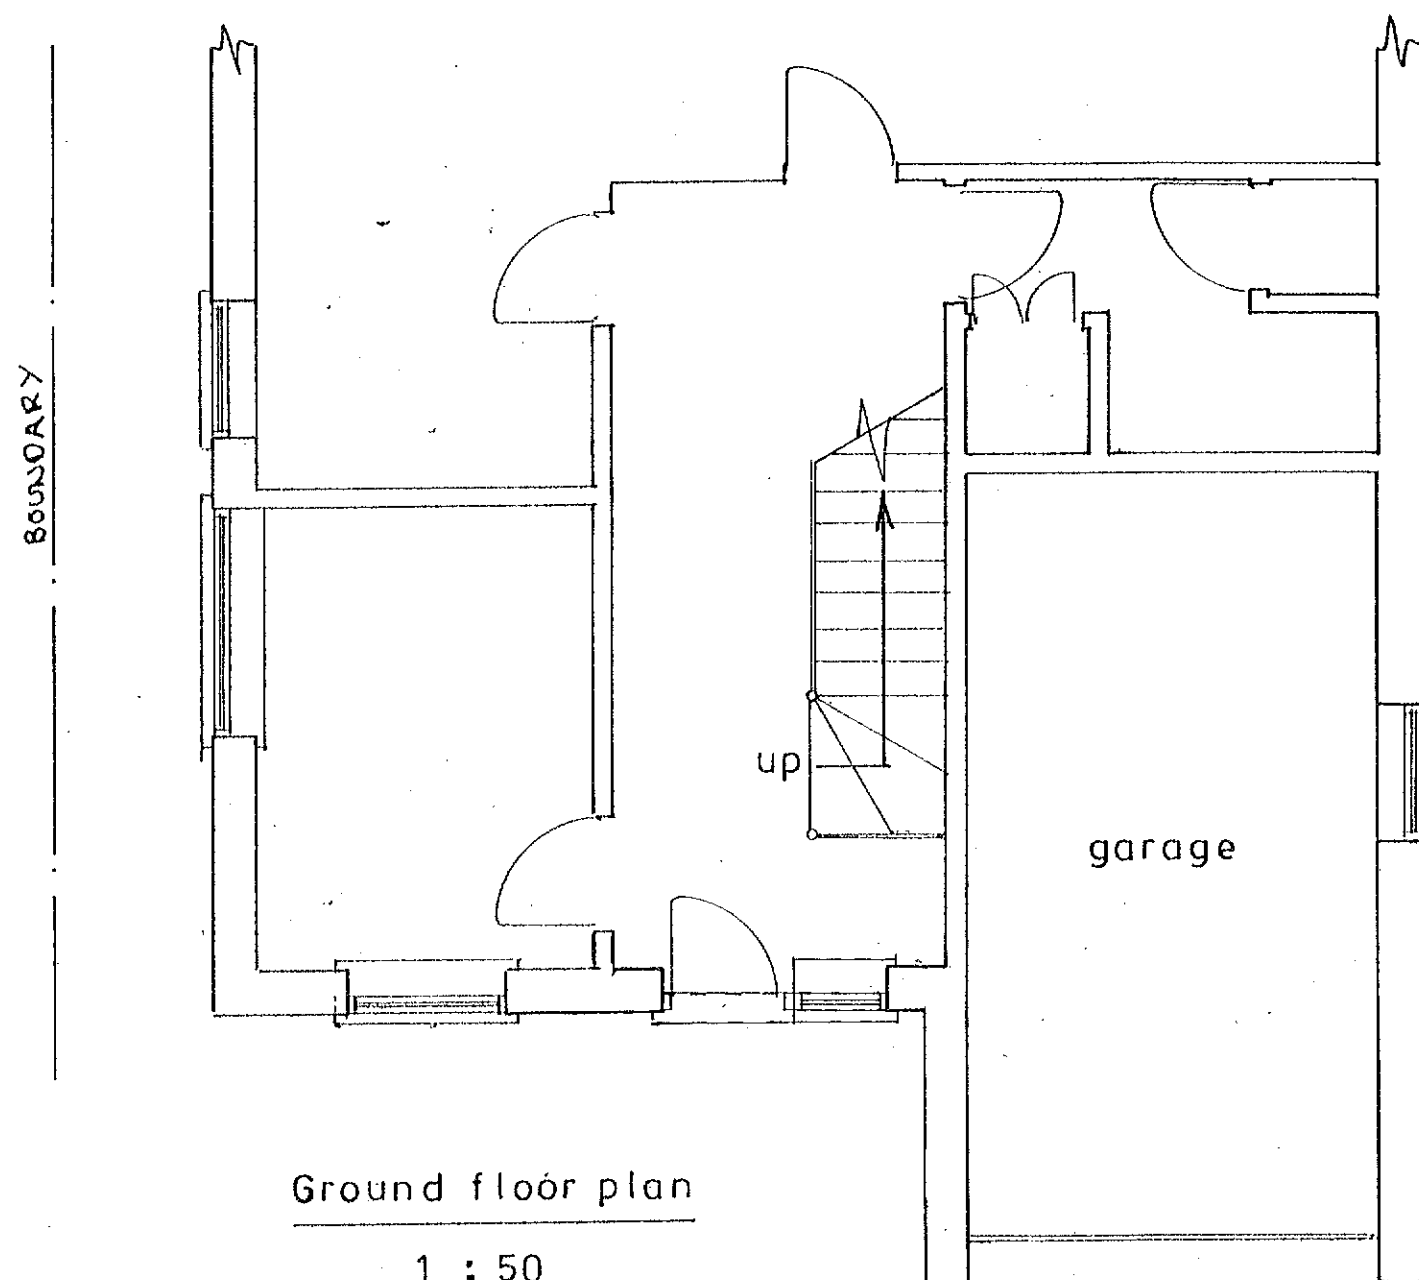

Ground floor plan

1 : 50

Existing

PROPOSED SINGLE STOREY EXTENSION AND ROOF ALTERATIONS
AT 15,ALDWICK AVE., ALDWICK FOR MR & MRS.G. BENNETT.

sheet 3 of 4

Bryan Butcher
 Rainbow Cottage
 Nyetimber Lane
 Bognor Regis PO21 3JX
 01243 266871
 07973 233442
 bryan.butcher@btinternet.com
 www.bryanbutcher.com