



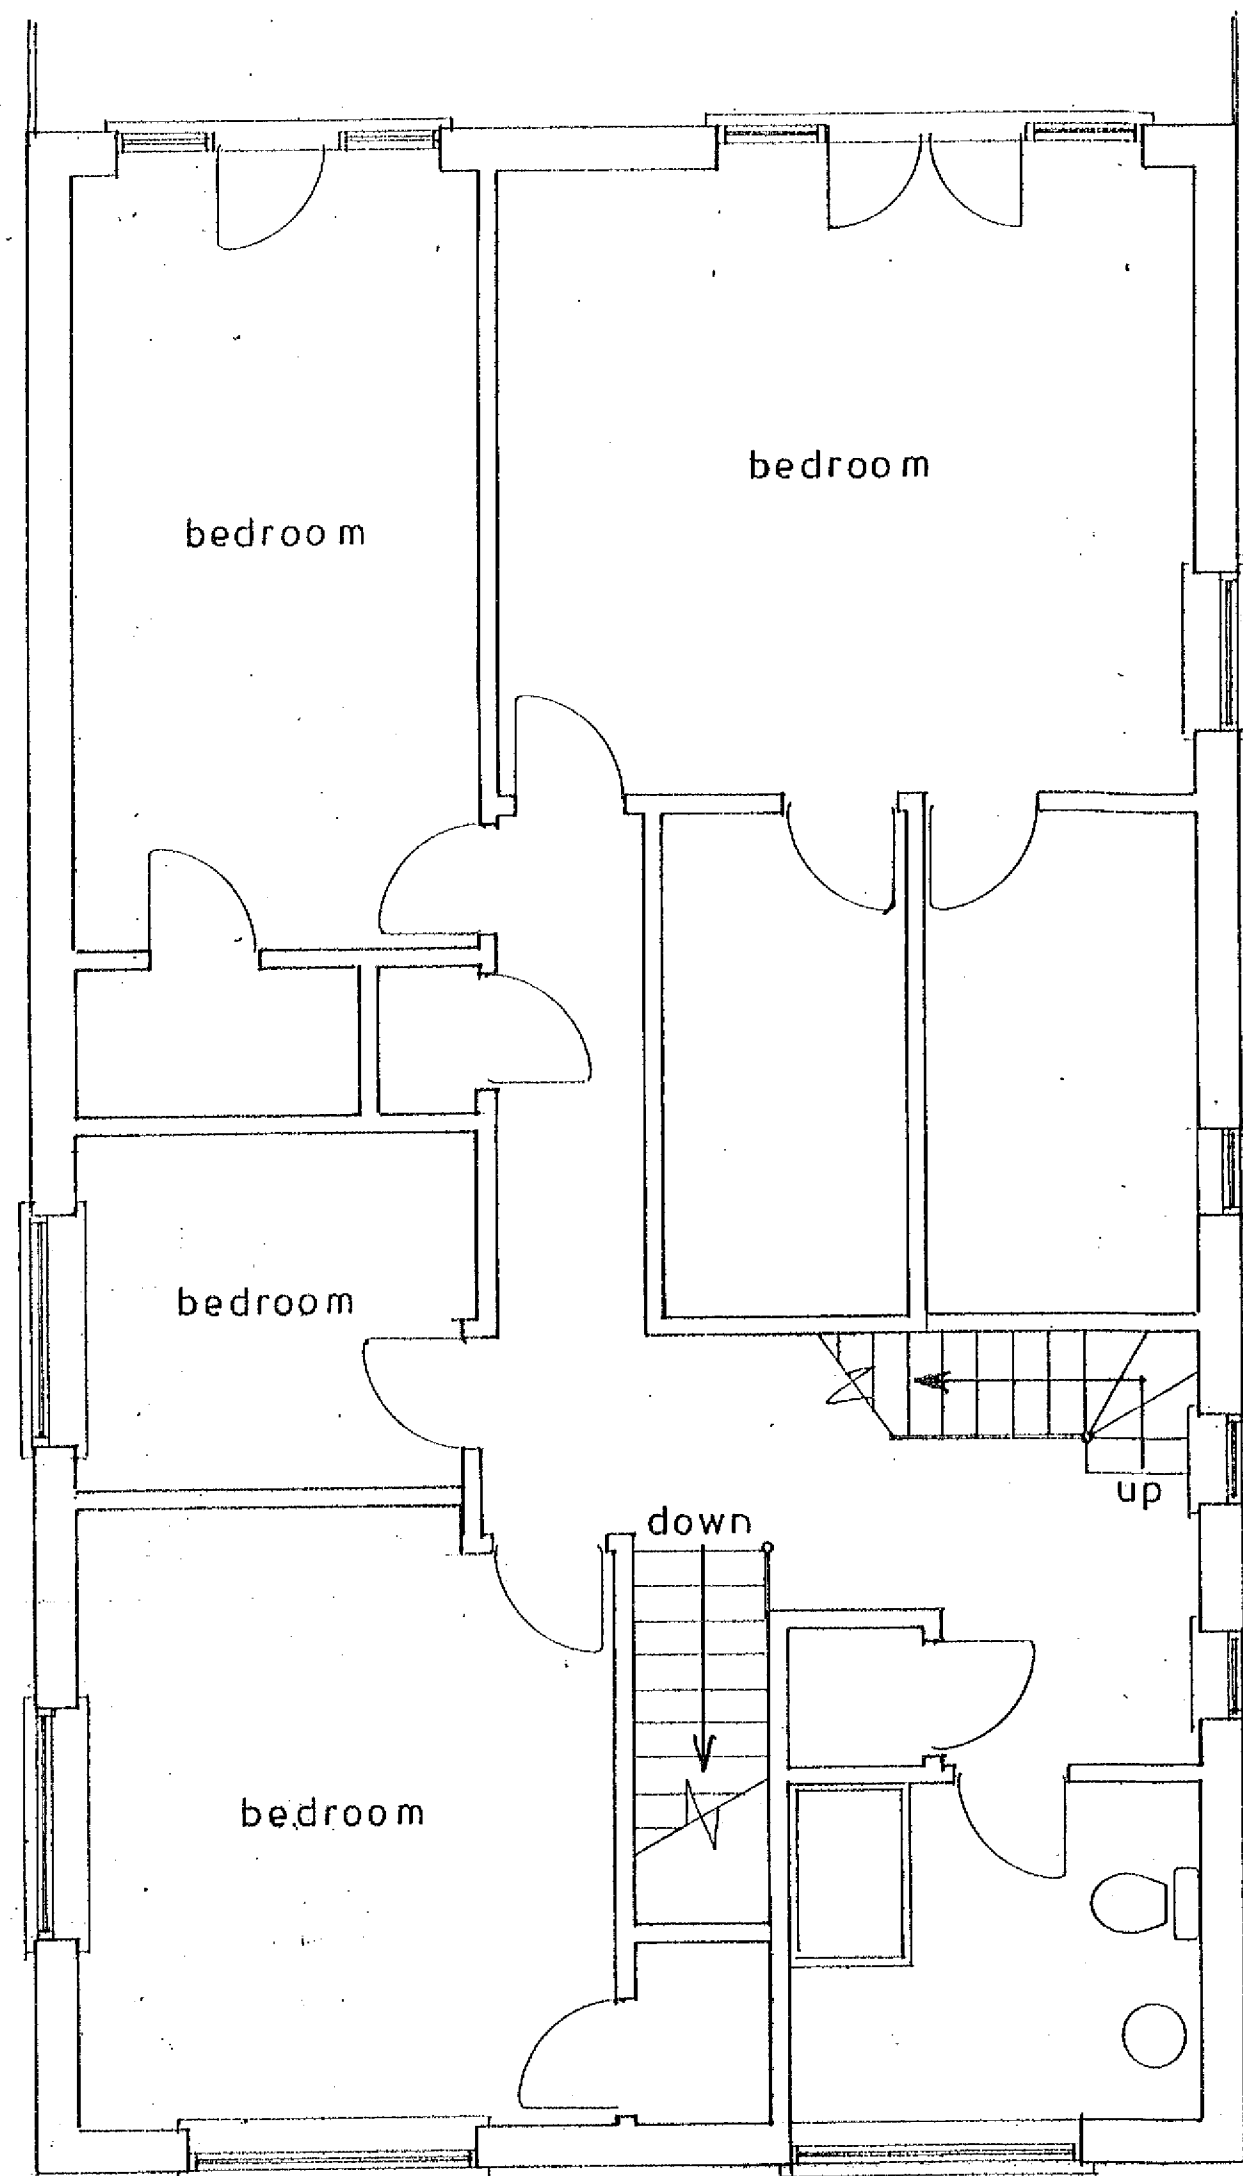

1st floor plan

1 : 50

Existing

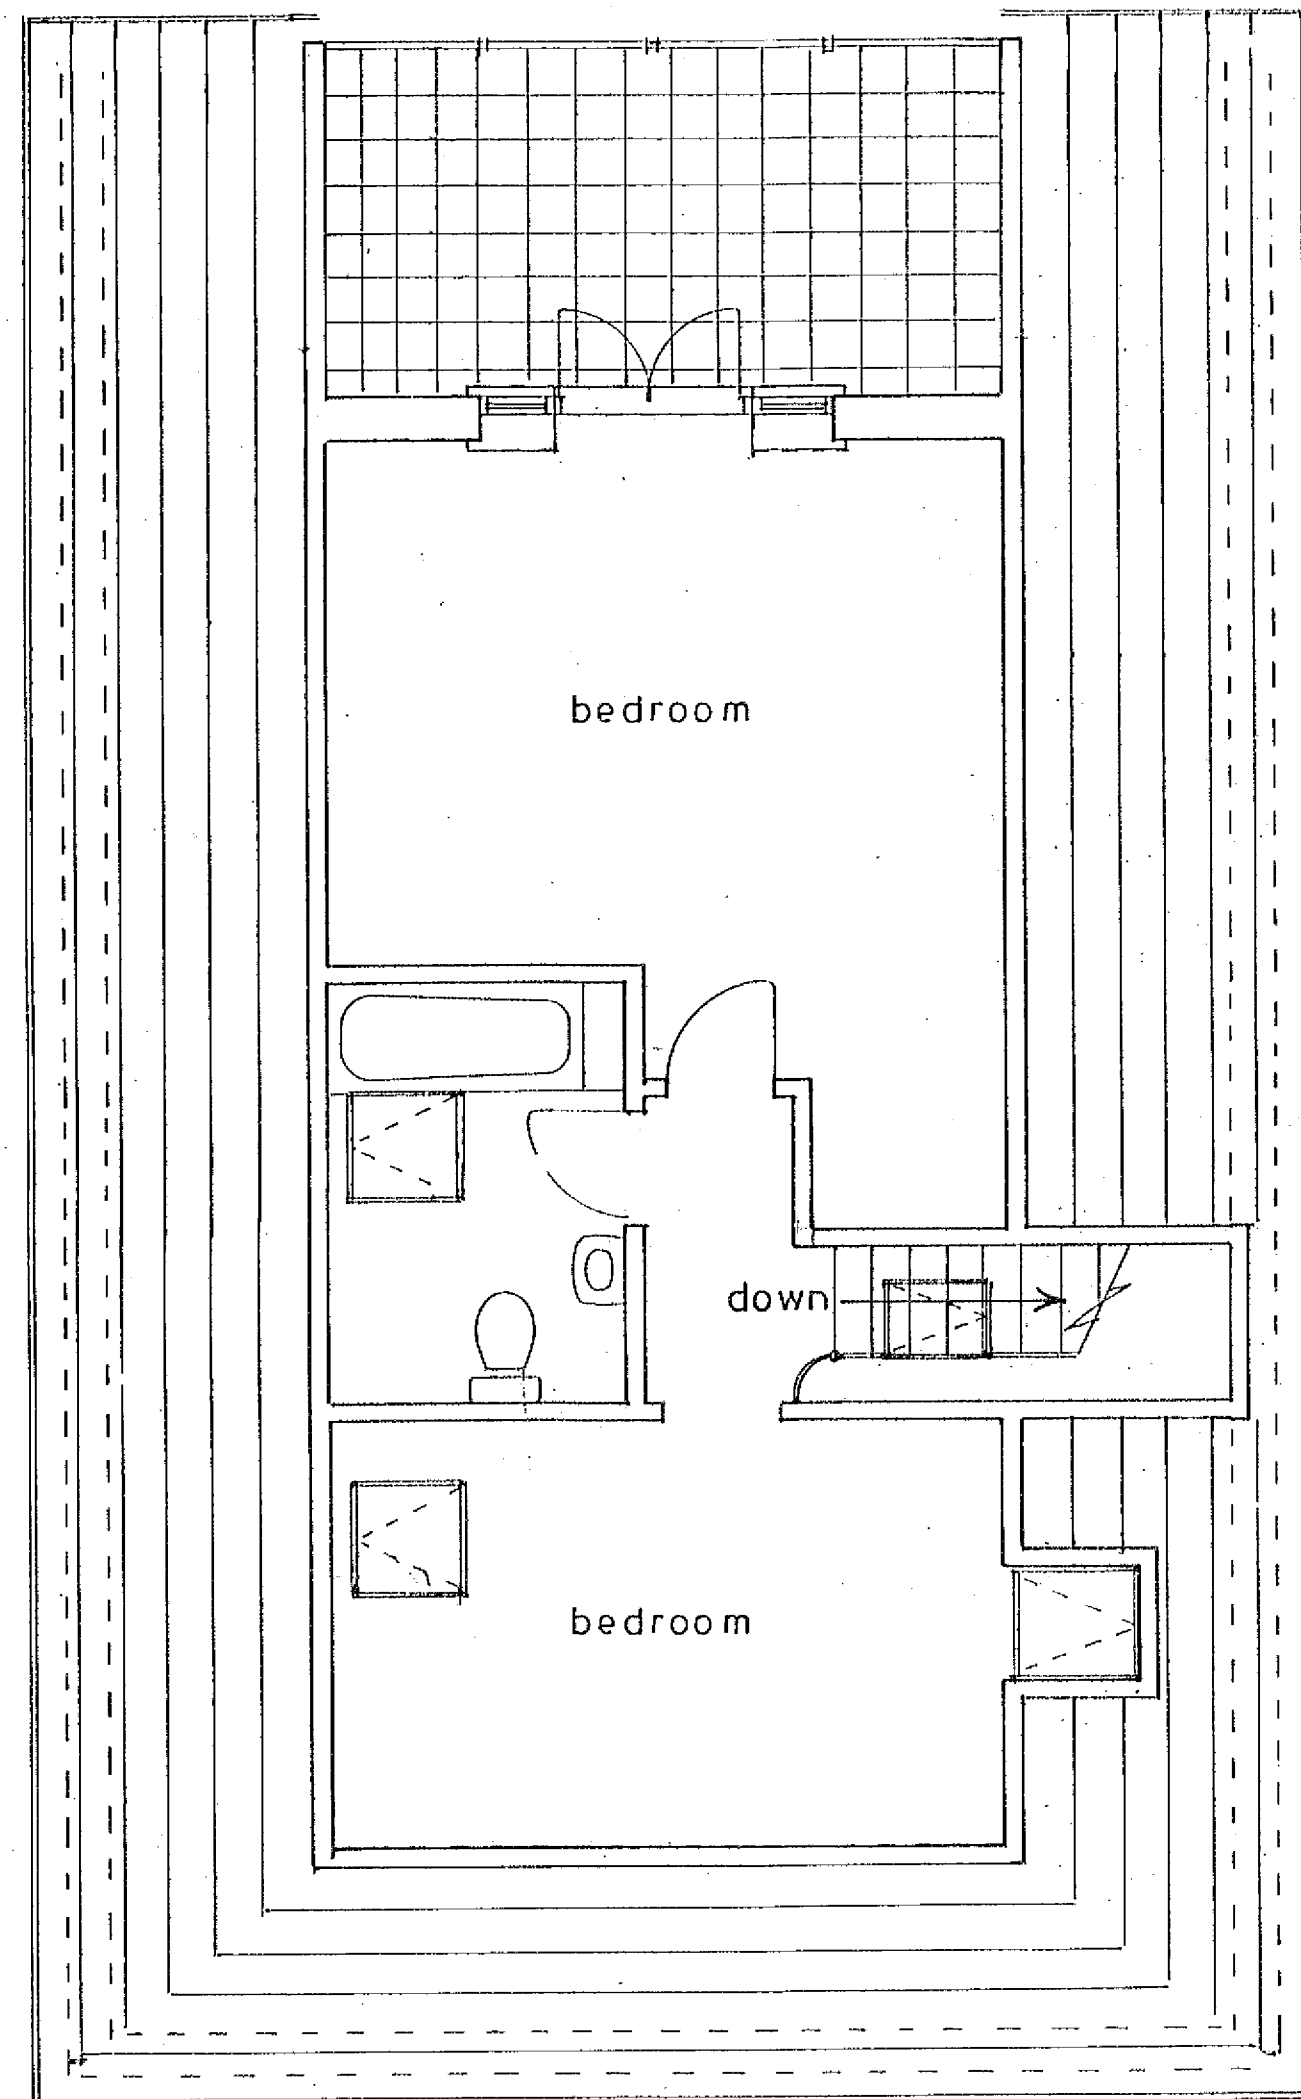

2nd floor plan

PROPOSED SINGLE STOREY EXTENSION AND ROOF ALTERATIONS
AT 15, ALDWICK AVE., ALDWICK FOR MR. & MRS. G. BENNETT

sheet 4 of 4

Bryan Butcher
Rainbow Cottage
Nyetimber Lane
Bognor Regis PO21 3JX
01243 268871
07973 233442
bryan.butcher@btinternet.com
www.bryanbutcher.com