




SOUTH ELEVATION

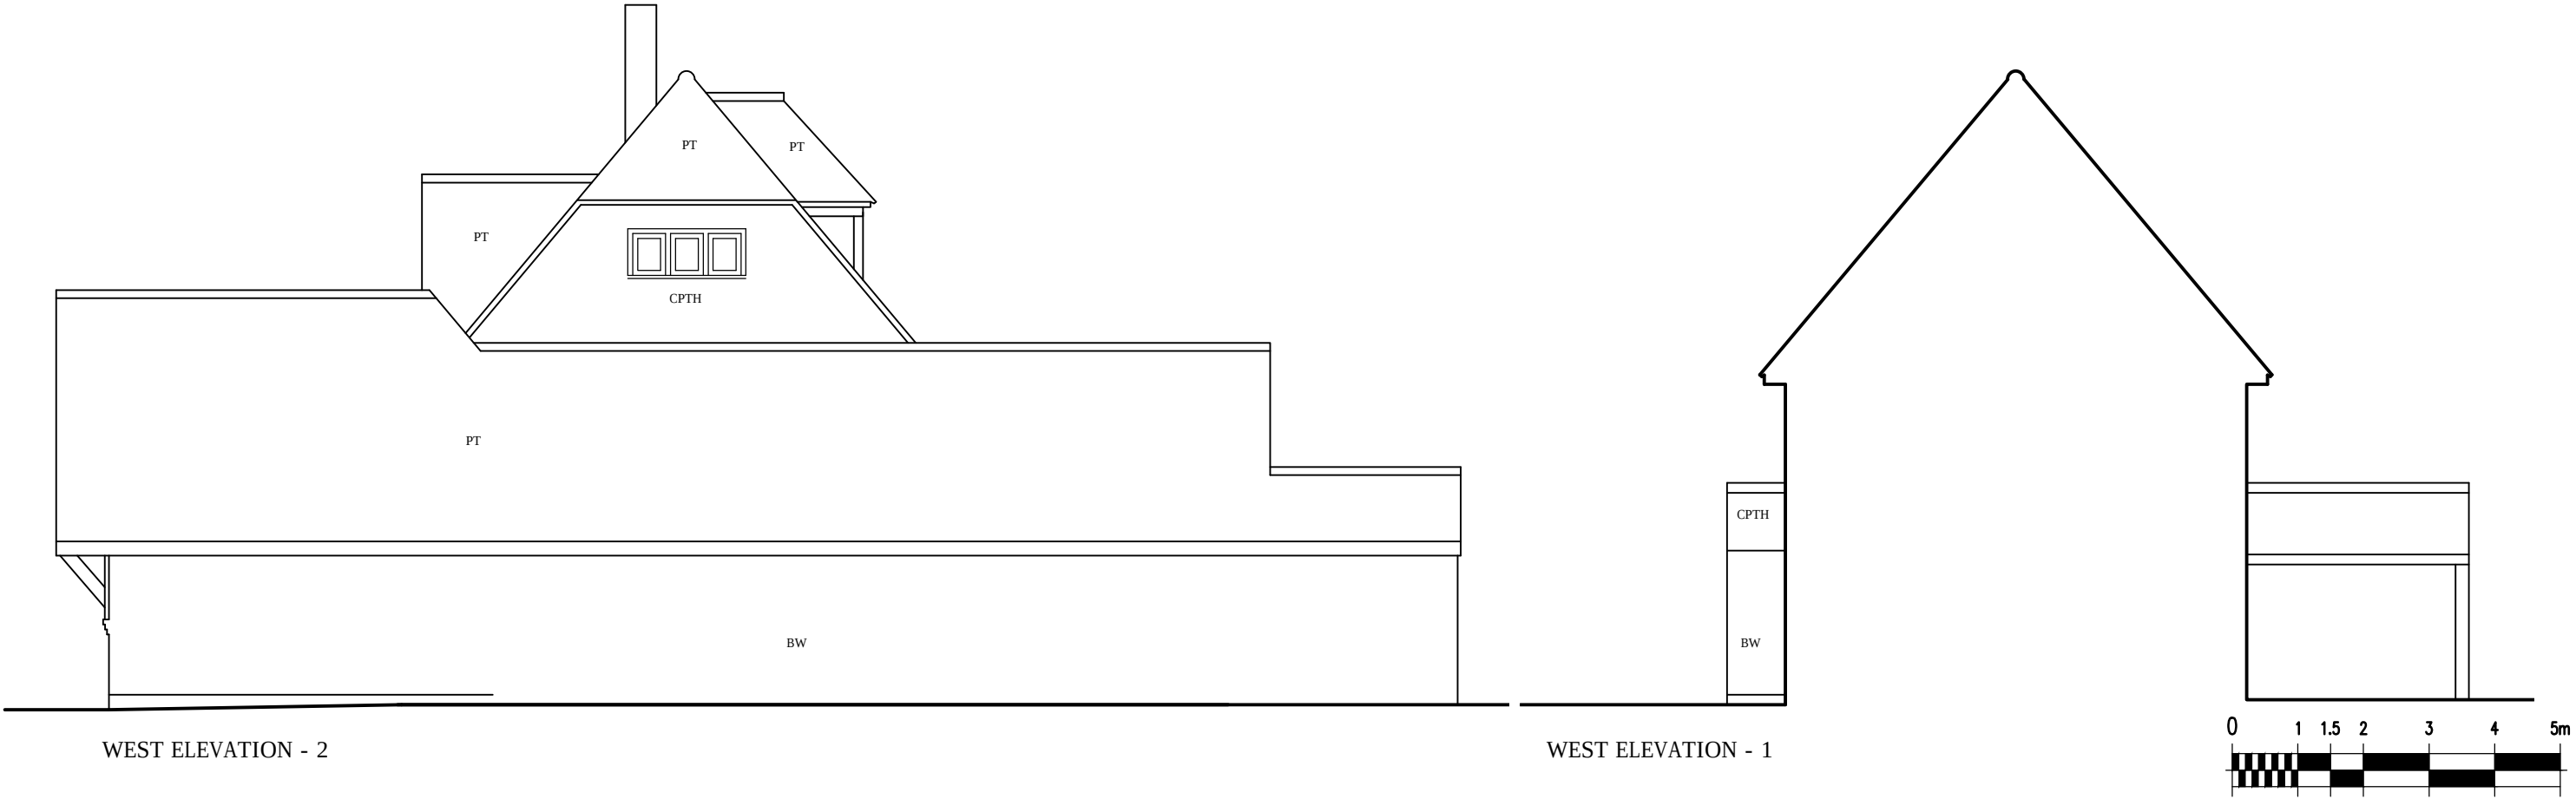

WEST ELEVATION - 2

WEST ELEVATION - 1