



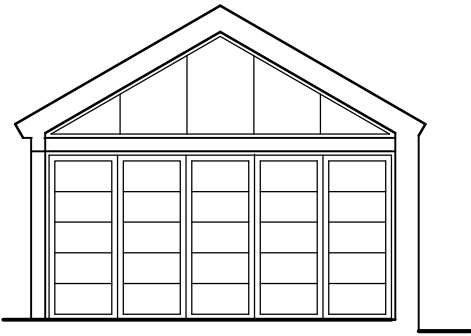

SOUTH ELEVATION

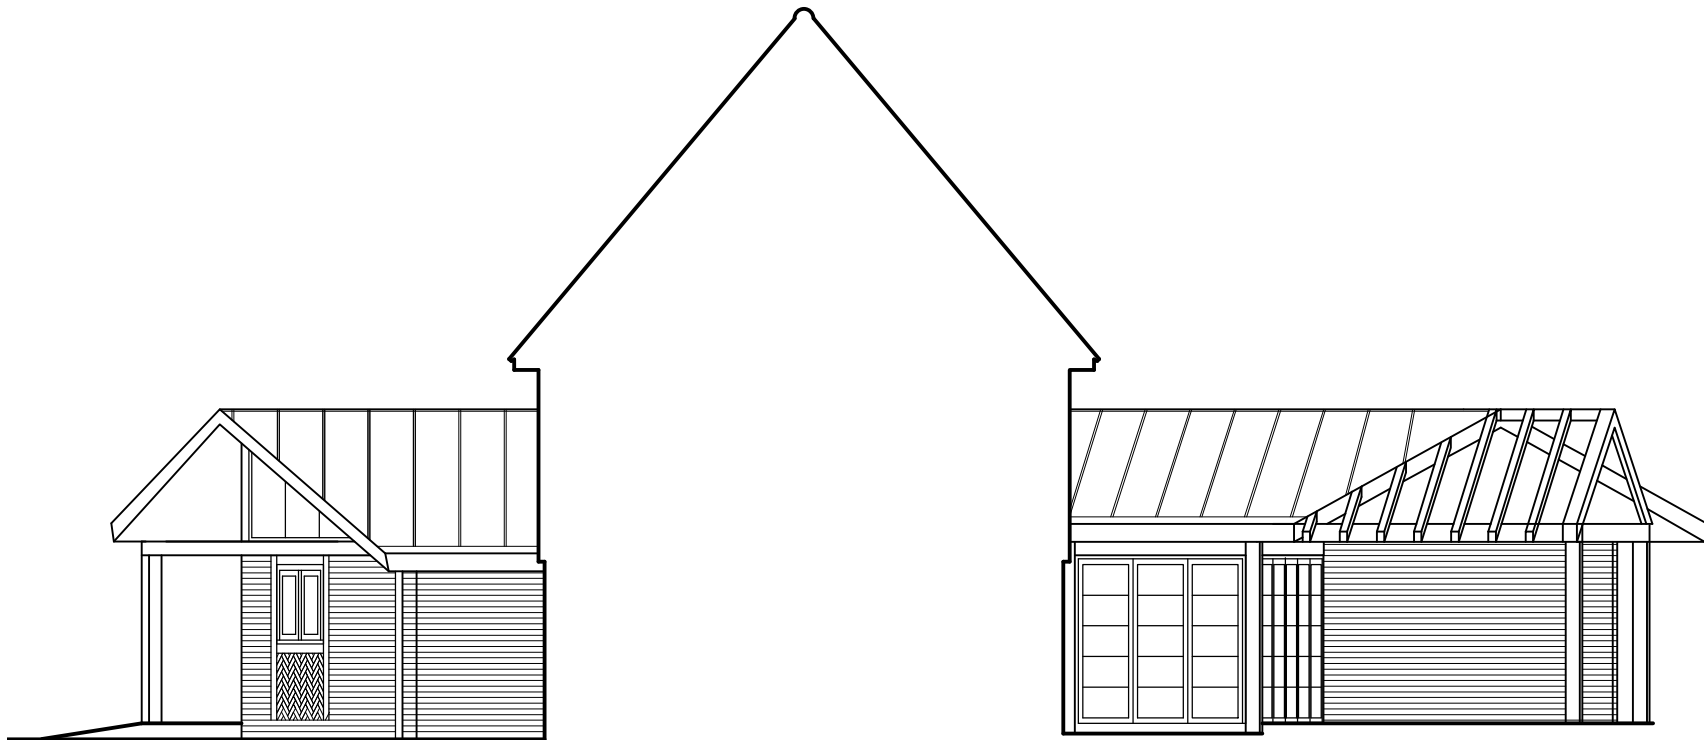

SSW ELEVATION



WEST ELEVATION 1

PROPOSED MATERIALS

ROOF - PLAIN CLAY TO PORCH,
PRE-WEATHERED ZINC TO STUDIO

WALLS - PAINTED AND PLAIN FACING BRICK

WINDOWS - ALUMINIUM DOUBLE GLAZED IN
OAK FRAME

