


BACK GARDEN.

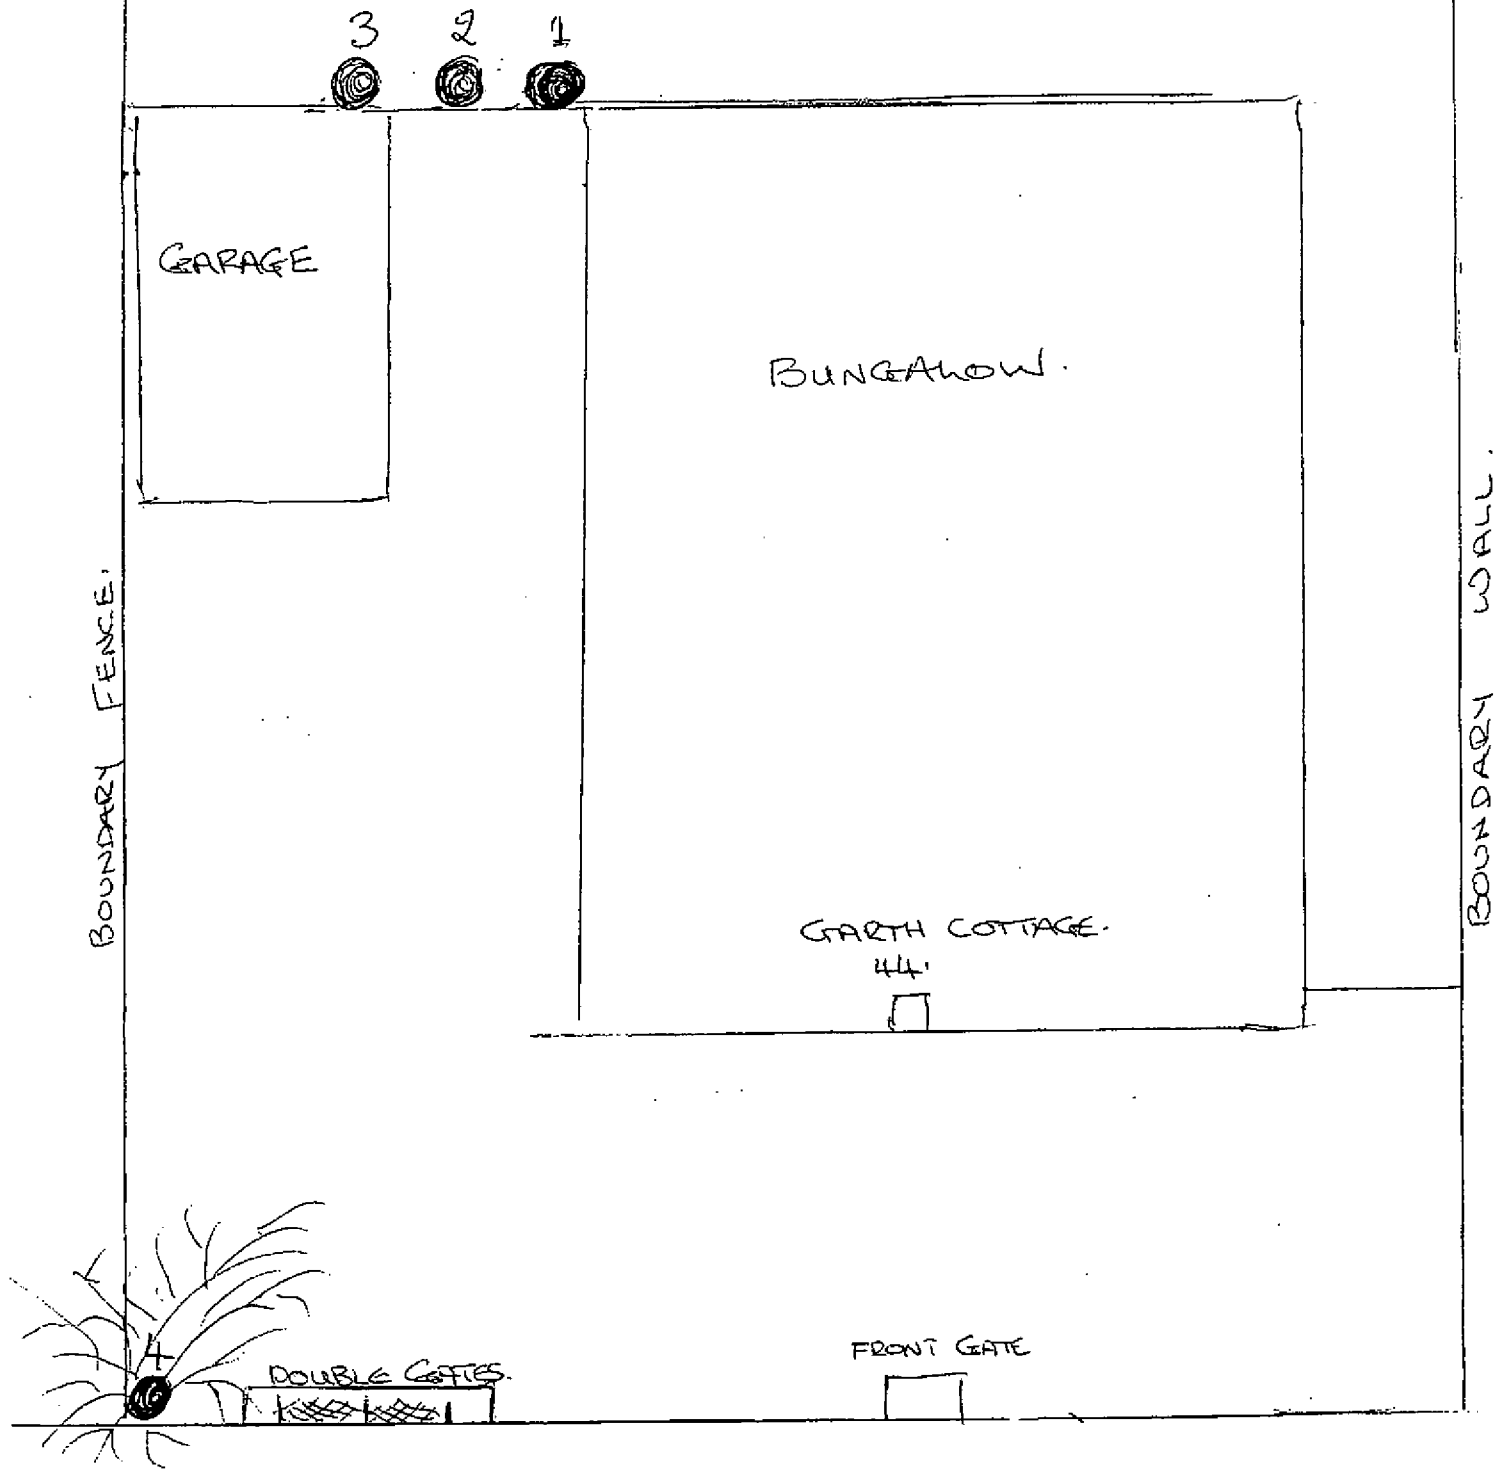

FISH LANE.

1, 2, 3 = LEYLANDI TREES (IN EXCESS OF 60' TALL)

4 = HOLLY TREE (IN EXCESS OF 30' TALL + SPREAD)
AROUND 30'