


BACK GARDEN.

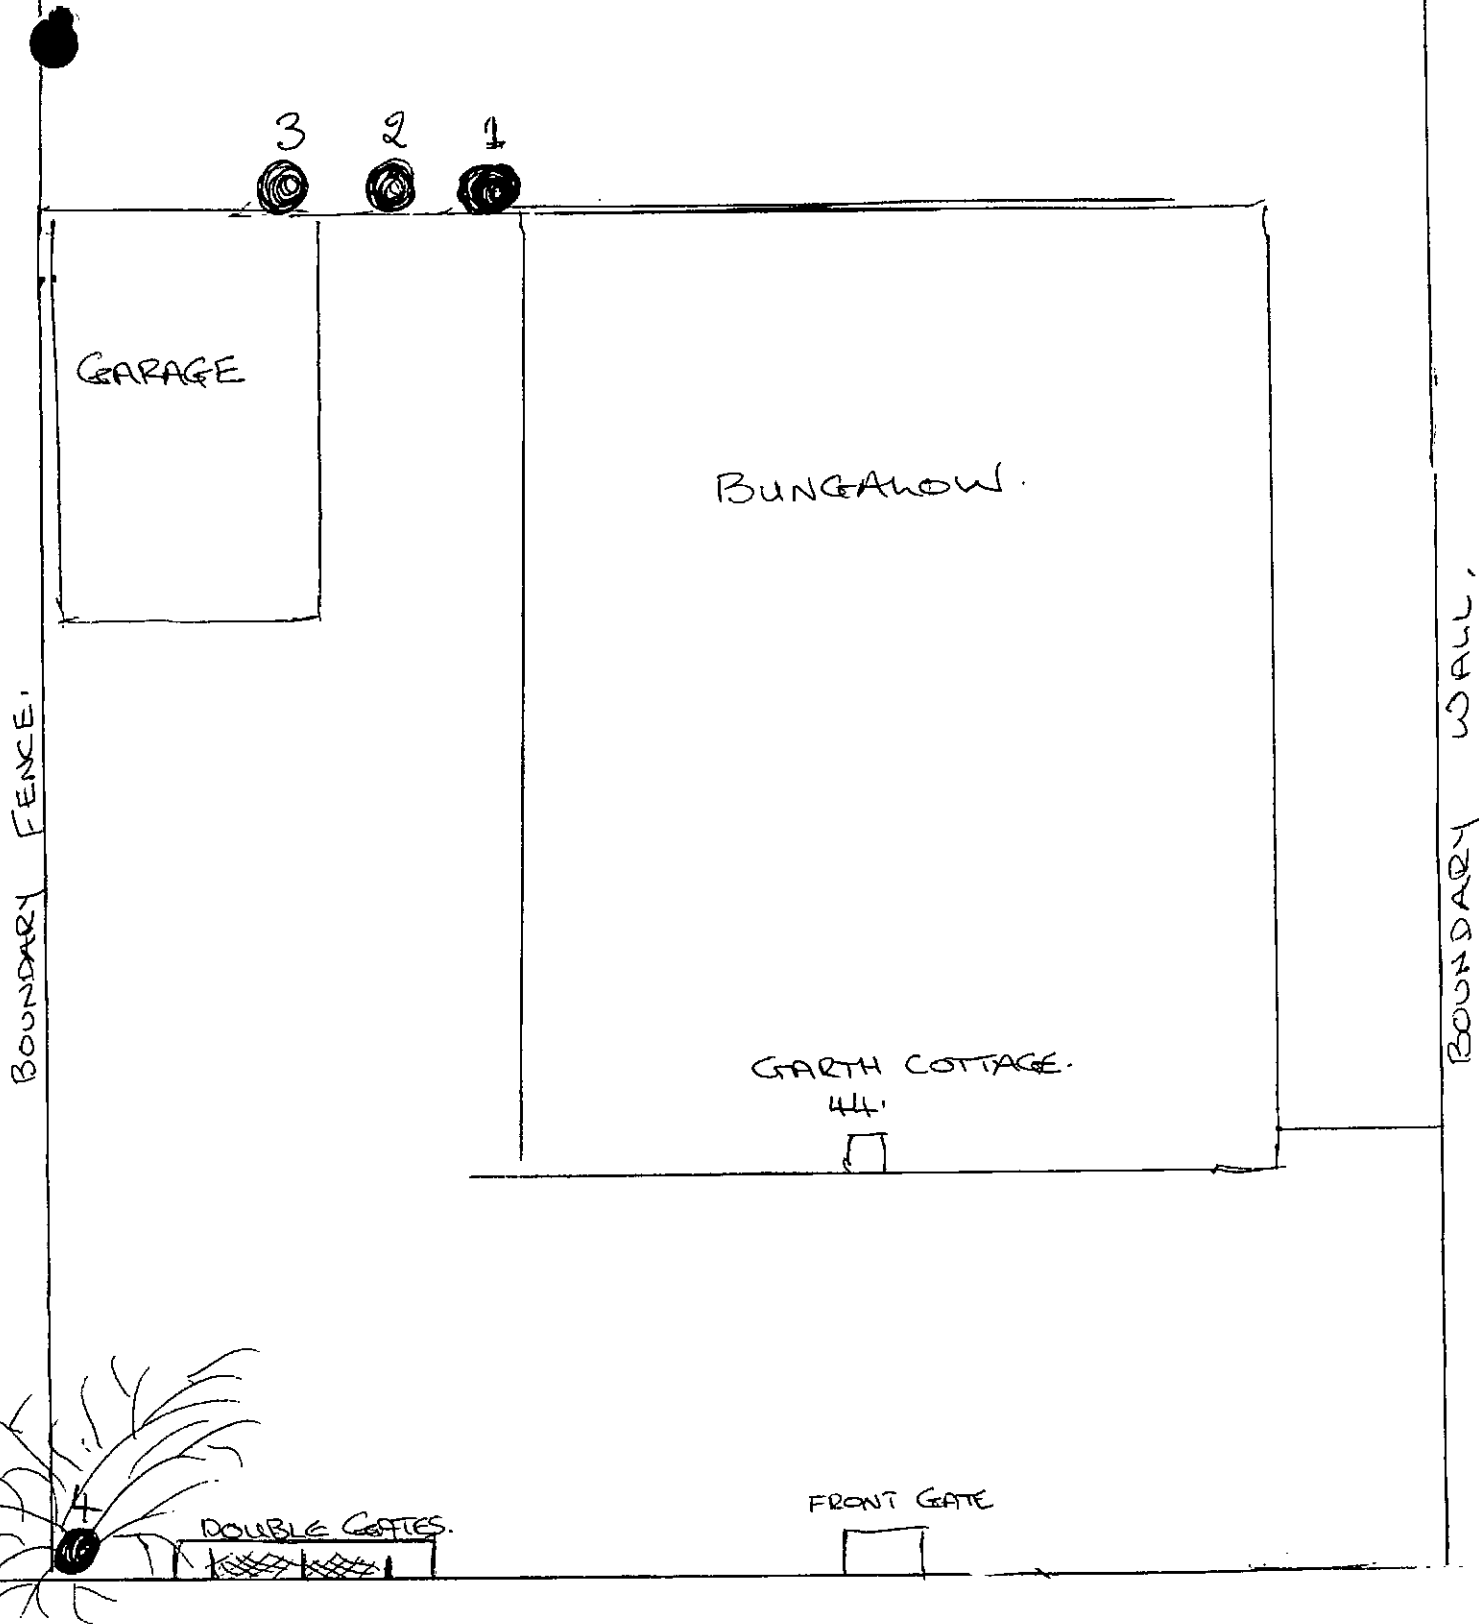

1, 2, 3 = LEYLANDI TREES (IN EXCESS OF 60' TALL)

4 = HOLLY TREE (IN EXCESS OF 30' TALL + SPREAD AROUND 30')