


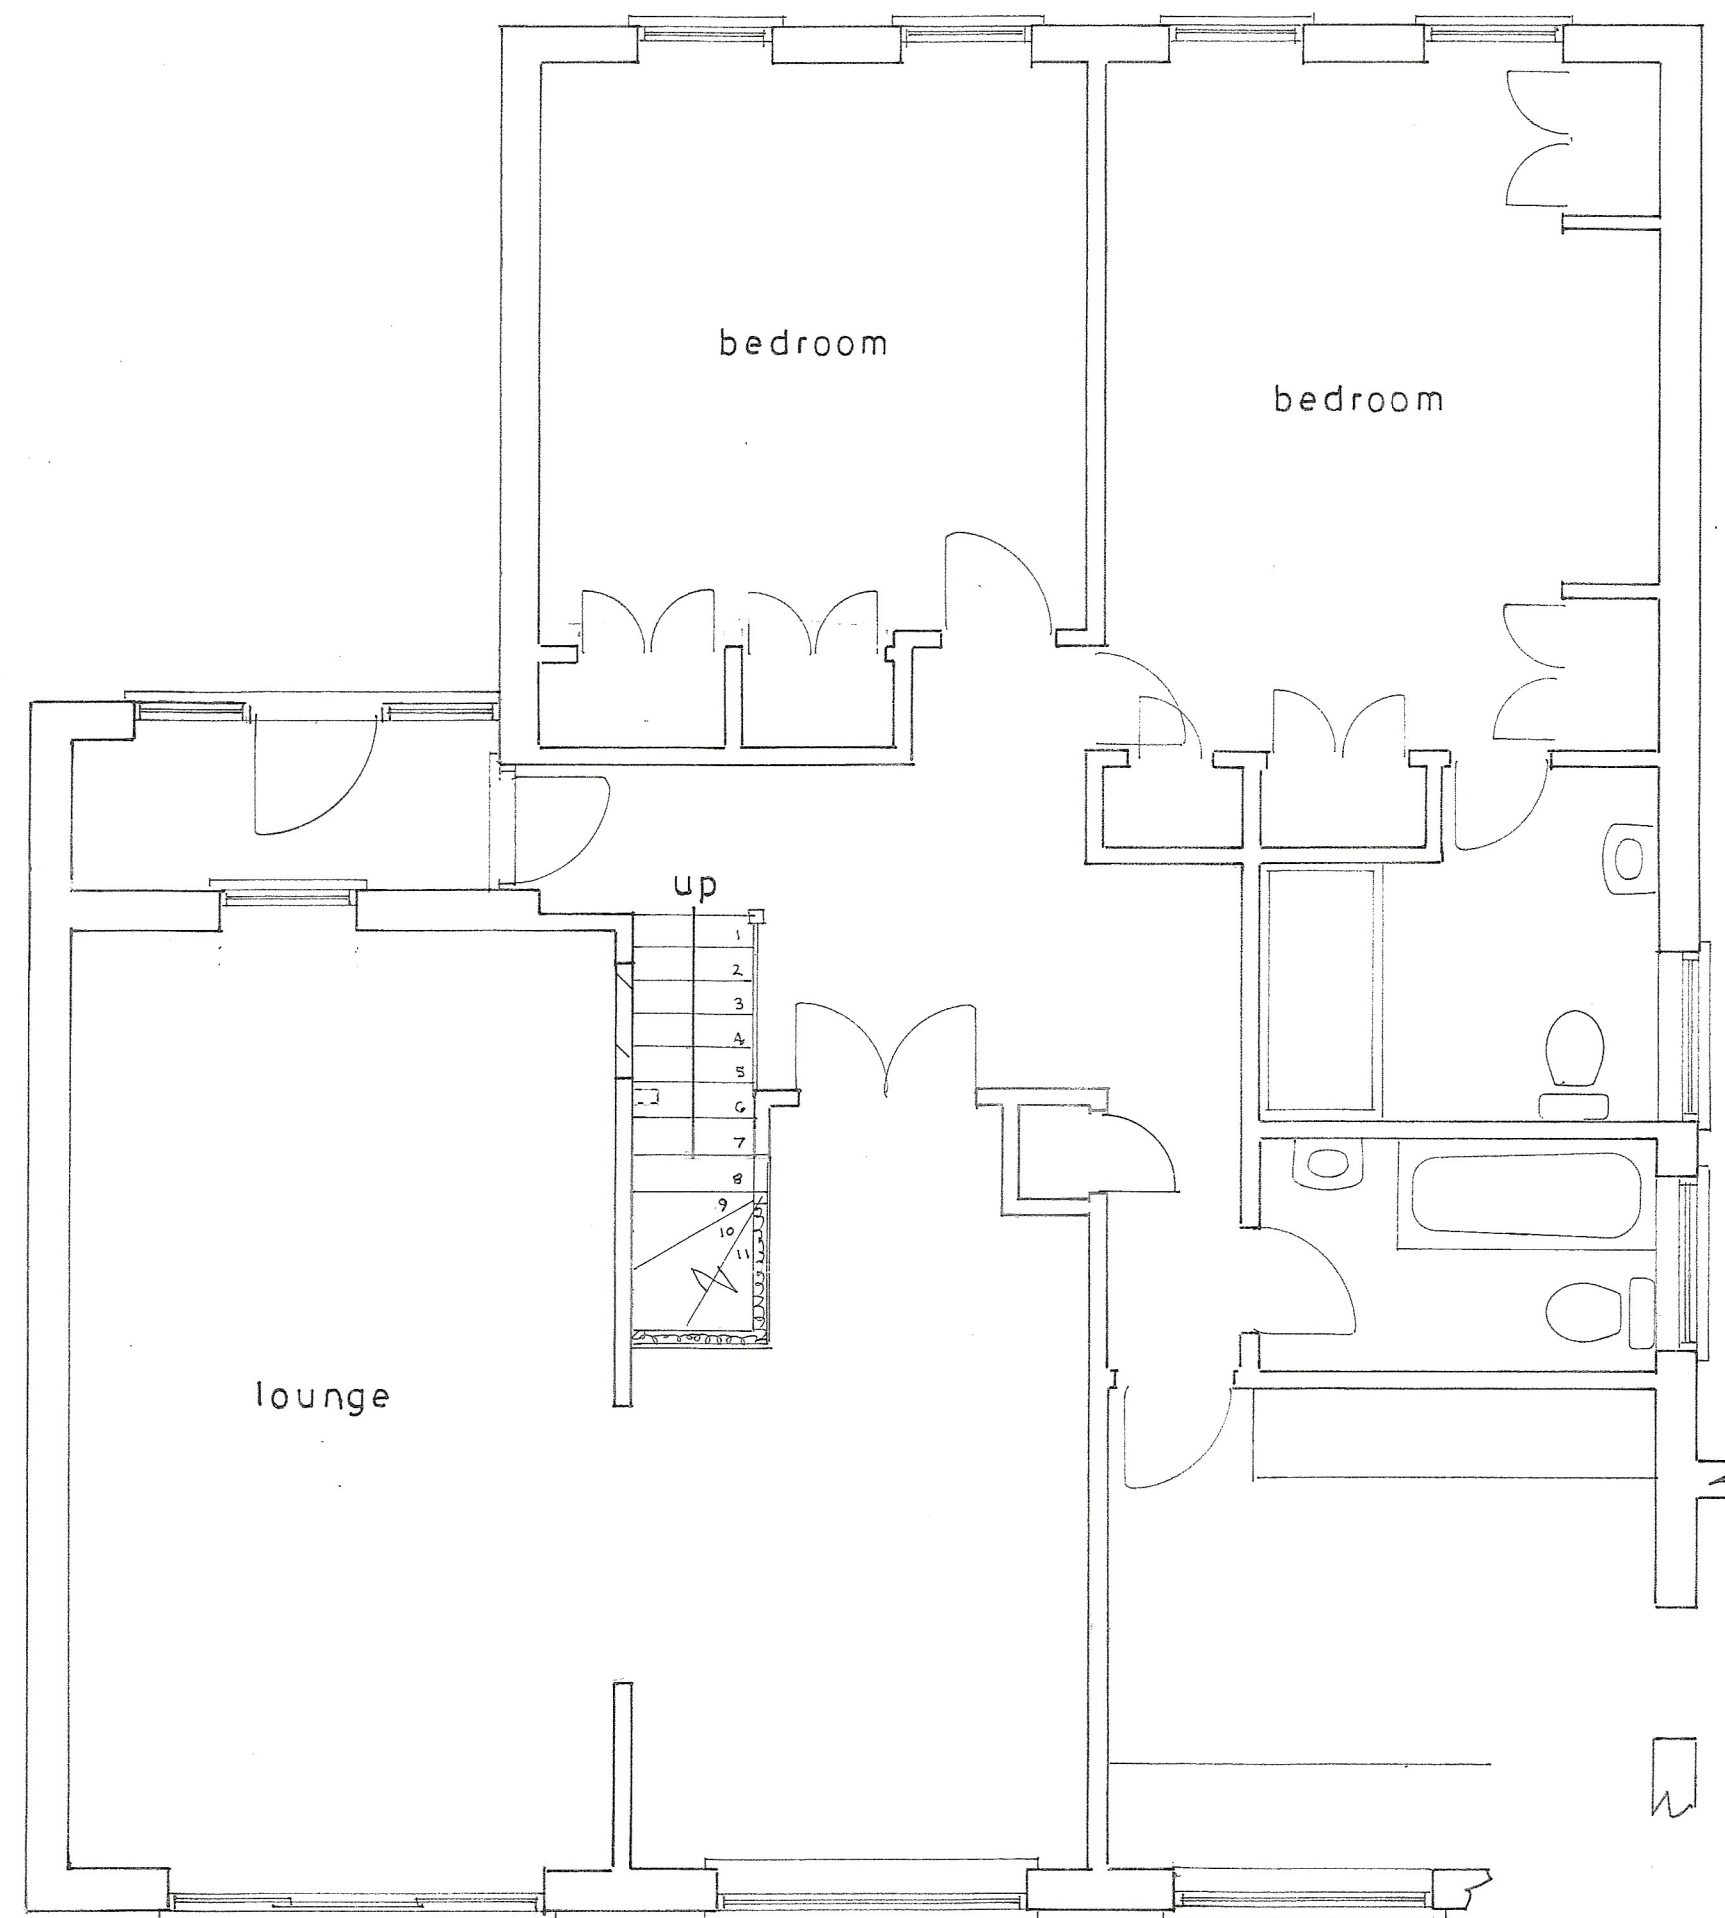


Ground floor plan

1 : 50


Proposed

PROPOSED LOFT CONVERSION TO FORM NEW 1ST FLOOR AT 14, ALDWICK PLACE, ALDWICK
FOR MR. & MRS. G. BAXTER.

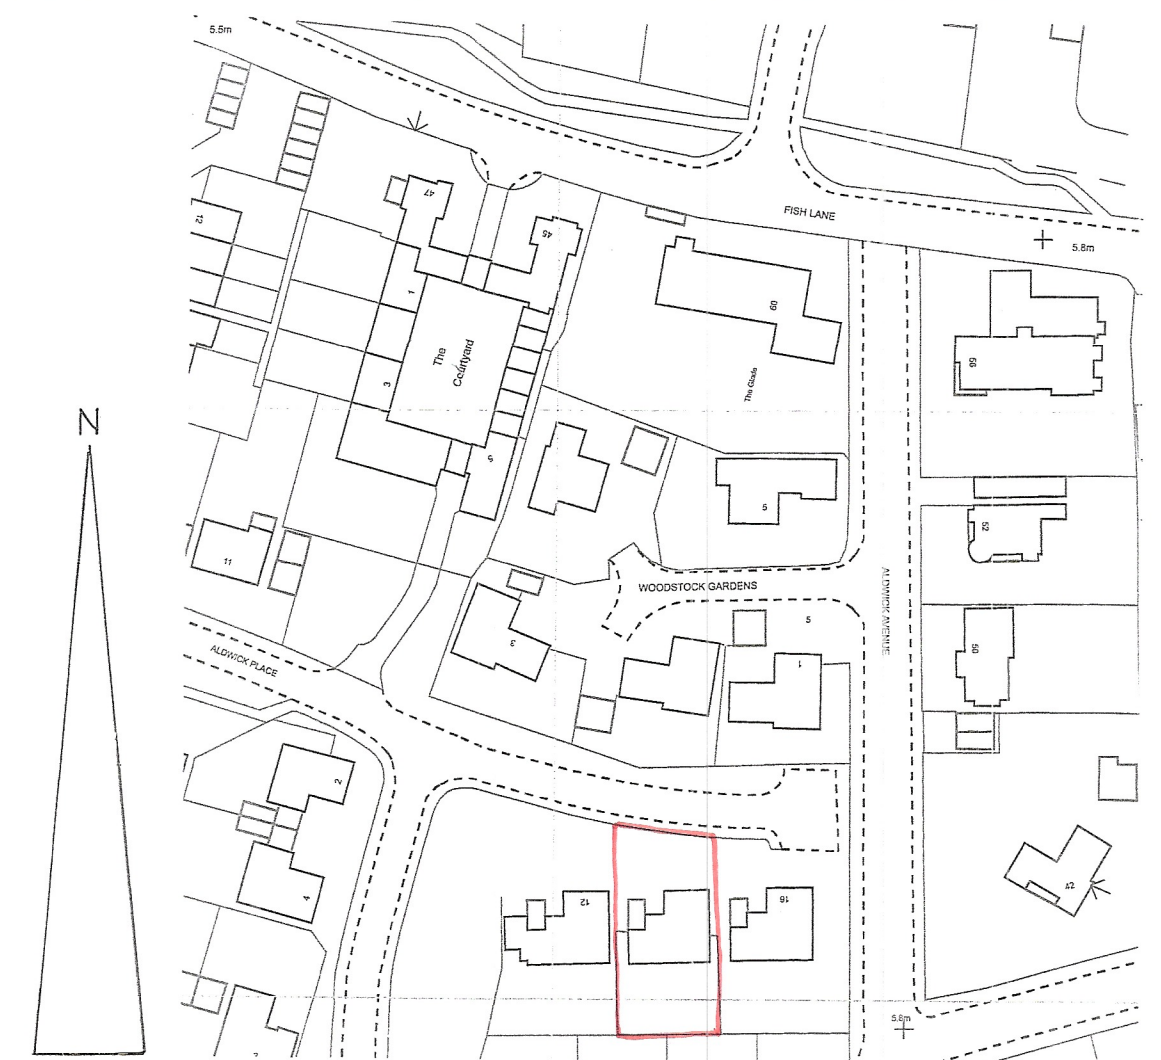

location plan

1 : 1250

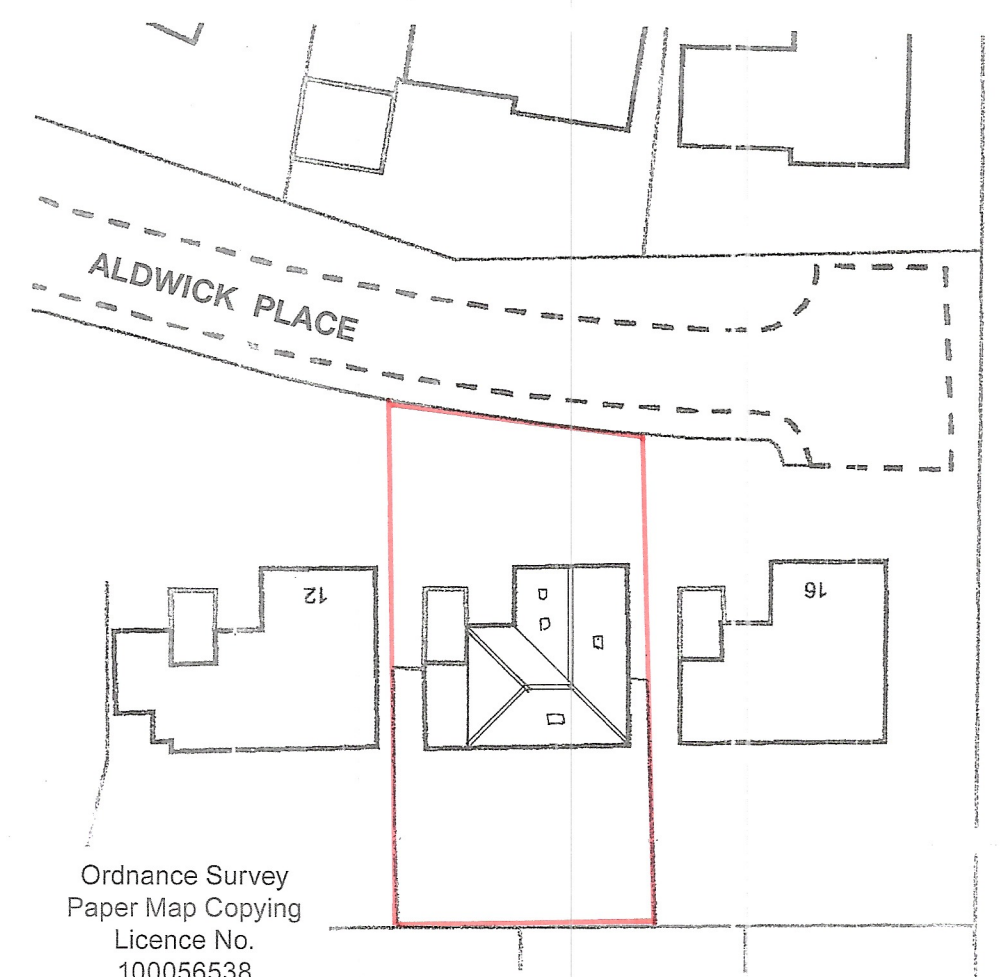

Ordnance Survey
Paper Map Copying
Licence No.
100056538

sheet 1 of 3

Bryan Butcher
Rainbow Cottage
Nyetimber Lane
Bognor Regis PO21 3JX
01243 266871
07973 233442
bryan.butcher@btinternet.com
www.bryanbutcher.com