


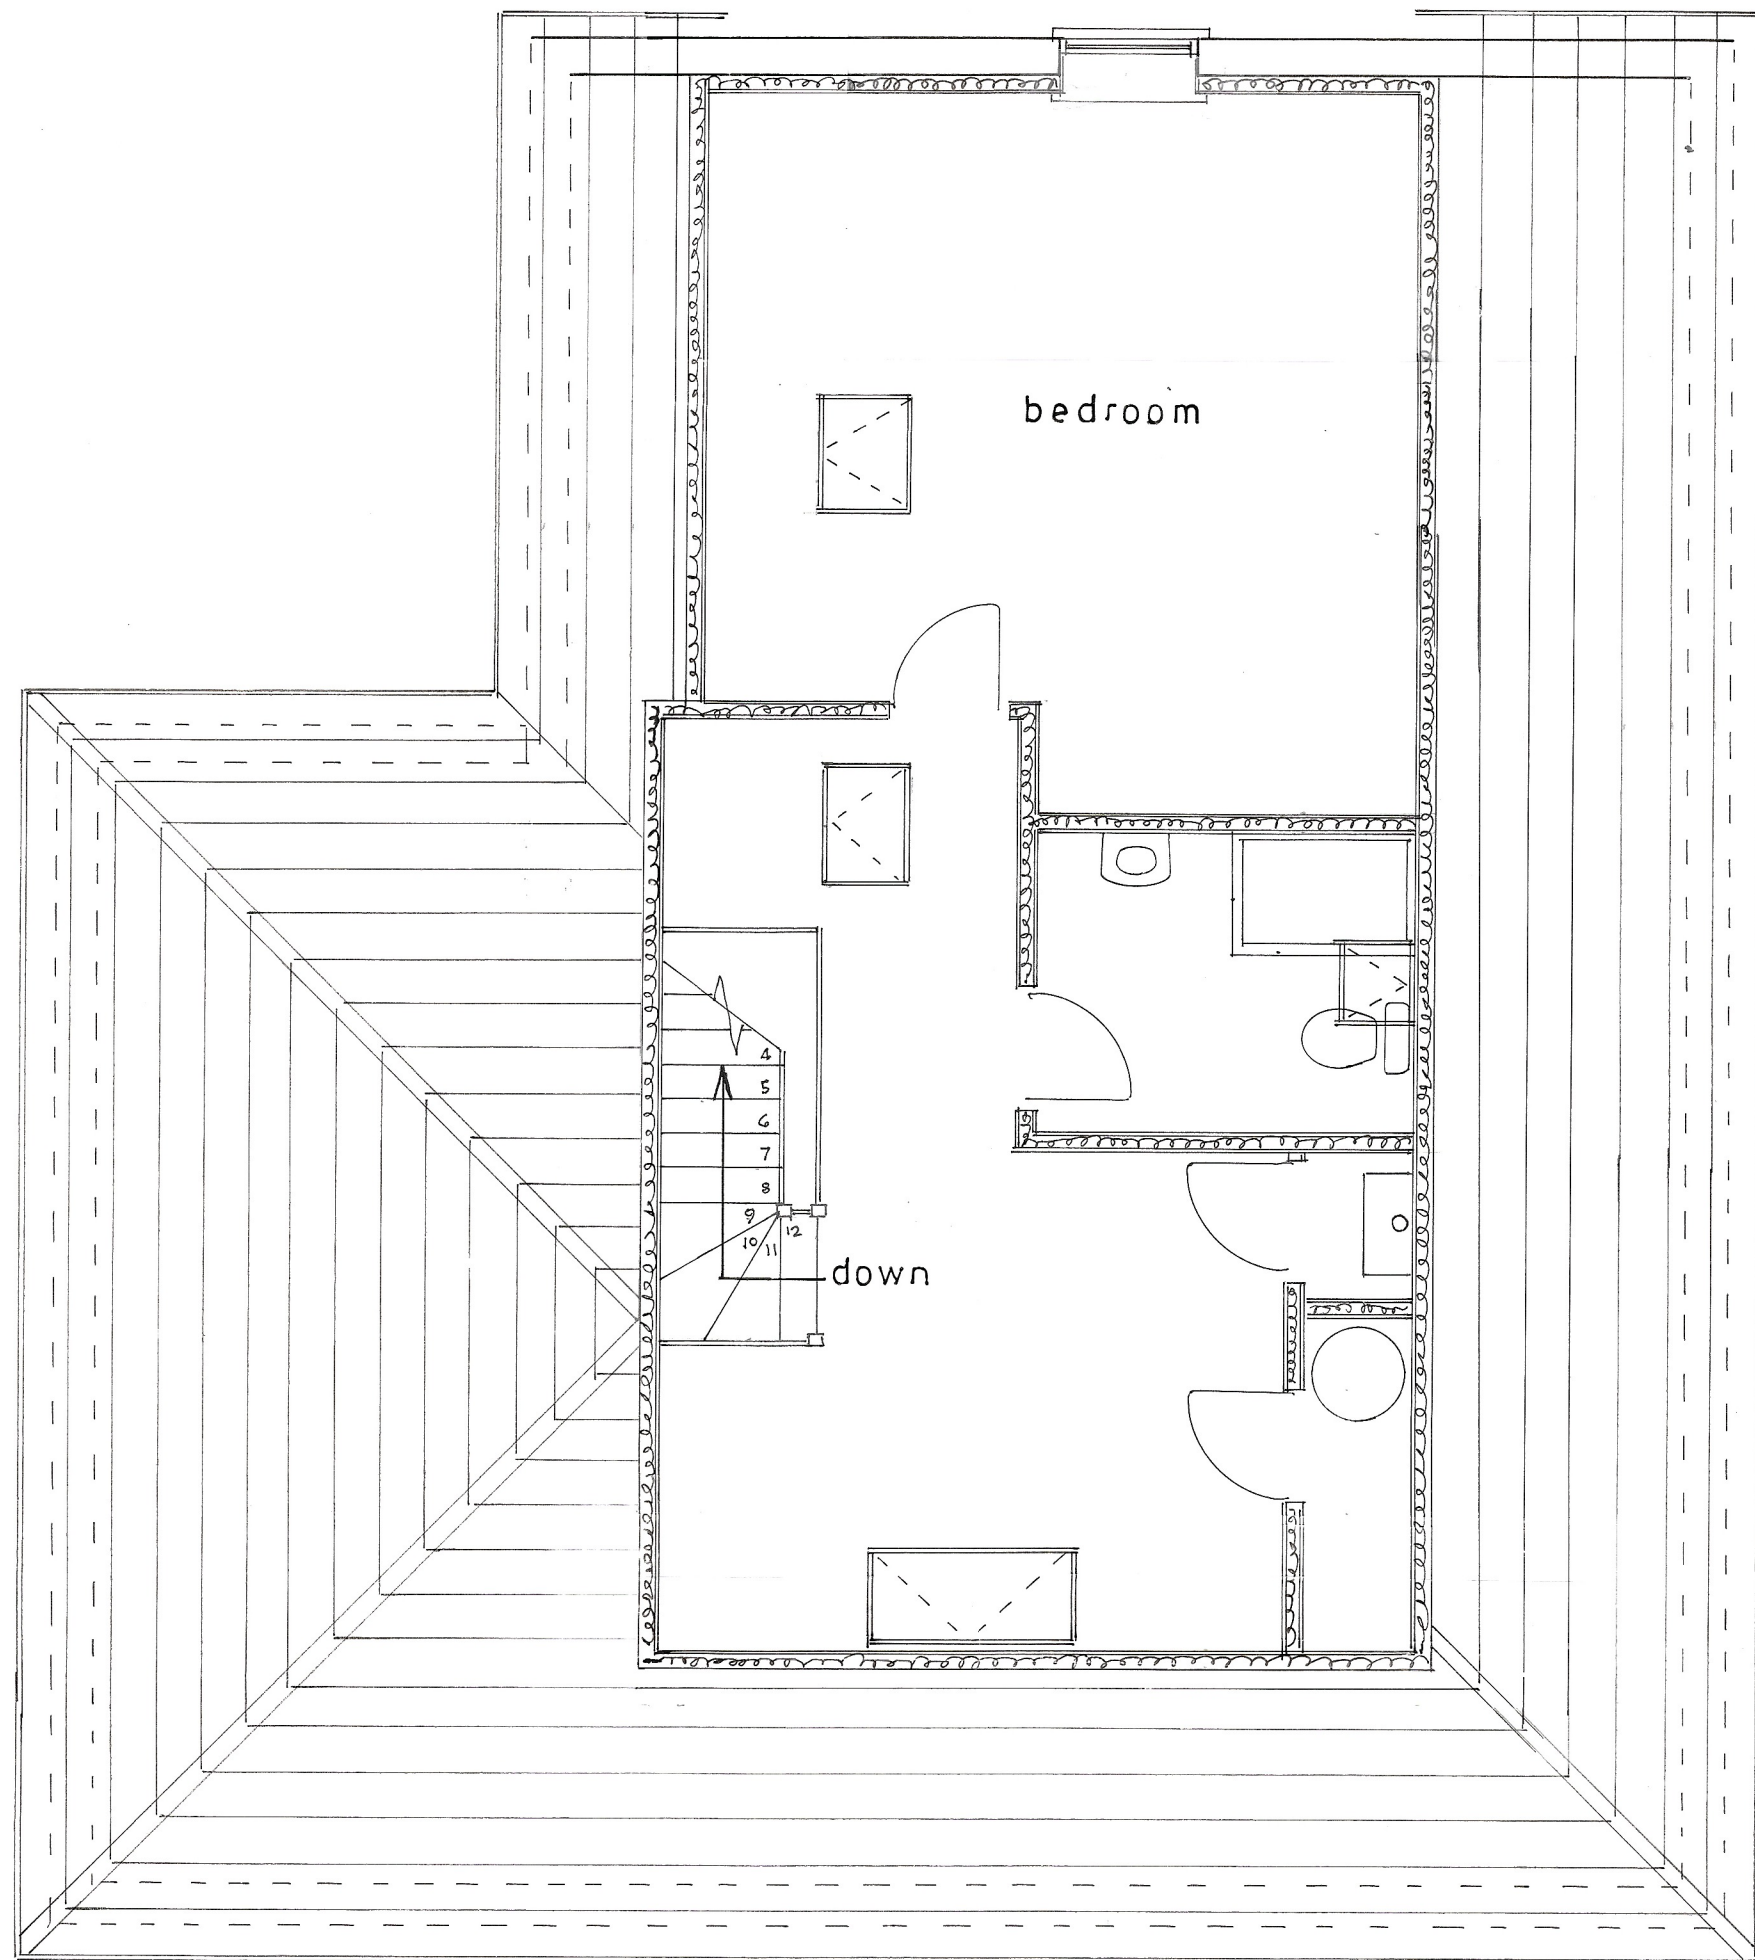


1st floor plan


1 : 50

Proposed


PROPOSED LOFT CONVERSION TO FORM NEW 1ST FLOOR AT 14,ALDWICK PLACE,ALDWICK
FOR MR.& MRS. G.BAXTER.

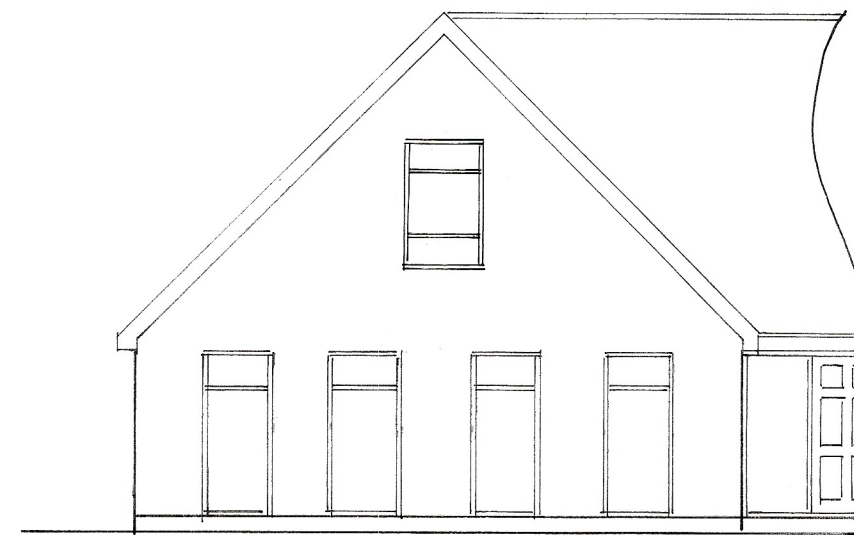

north
1 : 100

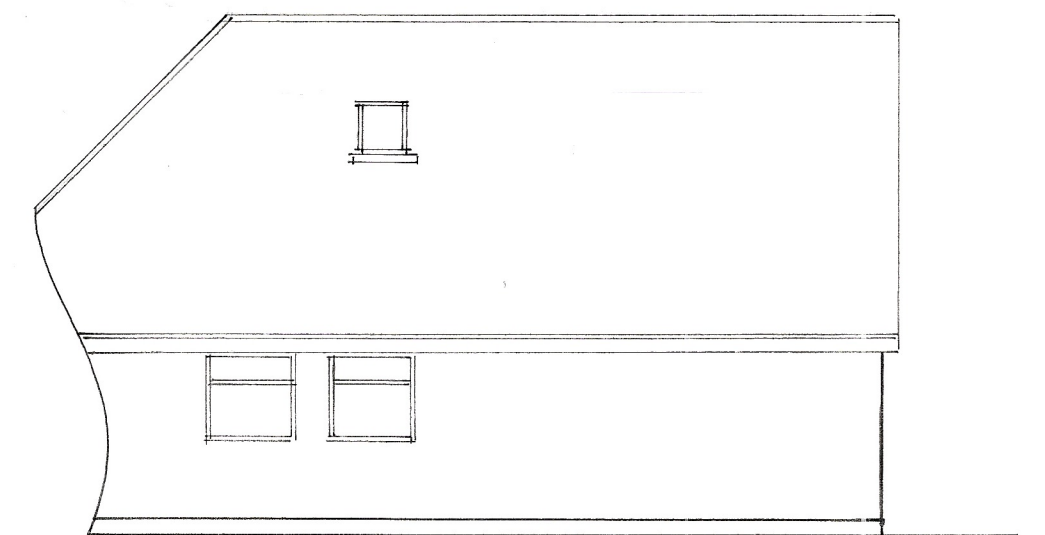

east

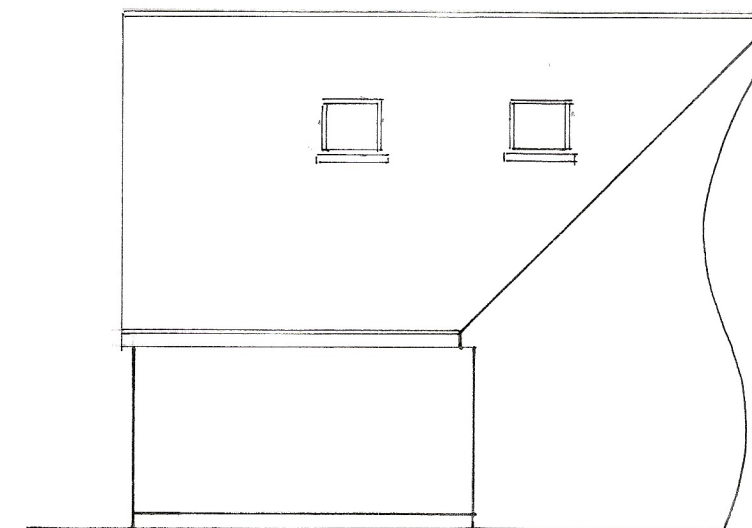

west



south

sheet 2 of 3

Bryan Butcher
Rainbow Cottage
Nyetimber Lane
Bognor Regis PO21 3JX
01243 266871
07973 233442
bryan.butcher@btinternet.com
www.bryanbutcher.com