



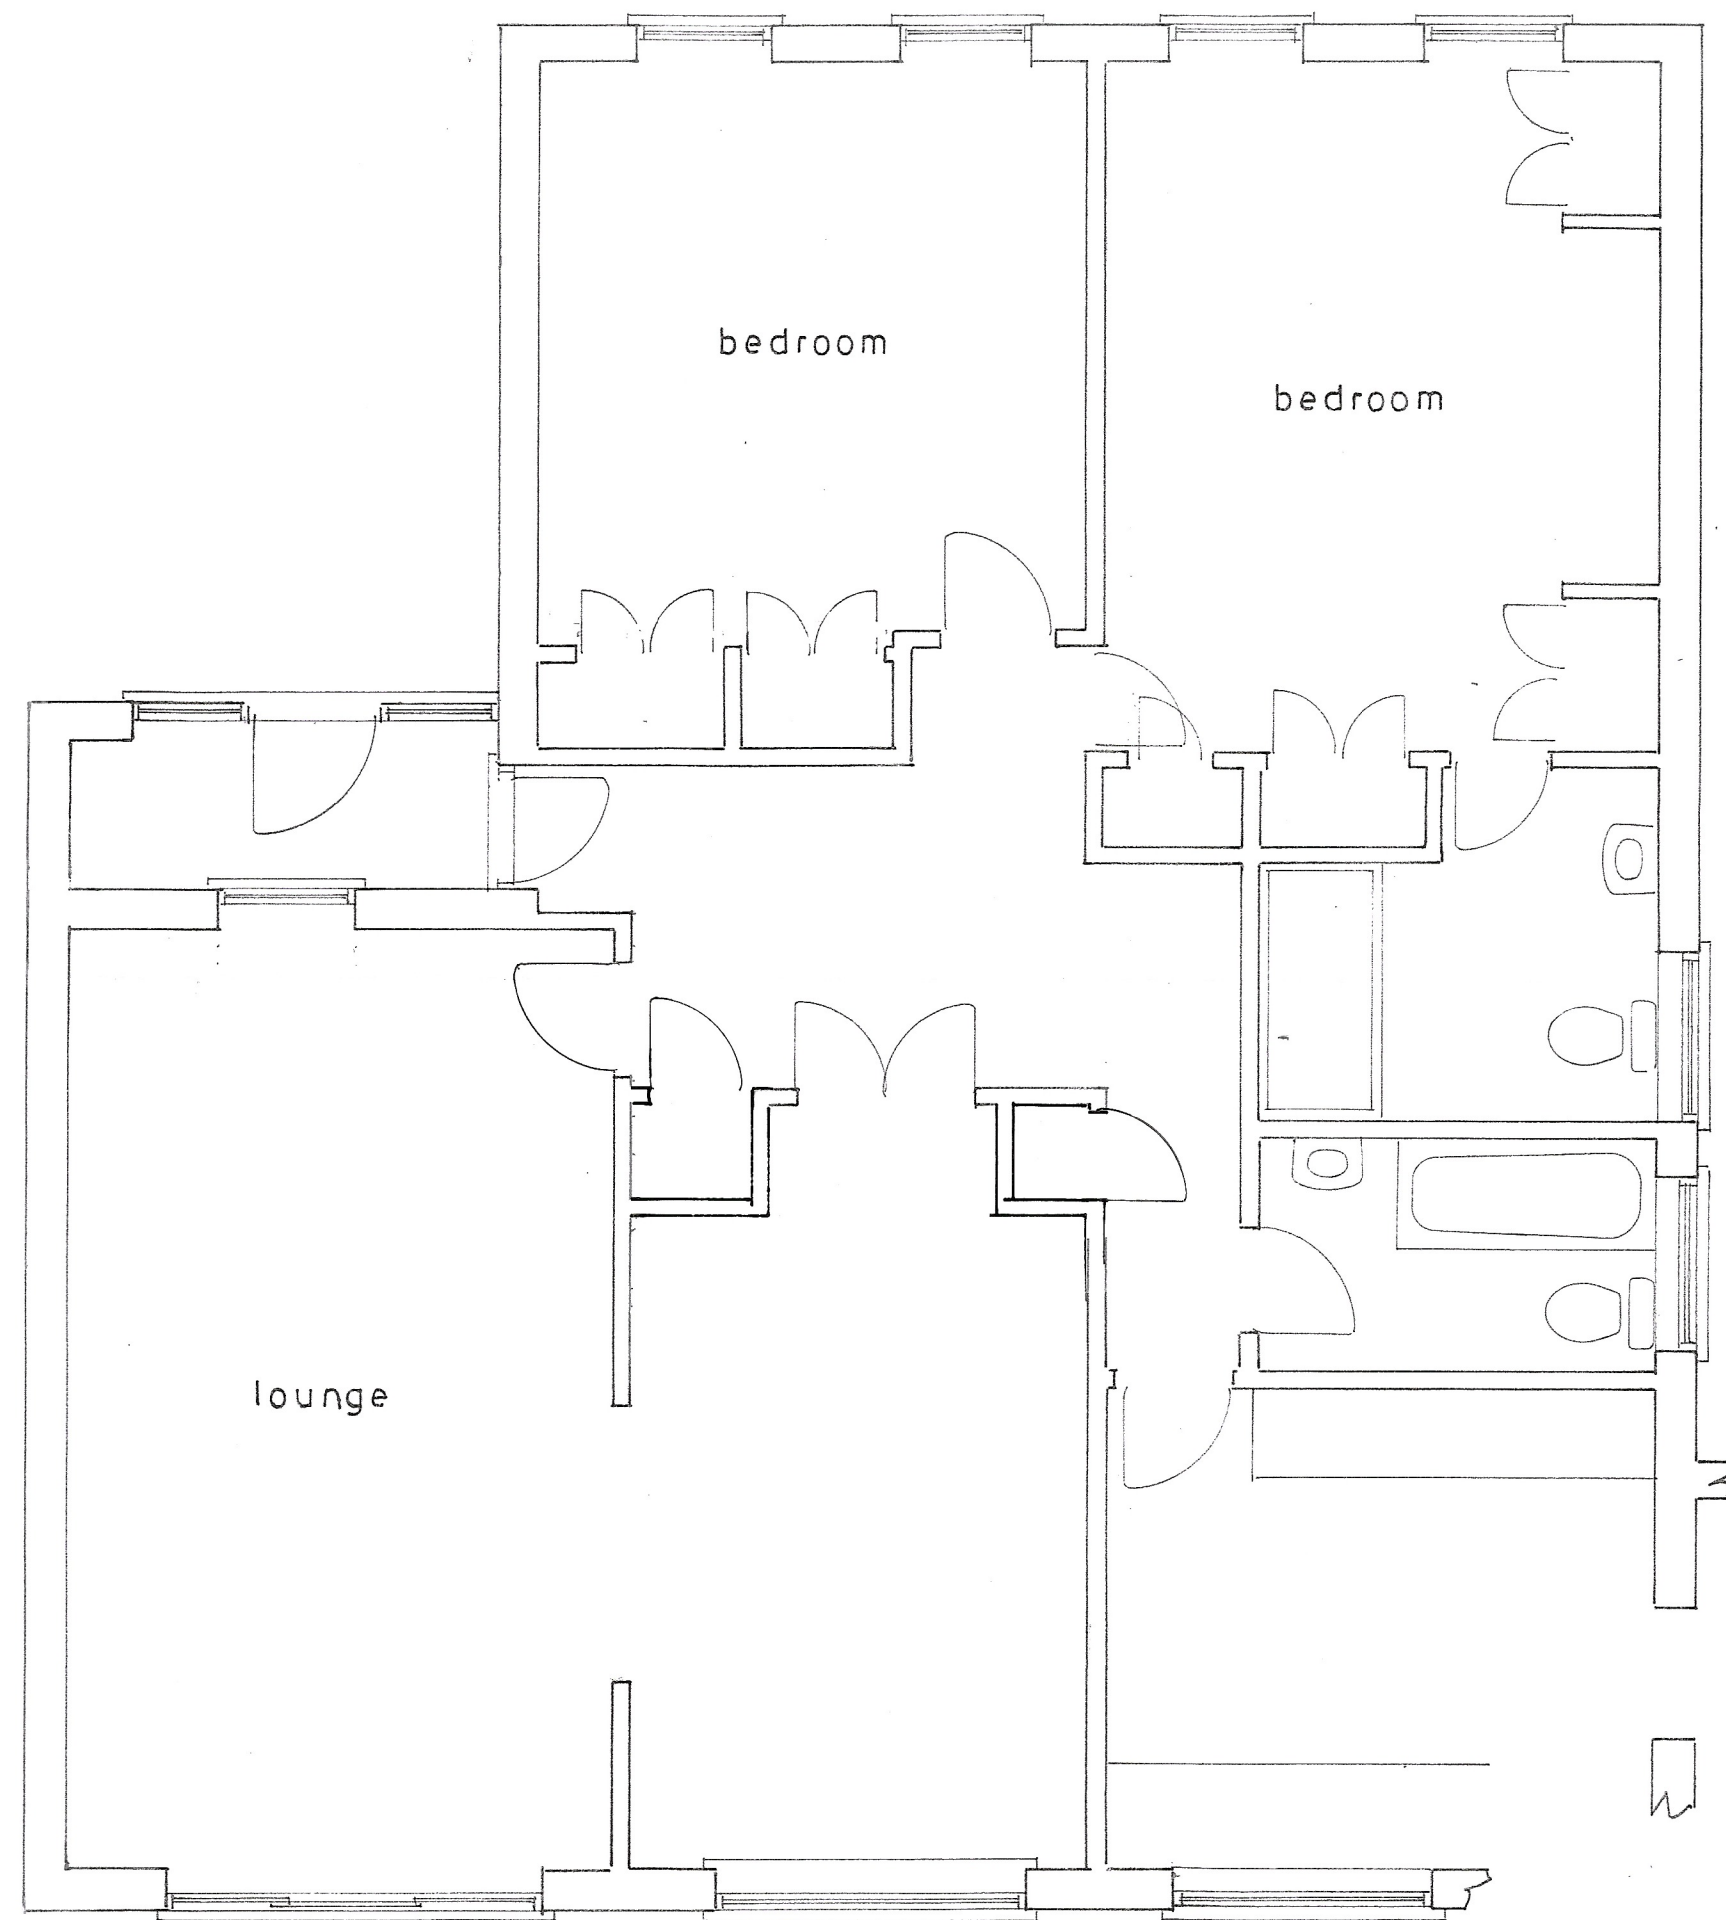


Ground floor plan
1 : 50

Existing


PROPOSED LOFT CONVERSION TO FORM NEW 1ST FLOOR AT 14, ALDWICK PLACE, ALDWICK
FOR MR. & MRS. G. BAXTER.

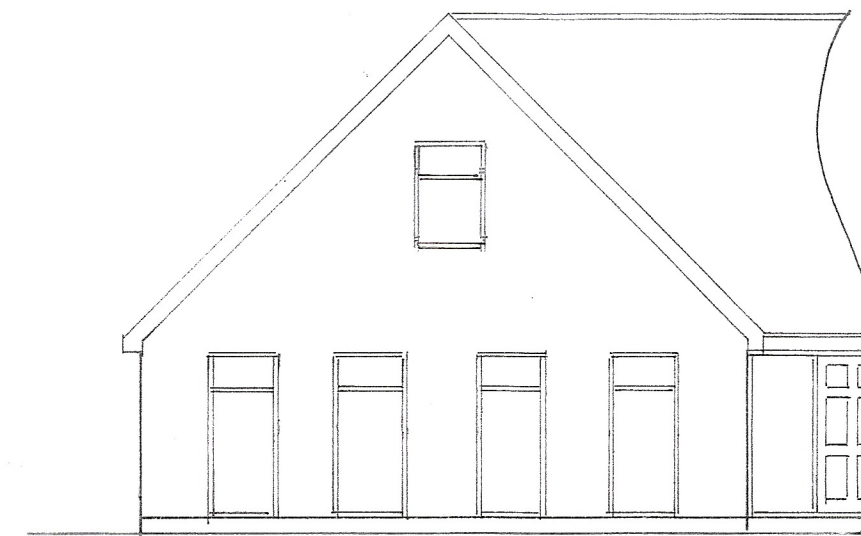


north
1:100

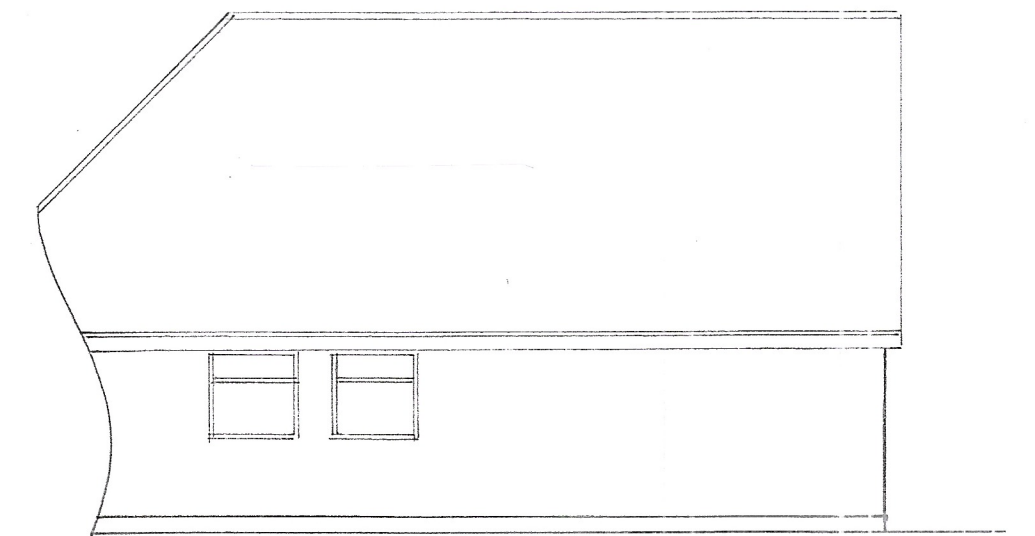


east

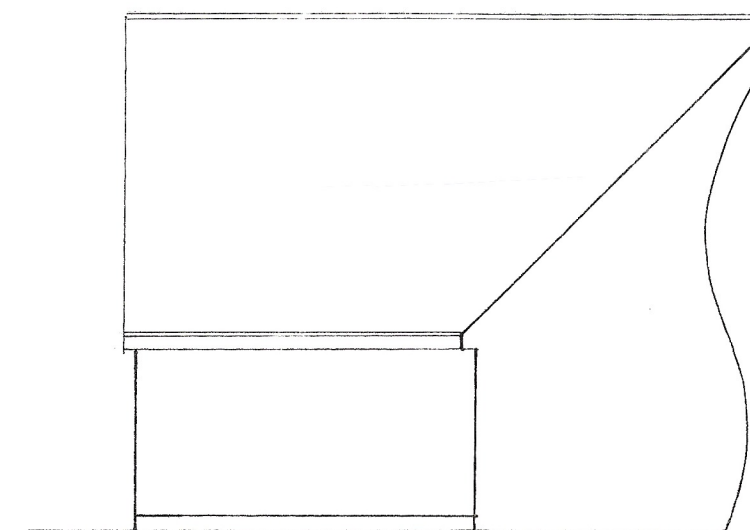


west

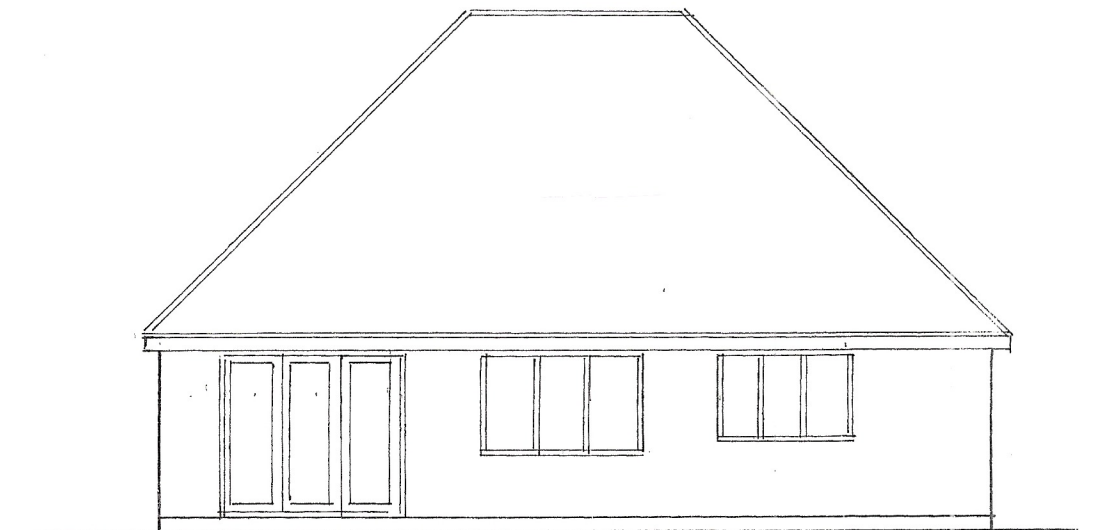

south

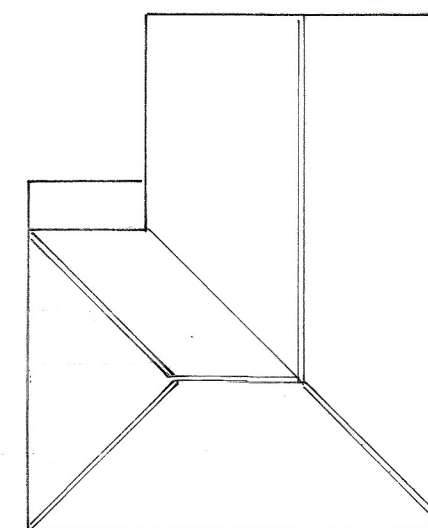

roof plan
1 : 200

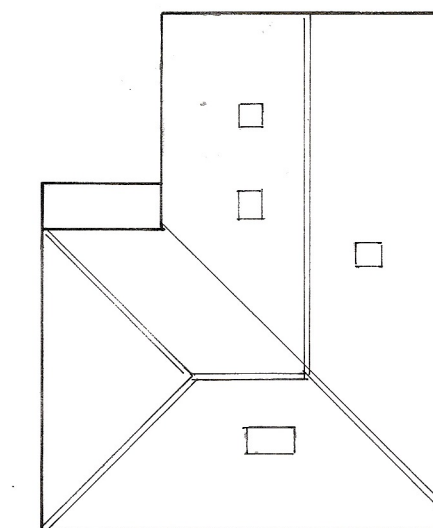

proposed roof plan

sheet 3 of 3

Bryan Butcher
Rainbow Cottage
Nyetimber Lane
Bognor Regis PO21 3JX
01243 266871
07973 233442
bryan.butcher@btinternet.com
www.bryanbutcher.com