


79 Lincoln Avenue Rose Green

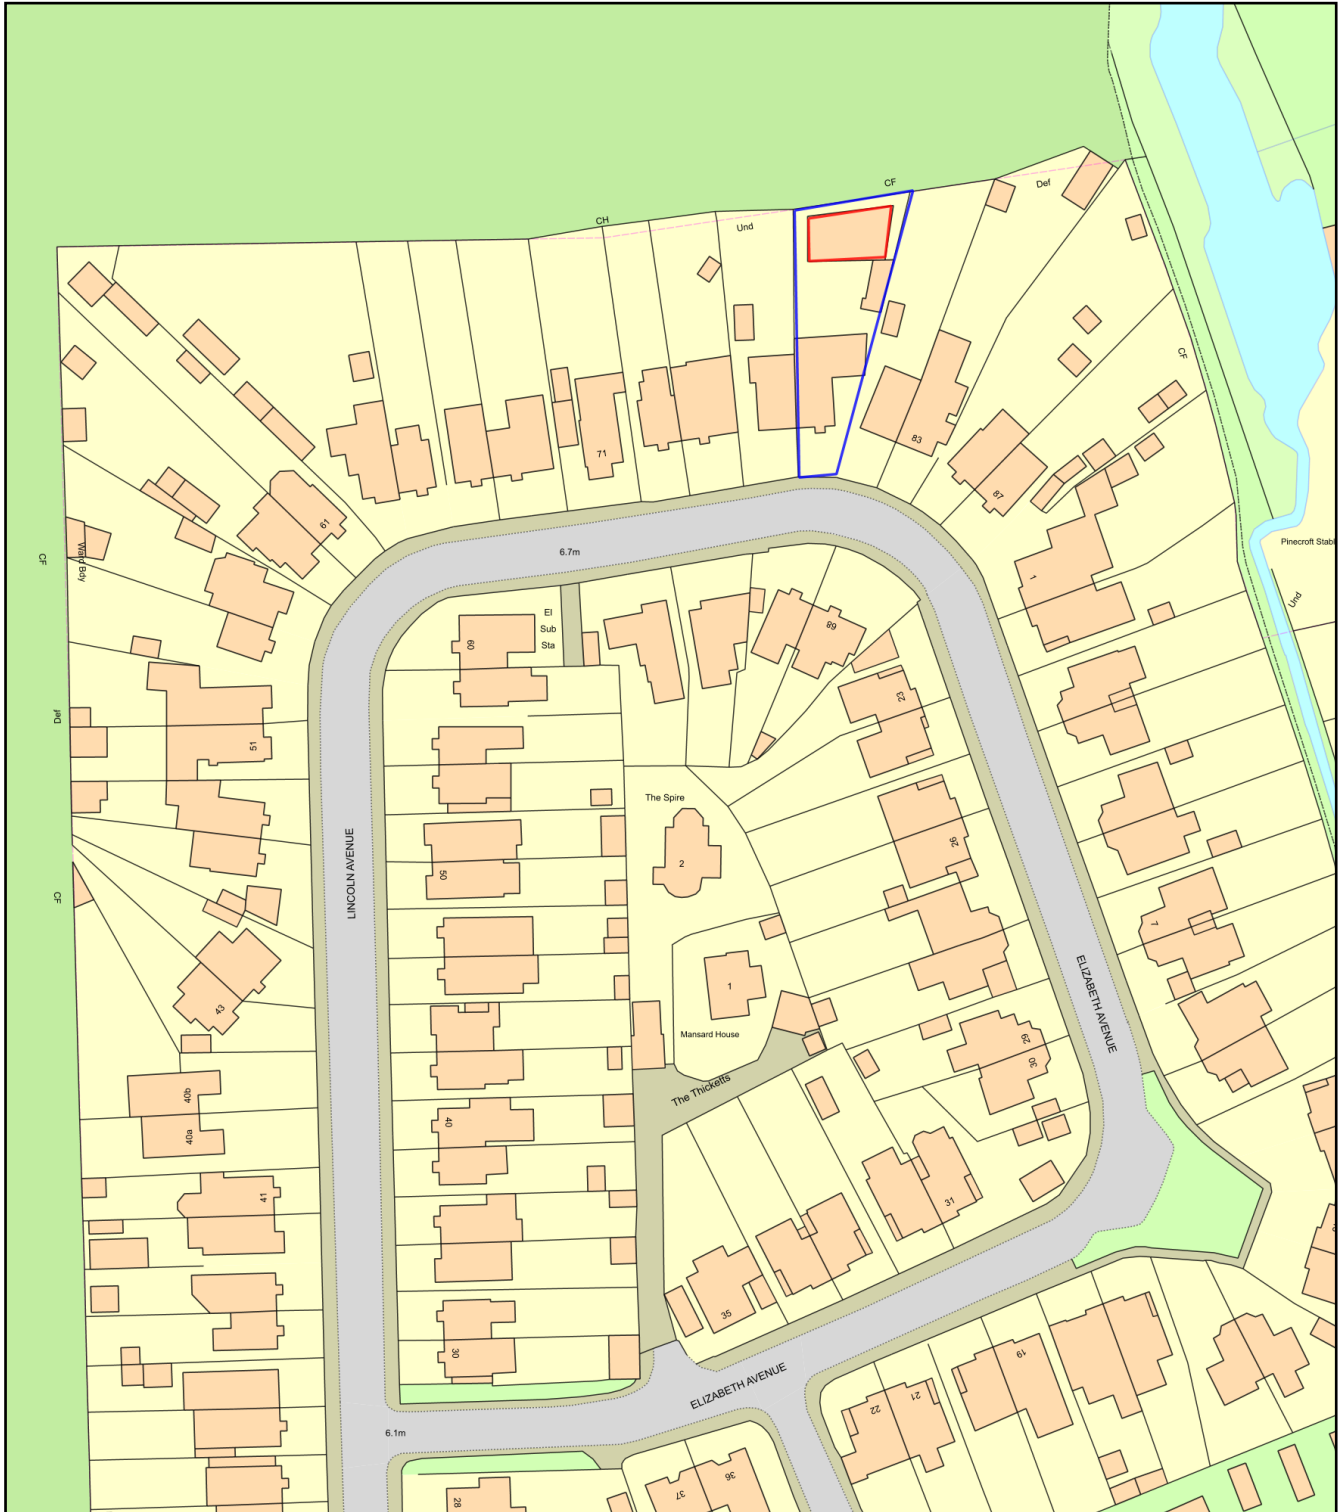

0 50
Metres



Plan Produced for: TH01951

Date Produced: 07 Apr 2021

Plan Reference Number: TQRQM21097084619787

Scale: 1:1250 @ A4