
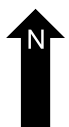
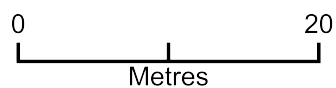


79 Lincoln Avenue Rose Green

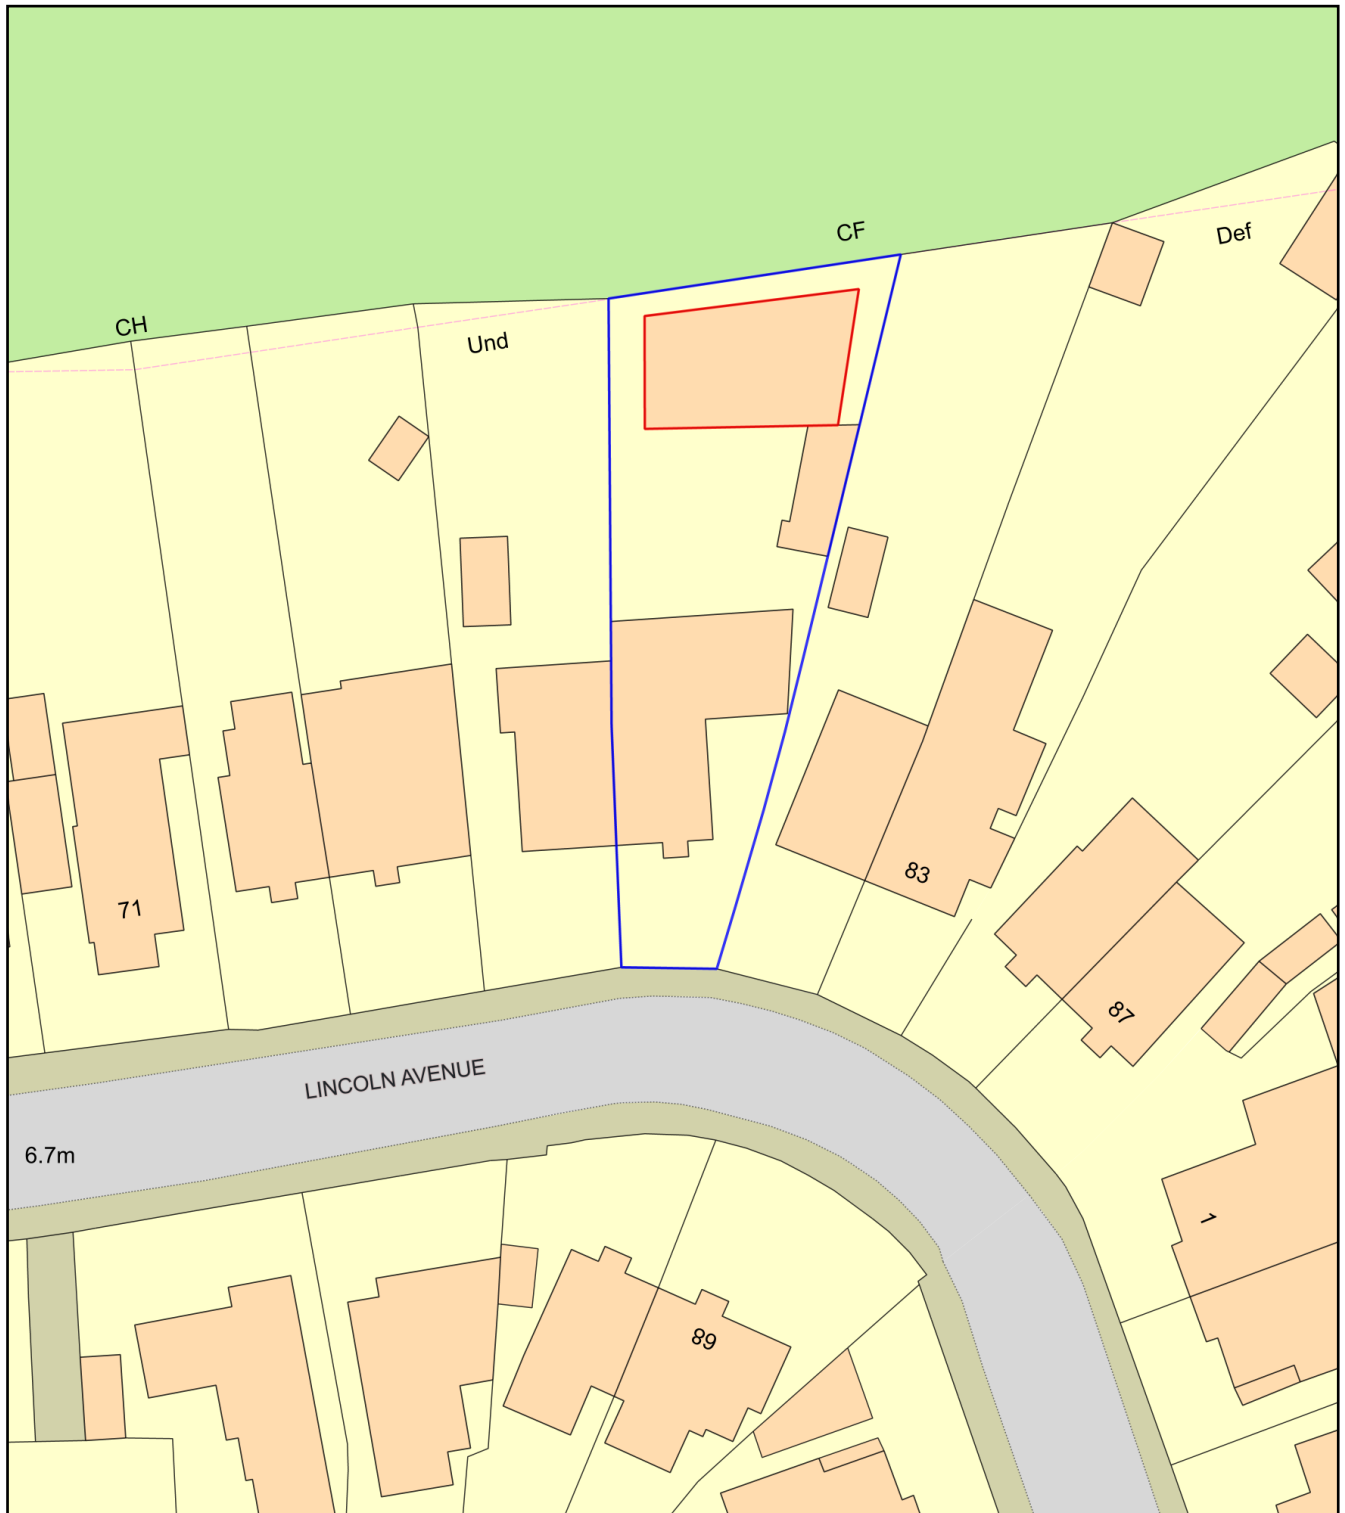

Plan Produced for: TH01951

Date Produced: 11 May 2021

Plan Reference Number: TQRQM21131110927043

Scale: 1:500 @ A4