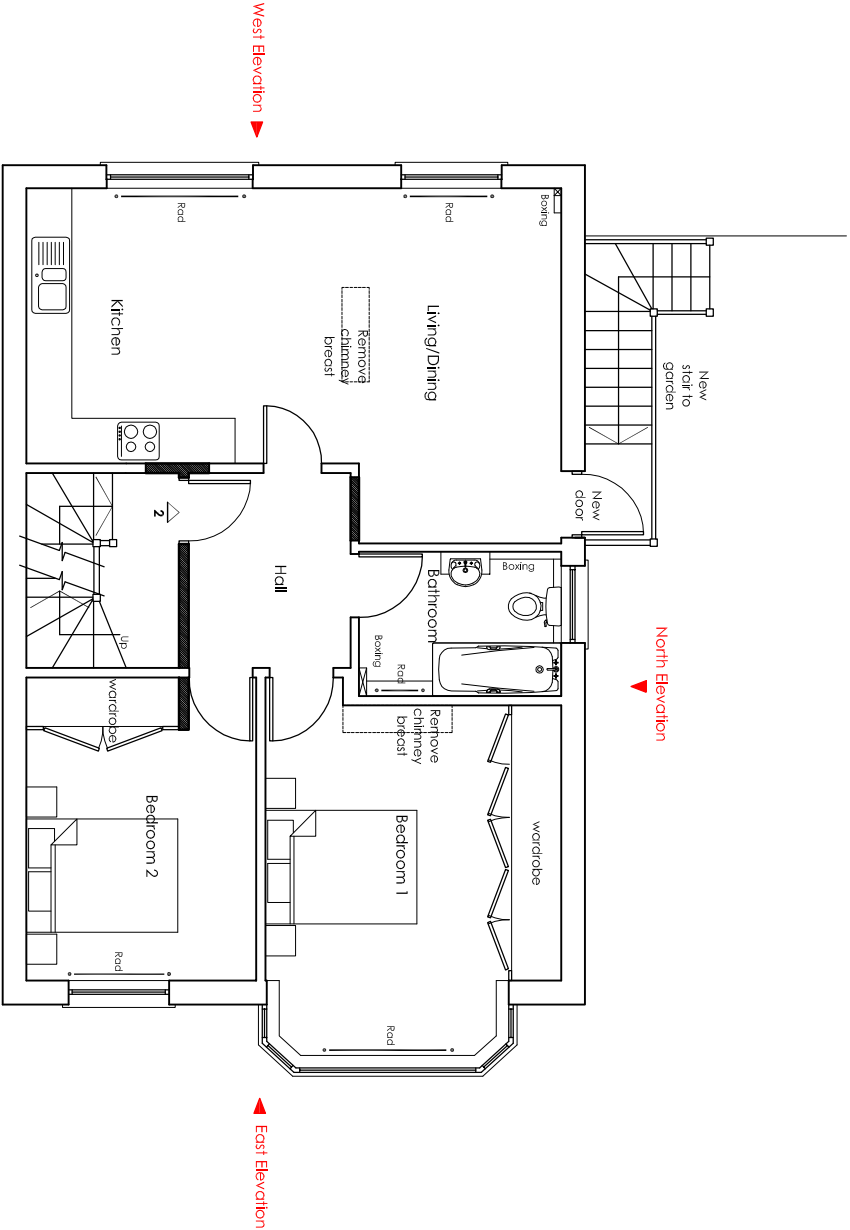
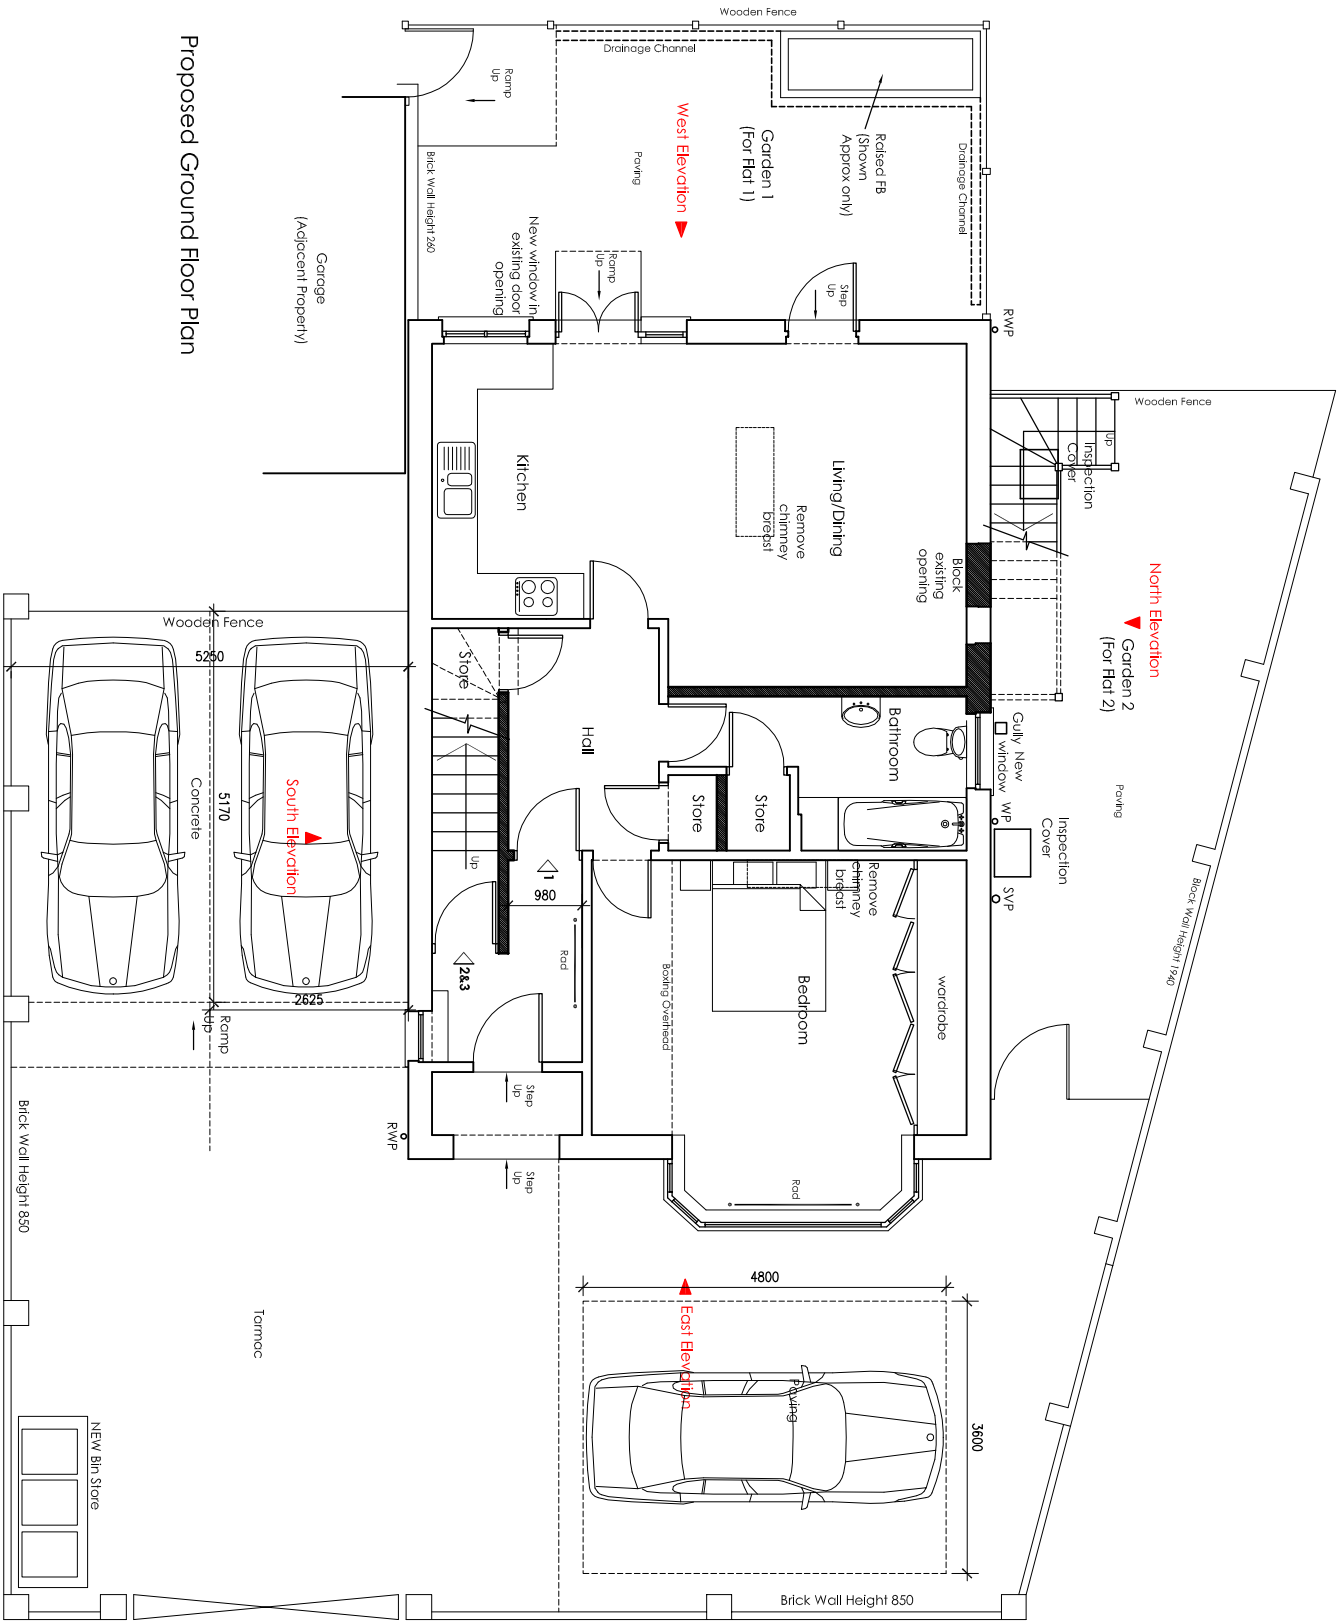


SCALE BAR		1:500	5m	10	20	30	40	50	60	70	80	90	100	1:1250	10	20	30	40	50	60	70	80	90	100	1:100	1m	2	3	4	5	6	7	8	9	10
		1:50																																	

* * *		REV	DATE	COMMENT	* * *
amendments					
ARCH angels					
contemporary green architecture					
Client					
Mr A Mallender					
Project					
Sandringham, Wessex Avenue					
Bognor Regis					
Drawing					
Proposed Ground & 1st Floor Plans					
Job Ref					
1110 P02					
Scale(s)					
1:100					
Status					
Planning					
ARCH angels Architects Ltd					
128 Edward Street Brighton BN2 0LL tel/ fax: 01273 267184					
email: info@aaarchitects.co.uk					
Do not scale off drawing - Check all dimensions on site before all work is commenced - All goods materials workmanship to conform with current building regulations BSS and COP's					